

NOTES

ORIGINAL A3


© 2006. Copyright of this drawing is held with Freeman Consultancy.
This drawing is not to be scaled from and is to be read in conjunction with all Architects' and Engineers' drawings.
Site dimensions are to be taken before work commences.
Discrepancies are to be reported to Freeman Consultancy.

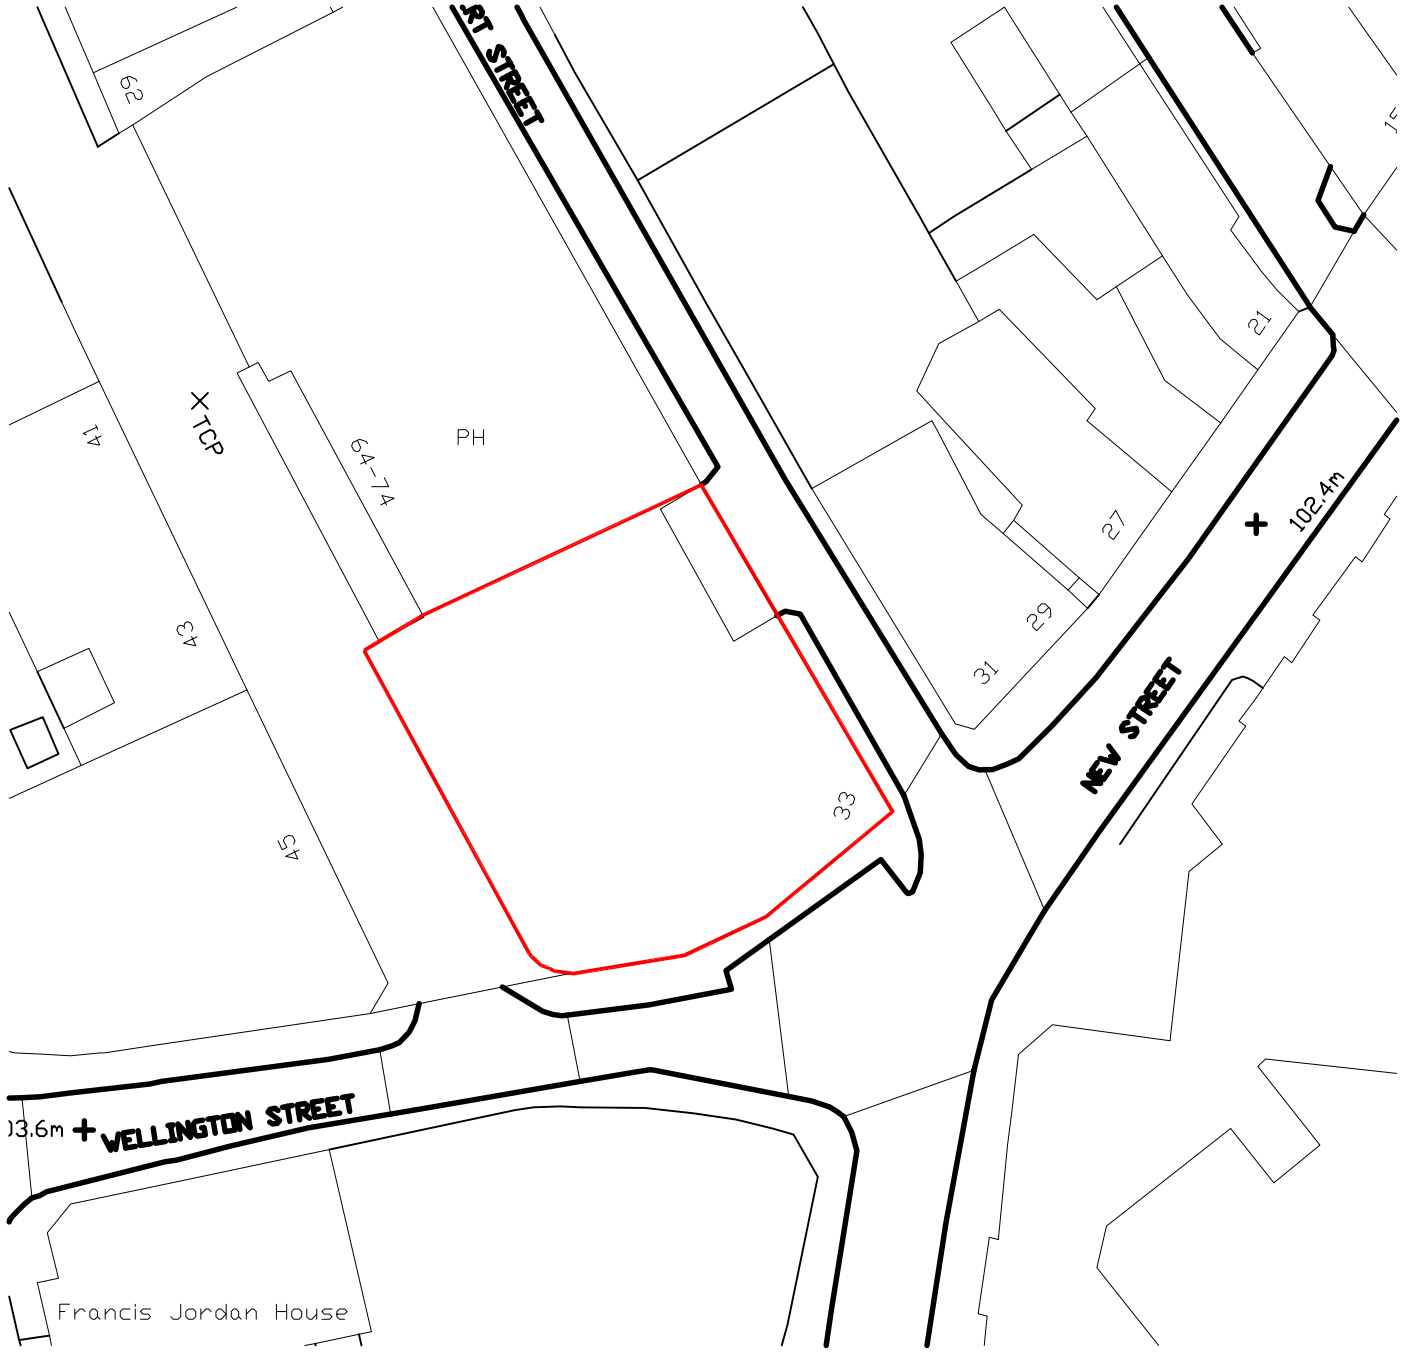

Site Plan 1:500

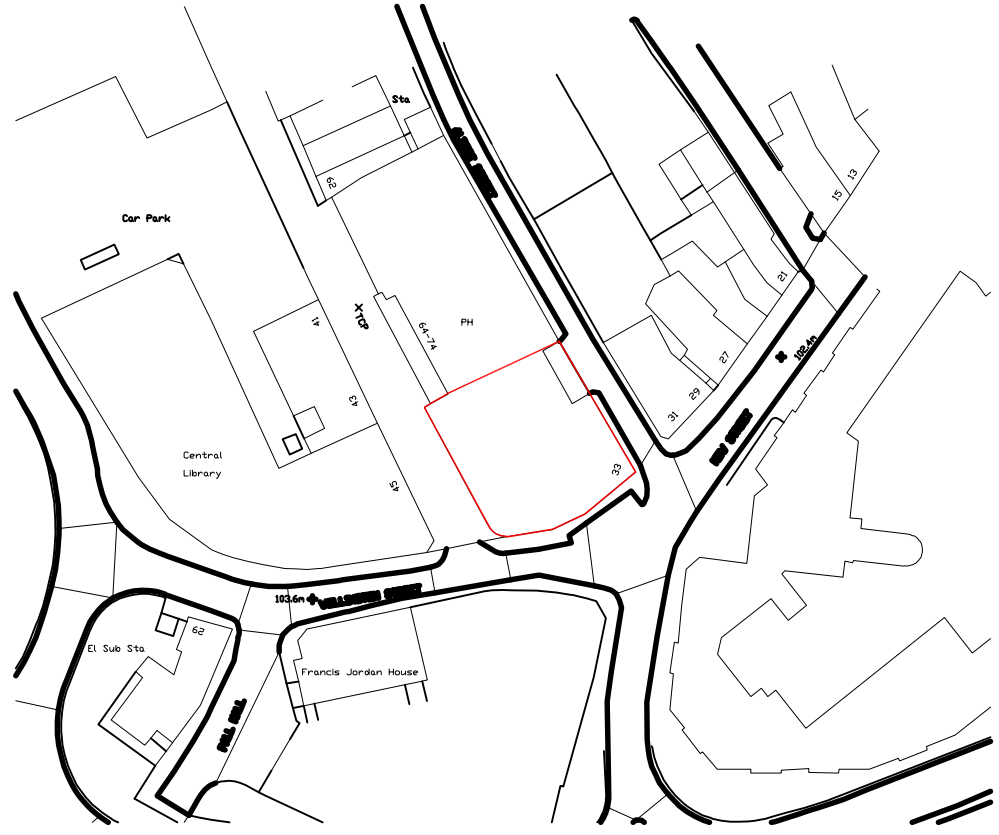

Location Plan 1:1250

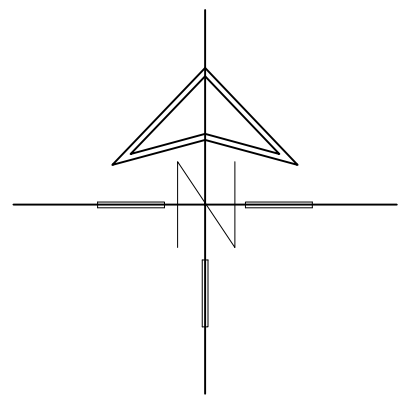

CLIENT

Mr P Singh Sangha

PROJECT

Arcadia House
33 New Street
Barnsley, S70 1SN

DRAWING

Planning Change of Use Proposals
Proposed Floor Layouts

CONSULTANT

freeman consultancy

CONSULTING ENGINEERS
BUILDING SURVEYORS
ARCHITECTURAL DESIGNERS

TEL: 01709 578078 FAX: 01709 578153
Website: www.FreemanConsultancy.co.uk

CONSULTANT No	SCALE	DATE	DRAWN	CHECKED
	1:1250 1:500	July.22	RF	RAF

PROJECT No	DISCIPLINE	DRAWING No	STATUS	REV
FC/2020.90		03		