STEPHEN A. WELCER. m.c.i.a.t.
Architectural Tecnician and Surveyor .
217, Wakefield Road.
Normanton.
Wakefield.
WF6 1BP.
West Yorkshire.

Tel. 01924 890012.
Mob. 07989 964611.
e-mail. stevewelcer@btinternet.com.

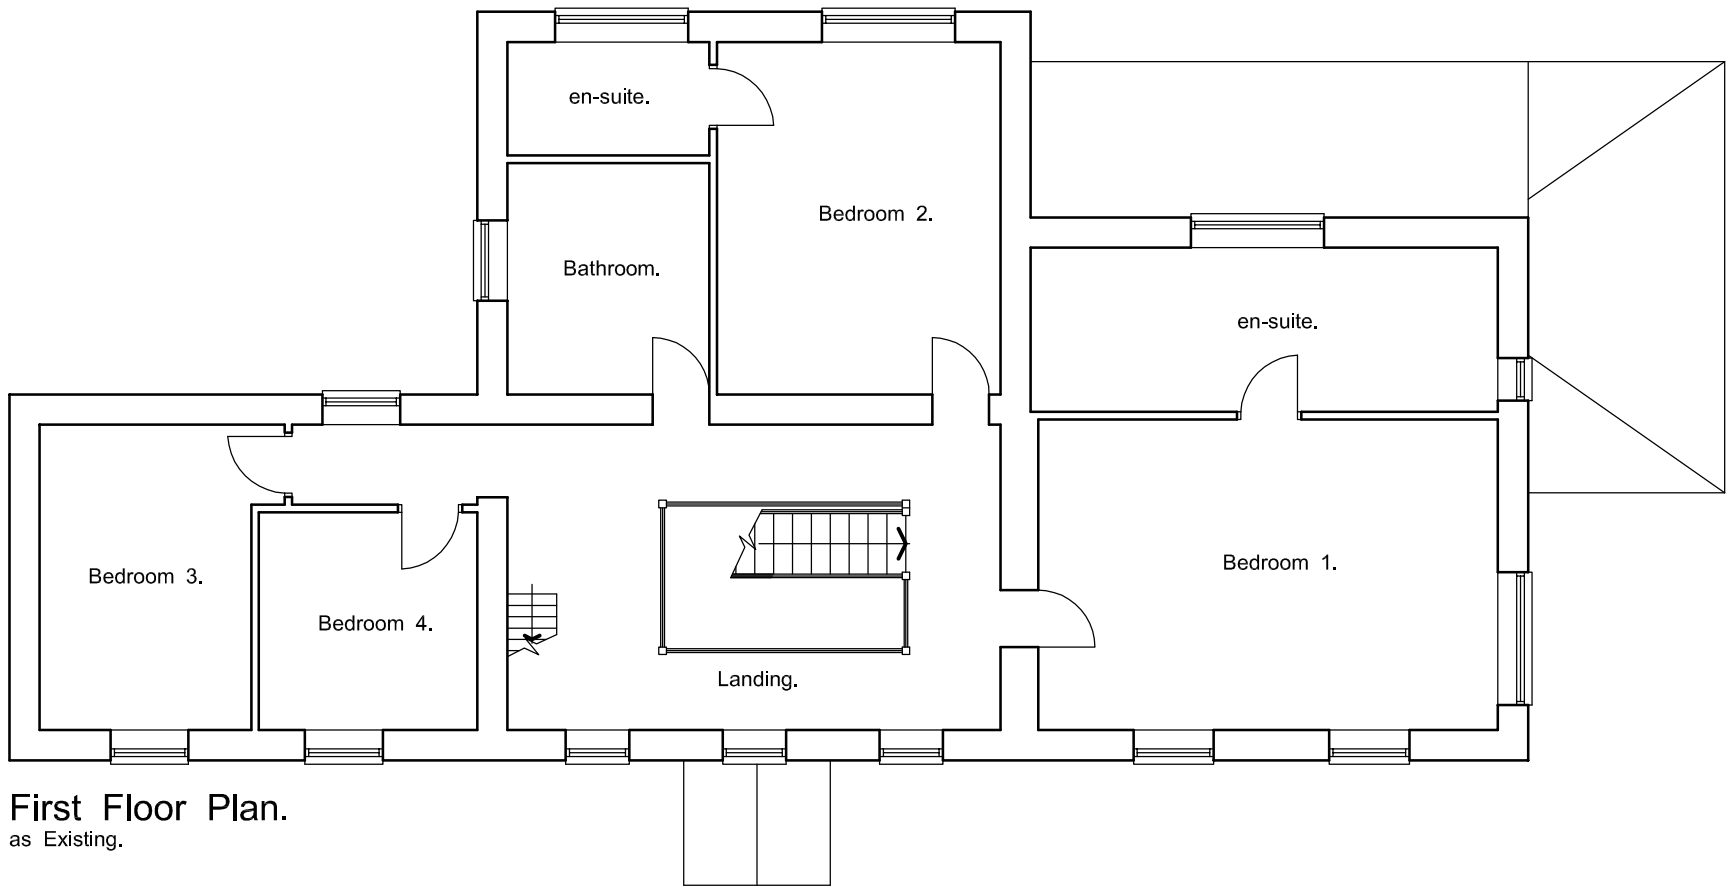

First Floor Plan.
as Existing.

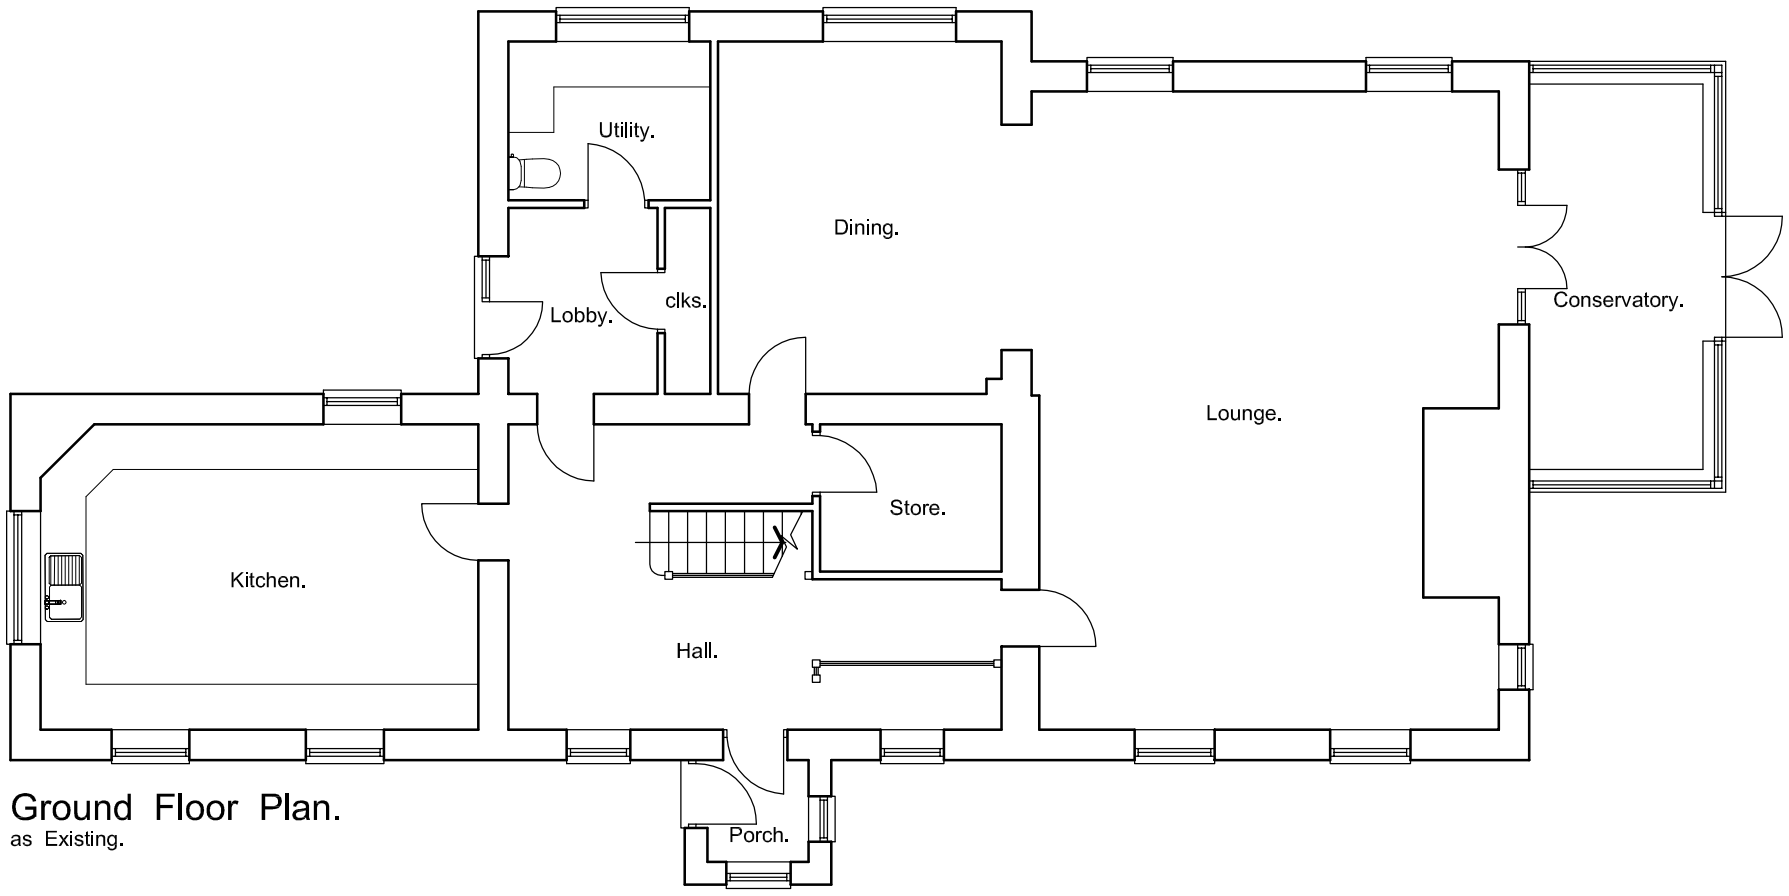

Ground Floor Plan.
as Existing.

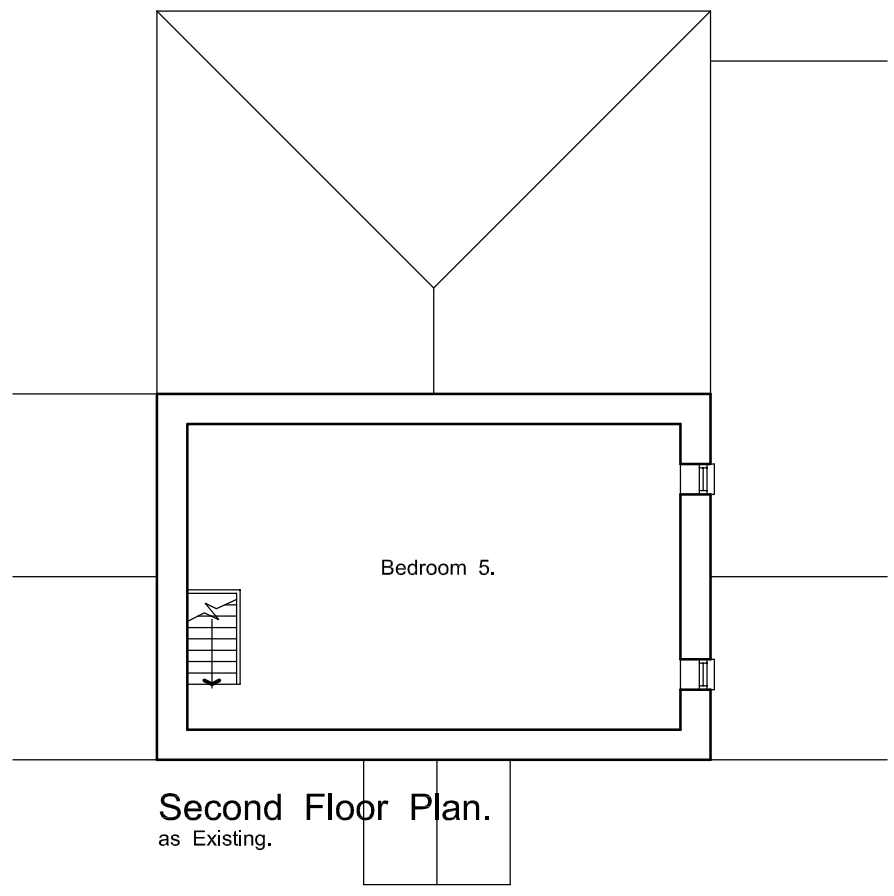

Second Floor Plan.
as Existing.

Scale 1:100 @ A3.
Date FEB. 2017
Drawn by SW
Checked by -
Drawing no. 2017-26-01
Revision -

Drawing Title
FLOOR PLANS AS EXISTING.

Project Title
PROPOSED EXTENSION.
THE GRANNARY. LOW FARM.
CEMETARY ROAD. HEMMINGFIELD.
FOR MR. K. HERBERT.

Property Address
THE GRANNARY. LOW FARM.
CEMETARY ROAD.
HEMMINGFIELD.
S73 0QJ.