



NORTH WEST ELEVATION

Facing brickwork to elevations flush pointed in natural lime based mortar

Windows and doors to be in timber or composite timber/aluminium with paint finish


North



SITE LOCATION PLAN 1:2500





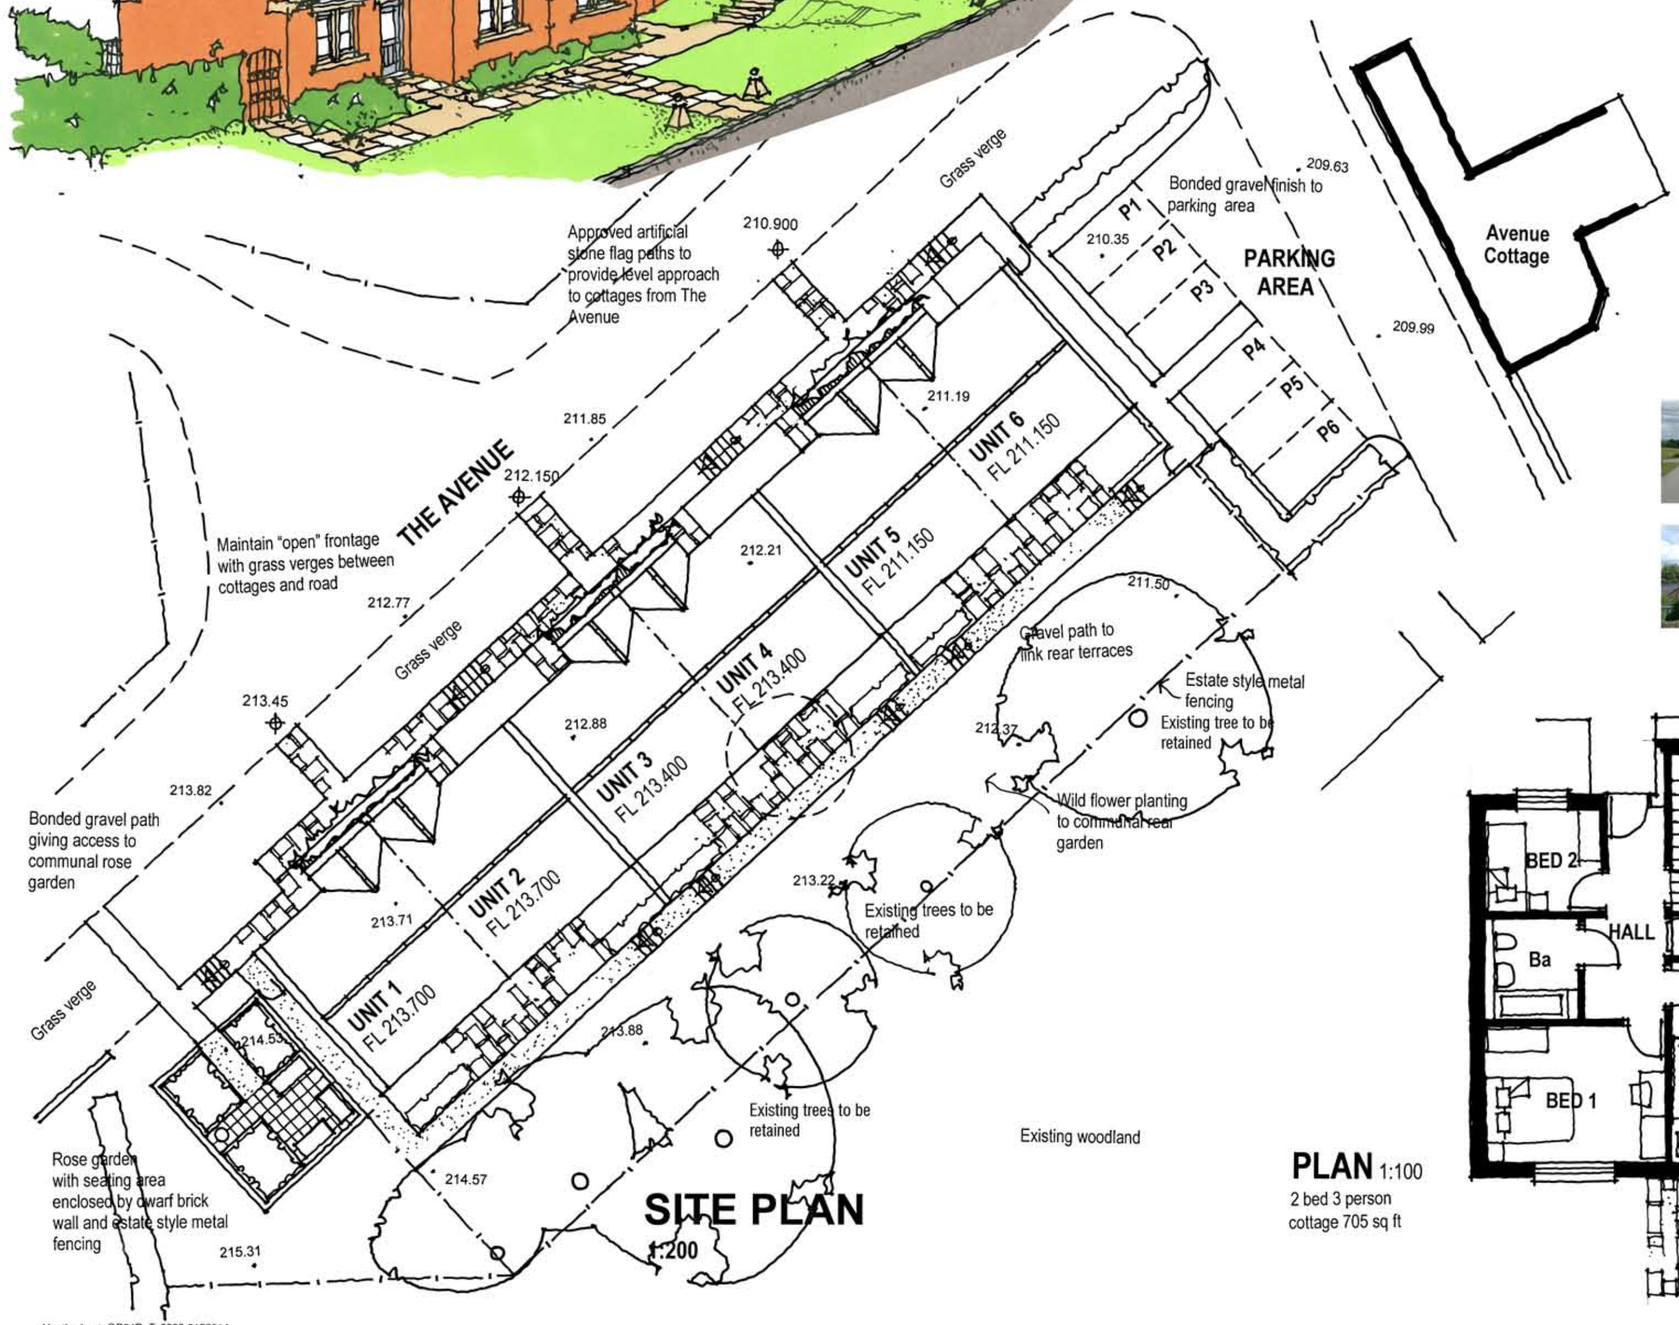

PLAN 1:100
2 bed 3 person cottage 705 sq ft

213.45 Proposed Level
223.00 Existing Level

THE WHARNCLIFFE ESTATE

WORTLEY VILLAGE
DEVELOPMENT PROPOSALS

SITE 9 – WORTLEY PARK DRIVE

Chris Carr Associates
ARCHITECTS

6A Eastgate, Barnsley, S70 2EP
Tel:(01226) 286256 Fax:(01226) 207304
Email: mail@cca-arch.co.uk

Scale:1:200 1:2500 @ A2 Drawn.

Date. DEC 2010 Ref. No. 21.70

DWG. No. P9 Rev.

0 cm | 2 cm | 4 cm | 6 cm

This drawing and the copyright is the Architects property and maybe used or reproduced only by agreement. All Dimensions in Millimetres unless specified otherwise and subject to verification on site.