

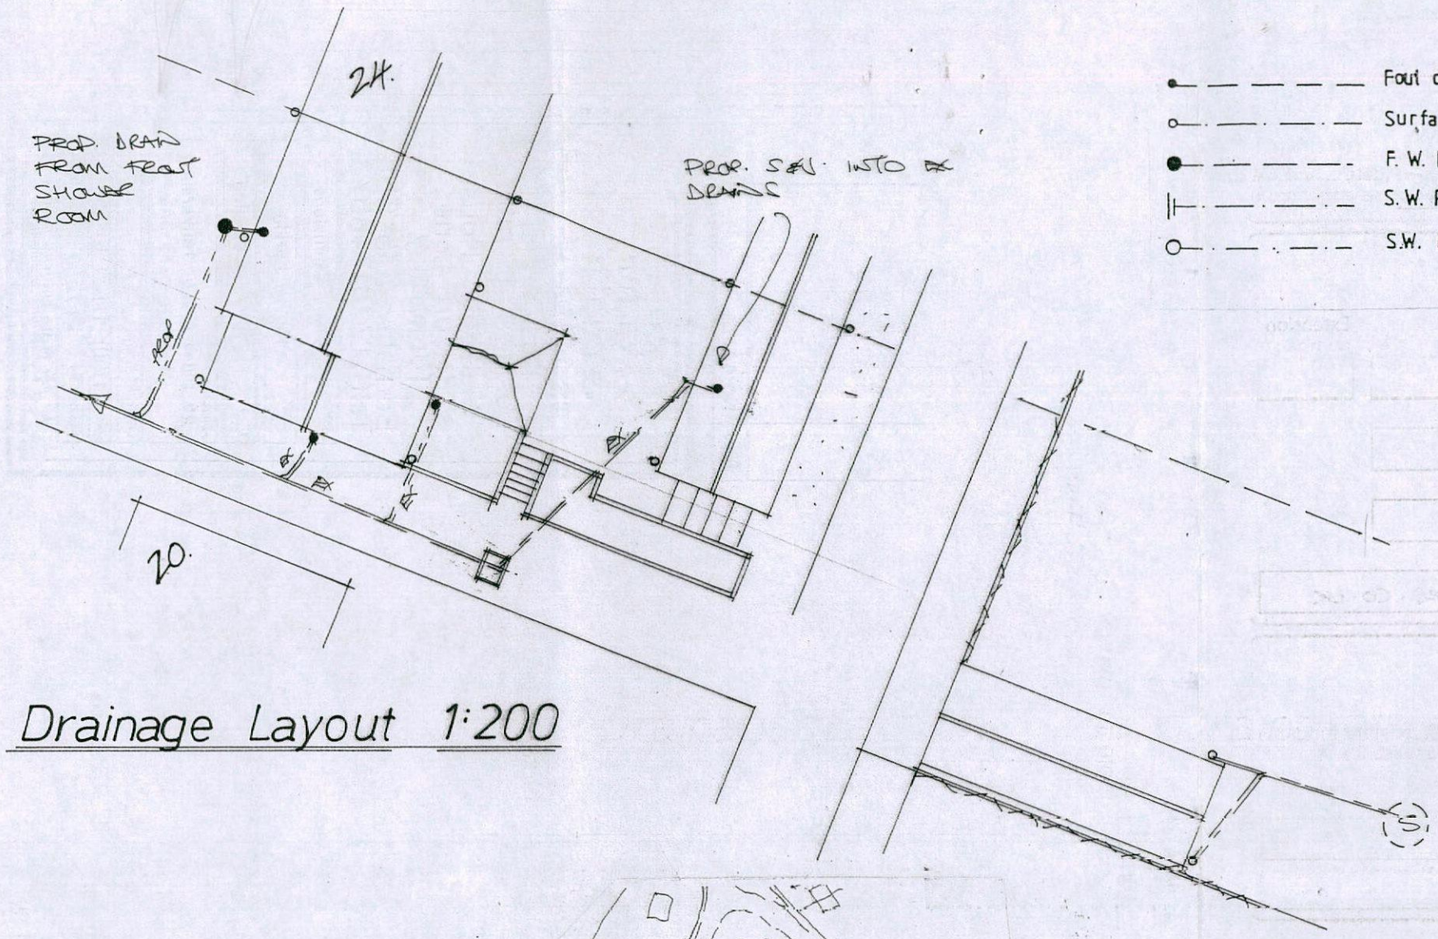


Drainage Layout 1:200

- Foul outlet and drain.
- Surface water outlet and drain.
- F. W. Inspection chamber.
- S. W. Rodding access
- S.W. Inspection chamber

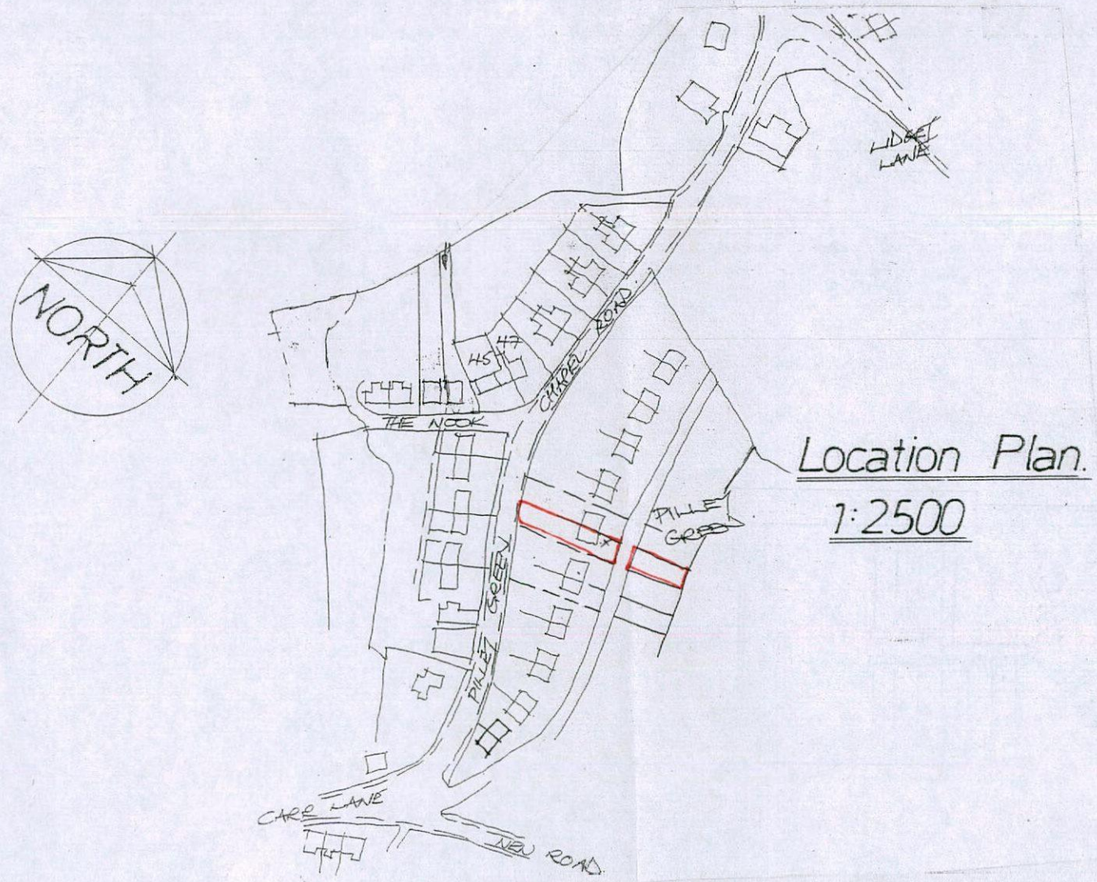

Location Plan.
1:2500

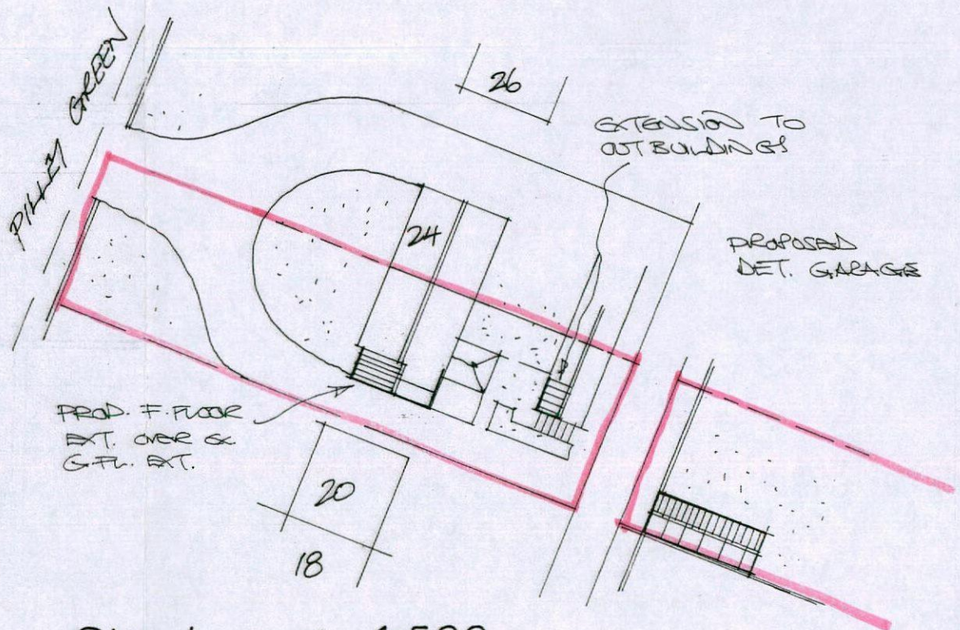

Site Layout 1:500

Rev	Notes	Date

Garry Greetham Associates Ltd
Residential Design Consultant
Westwood House
18 Carr Lane
Tankersley
Barnsley S75 3BE
Tel(01226)746573

PROJECT	Various Extensions
CLIENT	Mr. M. Parkin
TITLE	Site & Location Layouts
ADDRESS	22 Pilley Green, Tankersley, Barnsley. S75 3AE
DRAWN BY	ggg
SCALE	as shown
DATE	Oct 15
DRAWING No	817-01
REV	

Member of the Chartered Institute of Architectural Technologists