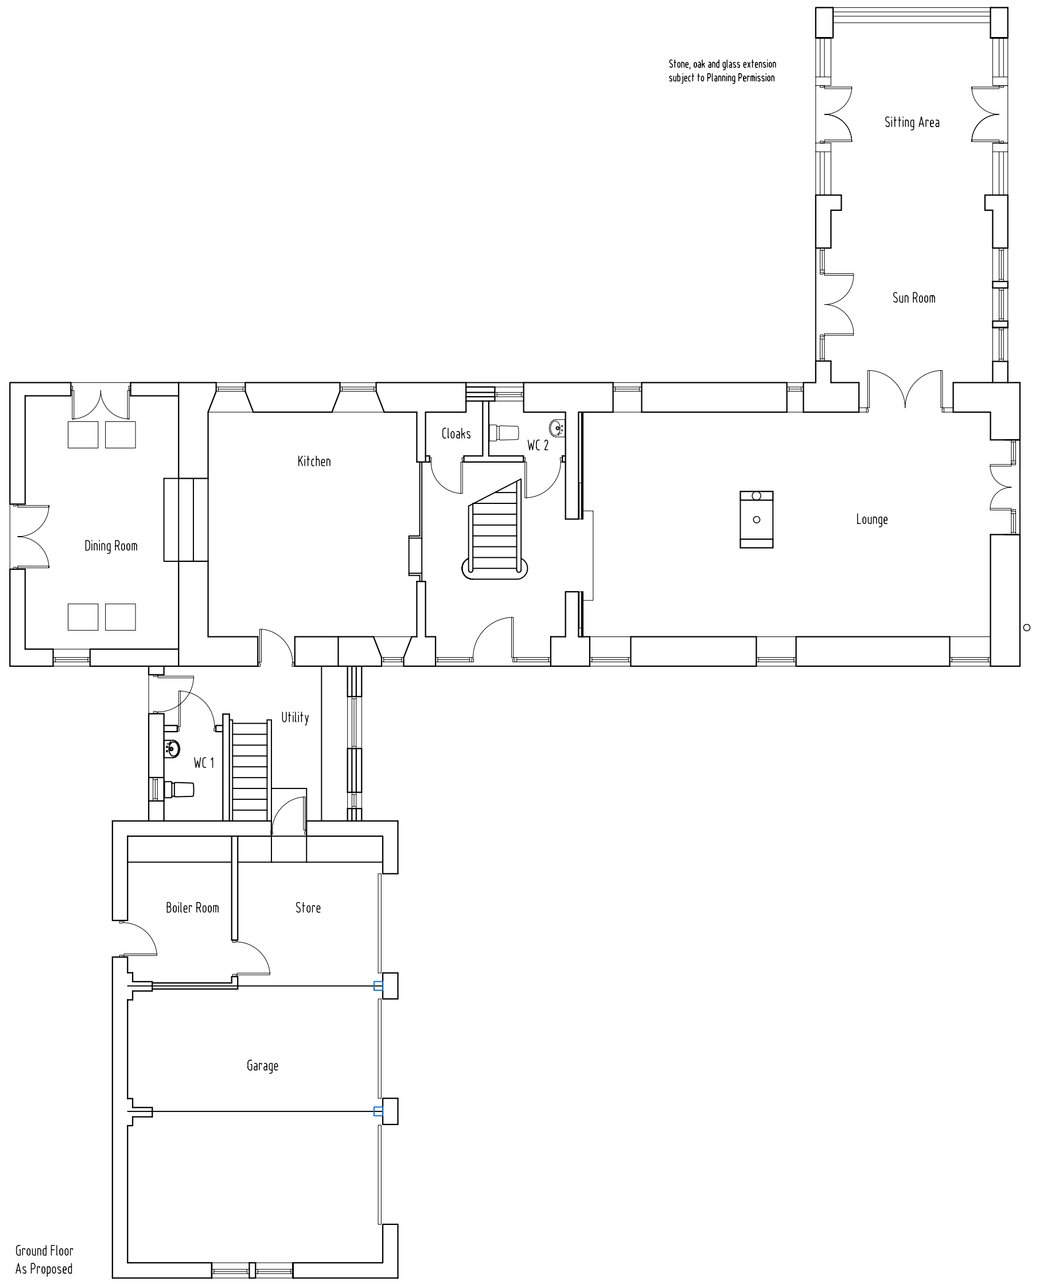
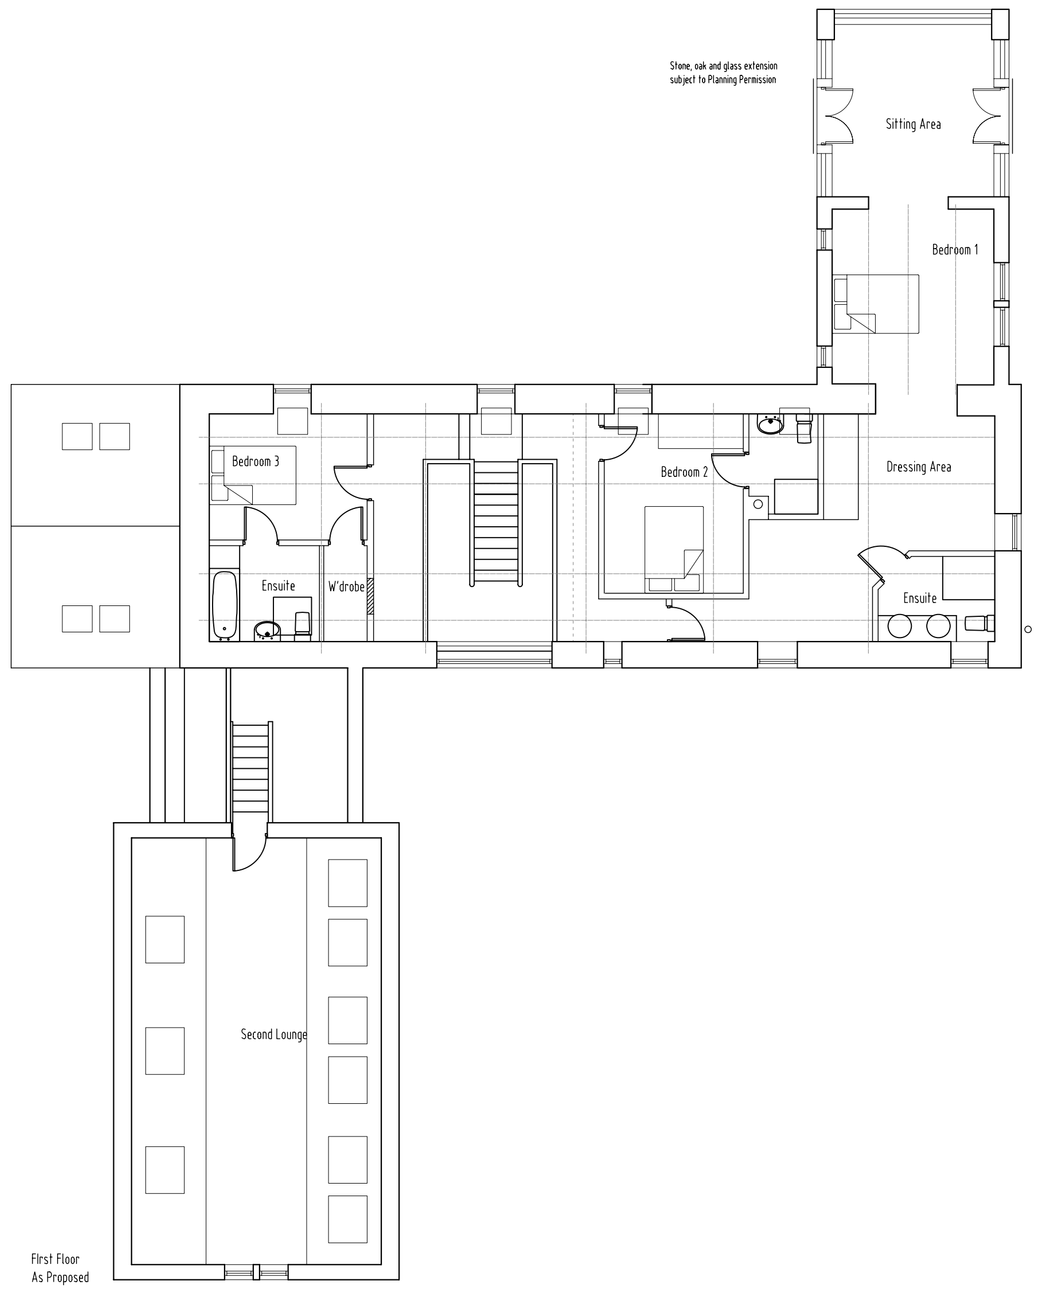


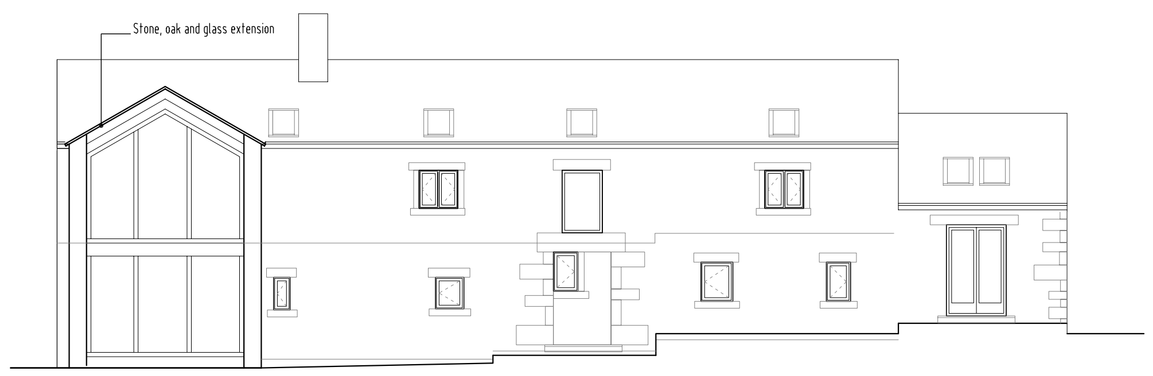

Ground Floor
As Proposed



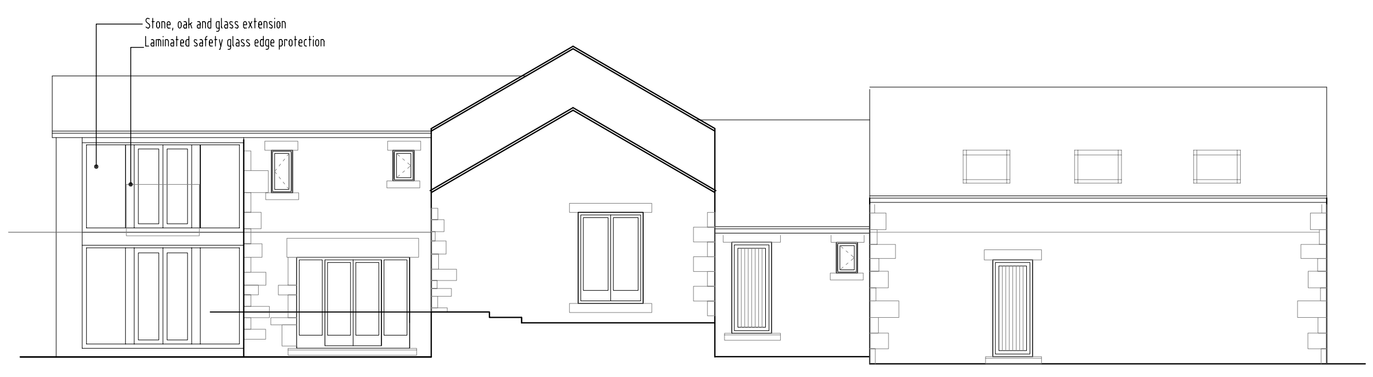

First Floor
As Proposed



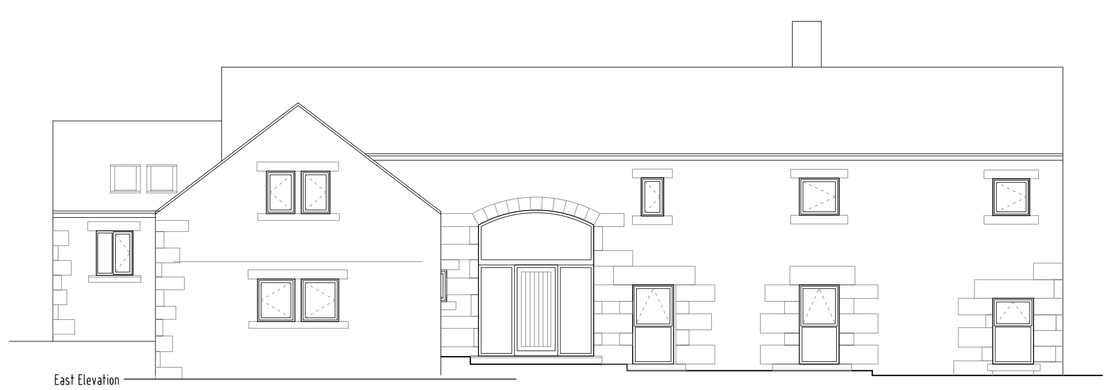

North Elevation
As Proposed




West Elevation
As Proposed




South Elevation
As Proposed



East Elevation
As Proposed

## Notes

Proposed Materials for Extension (No change to existing Building)

Walls - Random Rubble stone walls and coursed stone walls (Natural)
Roof - Greys Art Stones
Windows/Doors - Oak frame with double glazed units inset
Rainwater goods etc - Black uPVC

| Revision | Description | By | Date |
|---|---|---|---|

CAD Info: G:\ACAD\ARCH

Essence Architecture Ltd.

Client

Mr and Mrs G Hadley

Project

Cat Hill Foot Farm
Two Storey Rear Extension

Drawing Title

As Proposed

| | | | |
|---|---|---|---|
| A1 | Scale 1:100 | Status Planning | |
| Drawn AVR | | Date 29/8/12 | |
| Project No. 2012/01 | Drawing No. P-01 | | Revision |

Head Office: Upper Bagden House
Bagden Lane
Clayton West
Huddersfield
HD8 9LQ

Tel: 01484 865000
Fax: 01484 865071
Email: info@essencearchitecture.com
Web Site: www.essencearchitecture.com

ALL DIMENSIONS TO BE CHECKED ON SITE. DRAWING MUST NOT BE SCALED. TAKE FIGURED DIMENSIONS. THIS DRAWING IS THE PROPERTY OF ESSENCE ARCHITECTURE LTD. AND MAY NOT BE COPIED, USED, REPRODUCED OR DISCLOSED WITHOUT WRITTEN CONSENT.