
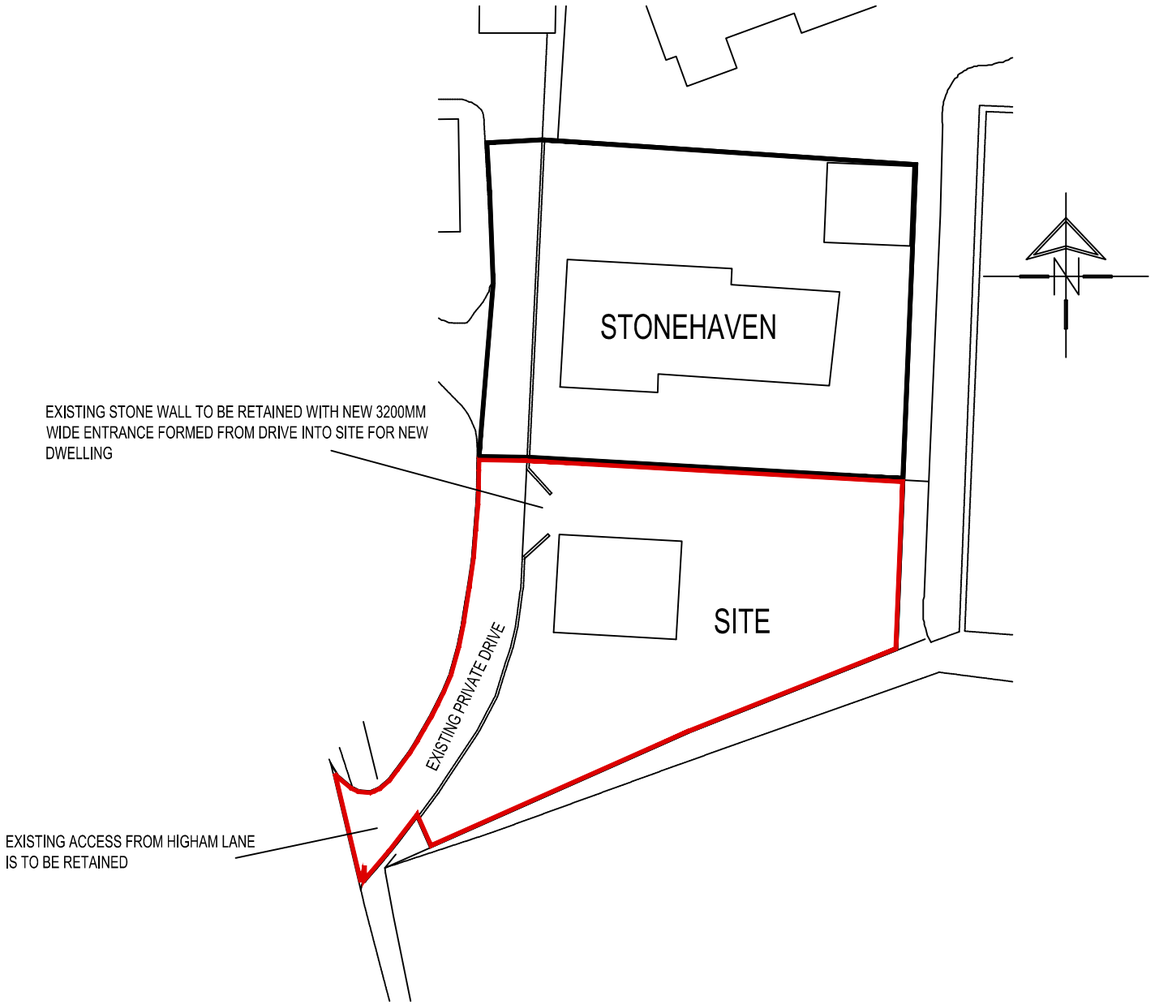


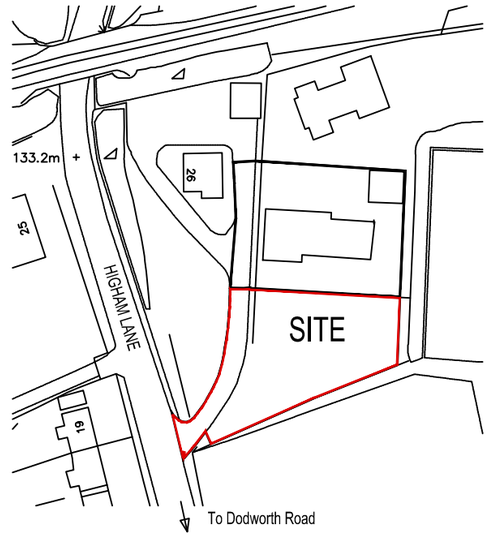

LOCATION PLAN

SCALE 1:1250

White Agus PARTNERSHIP
8 MORSTON BUSINESS PARK,
WHALEY ROAD, BARUGH GREEN,
BARNSLEY.
S75 1HQ
Phone: 01226 208482
Fax: 01226 283030
Email: info@whiteaguspartnership.co.uk
Web: www.whiteaguspartnership.co.uk
ARCHITECTURAL SERVICES AND SURVEYORS

Project.	Client.		
DWELLING ON LAND ADJACENT 'STONEHAVEN', HIGHAM LANE, DODWORTH BARNSLEY, S75 3LA	MR & MRS BAMGBOYE		
Drawing Title. SITE PLAN	Date. FEB 2017	Scale. 1:500 @ A3	
	Ref. 16–164	Dwg. No. 01	Rev.

Date	Suffix	Description	Date	Suffix	Description