



PROPOSED FRONT ELEVATION
SCALE 1:100



PROPOSEDSIDE ELEVATION
SCALE 1:100

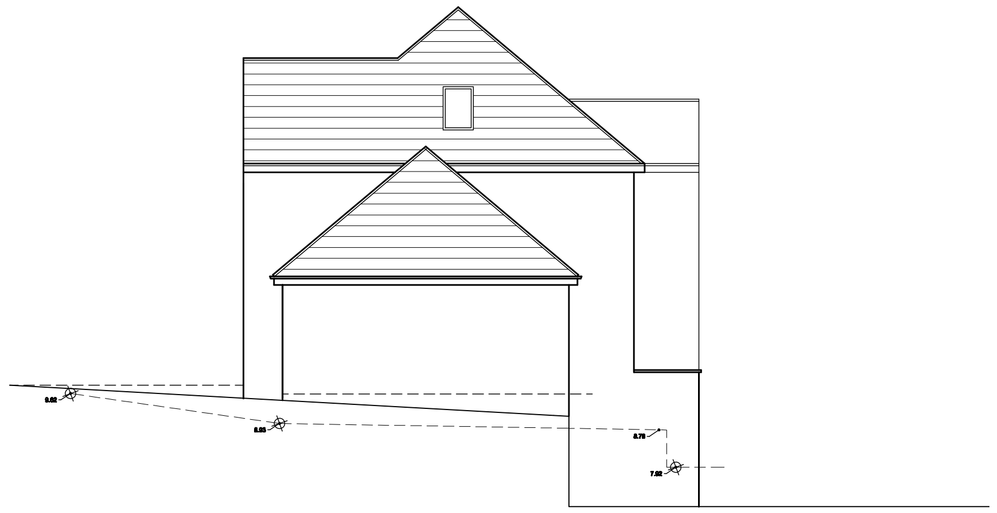

PROPOSED REAR ELEVATION
SCALE 1:100

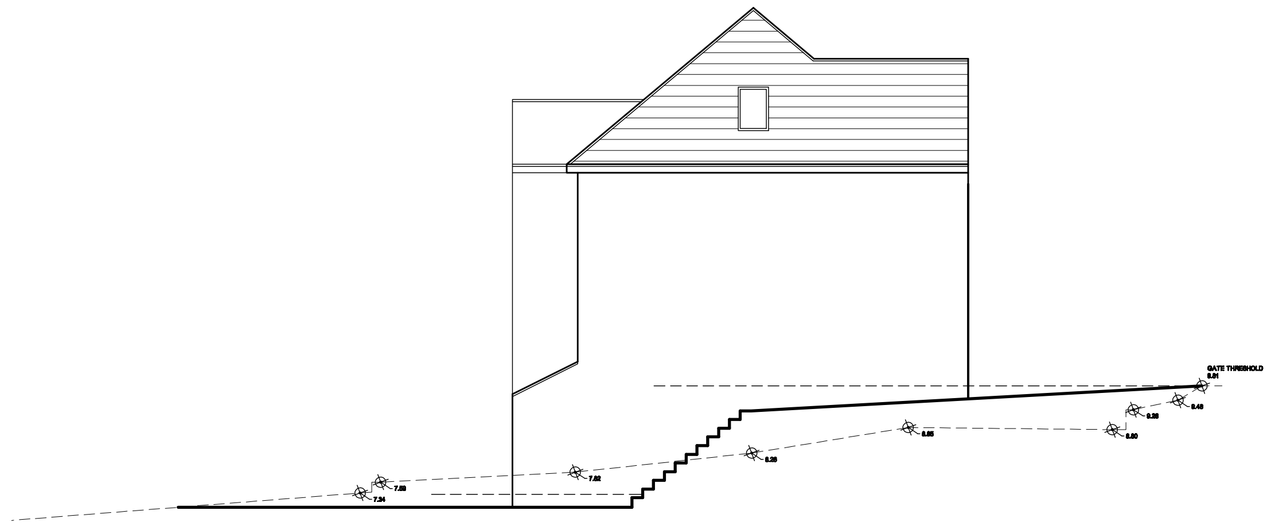

PROPOSEDSIDE ELEVATION
SCALE 1:100



SITE PLAN
SCALE 1:200

White Agus Partnership

PROVIDENCE VILLA,
42 SACKVILLE STREET,
BARNSLEY.
S70 2DB

Phone: 01226 206482
Fax: 01226 283030
Email: info@whiteaguspartnership.co.uk
Web: www.whiteaguspartnership.co.uk

SURVEYORS AND BUILDING DESIGN CONSULTANTS

Project. PROPOSED DWELLING AT 17 KERESFORTH HALL ROAD BARNSLEY, S70 6NE	**Client.** MR L. FORSTER & MS A. DUNLAVEY
Drawing Title. ELEVATIONS	**Date.** SEPTEMBER 2011 / **Scale.** AS SHOWN
	Ref. 11-042 / **Dwg. No.** 09 / **Rev.** D

Date		Suffix Description
25/09/11	A	REVISED TO CLIENTS REQUESTS
25/10/11	B	REVISED FOR PLANNING
01/11/2011	C	REVISED FOR PLANNING
18/11/2011	D	SITE LAYOUT REVISED