


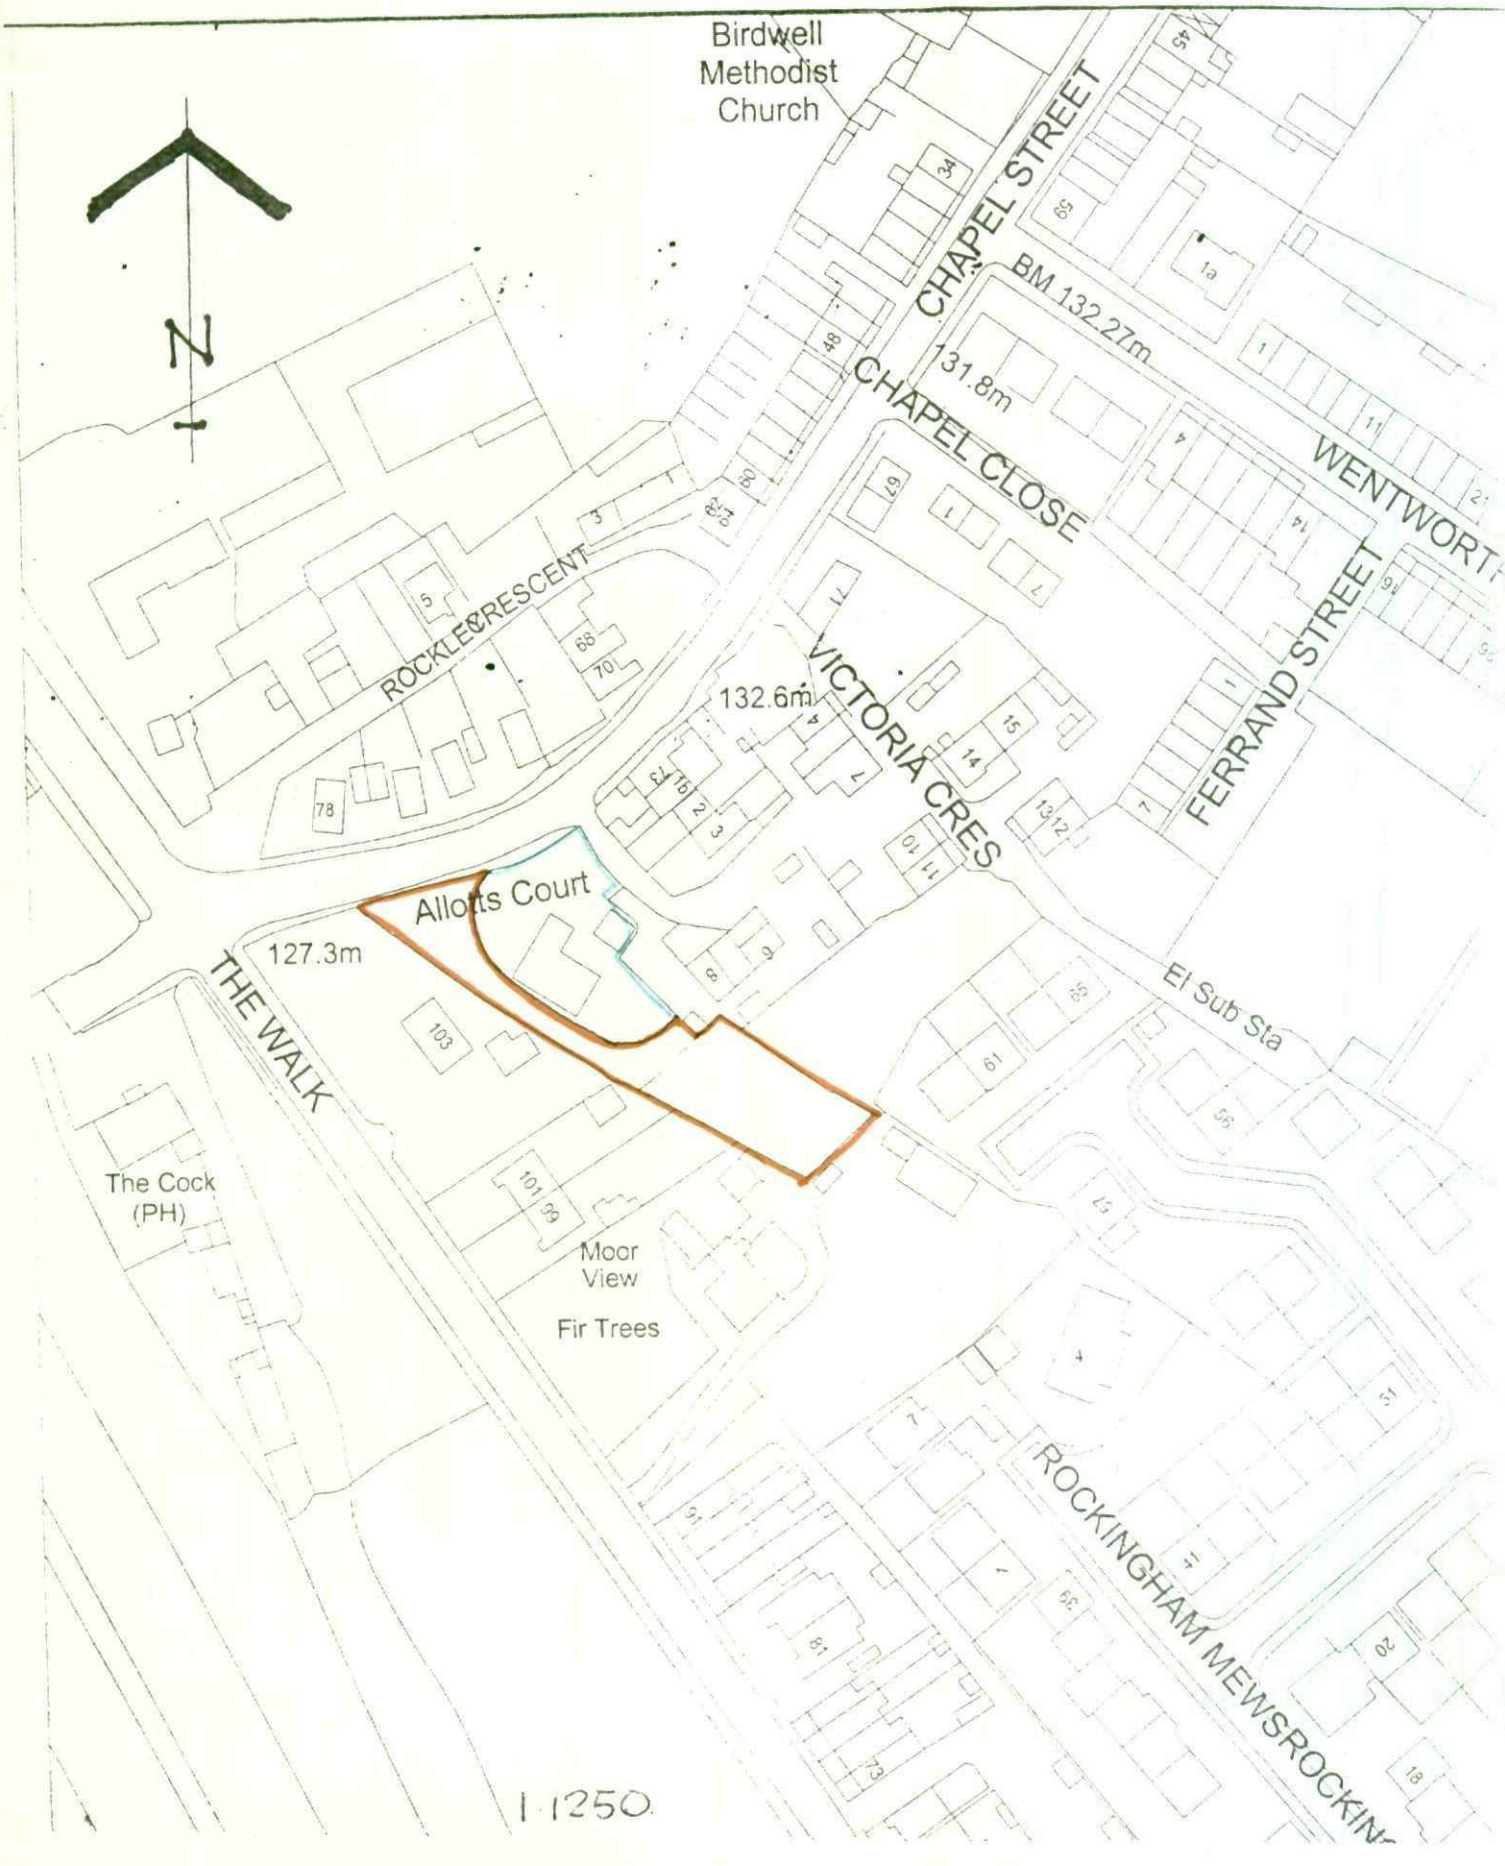



PROPOSED DORMER BUNGALOW
TO THE REAR OF 'THE HAWTHORNES'
CHAPEL STREET, BIRDWELL, BARNSLEY. S70 5UT


Ash Barn
Finkle Street
Wortley
Sheffield
S35 7DH 0114 2884937

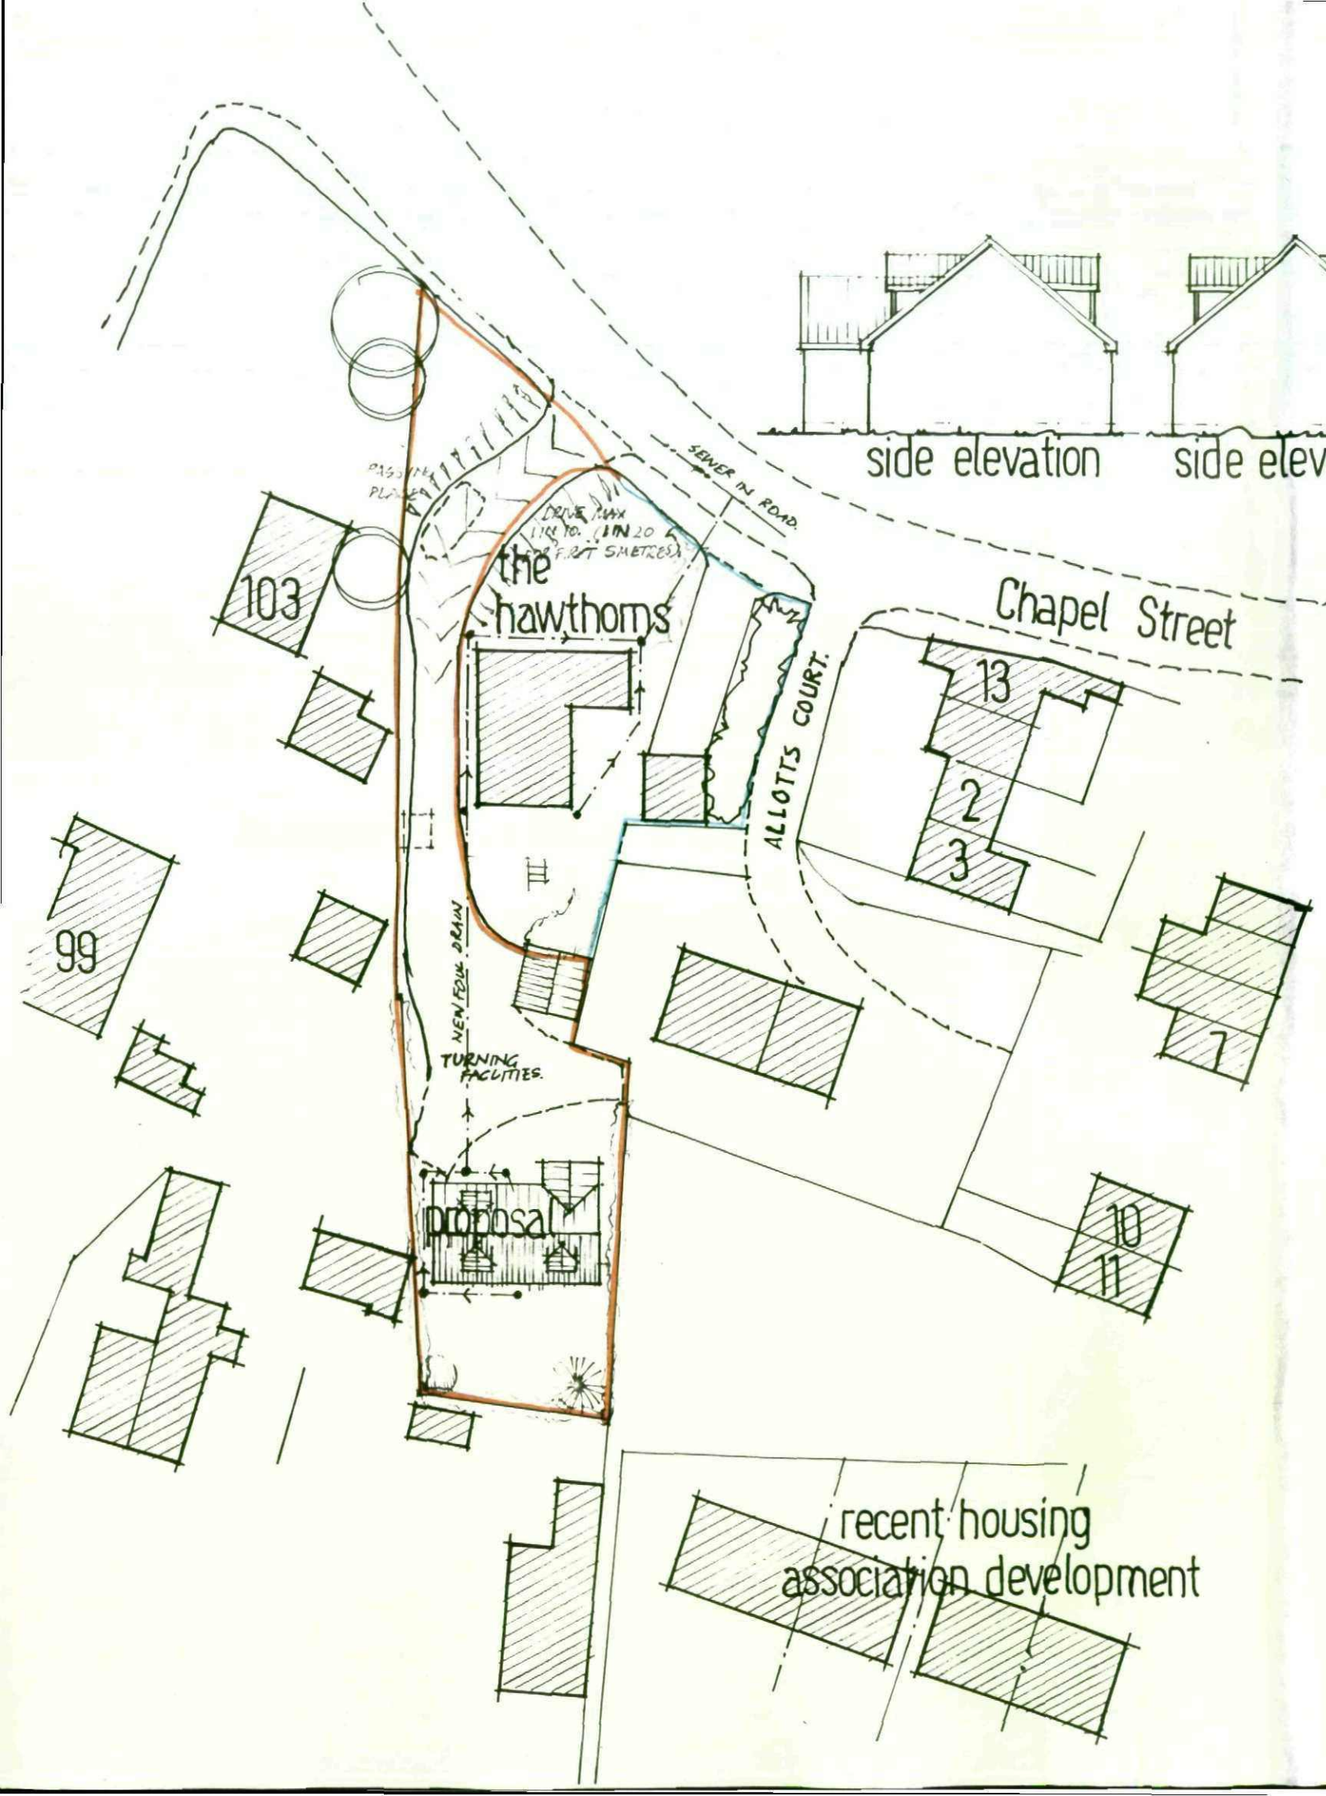

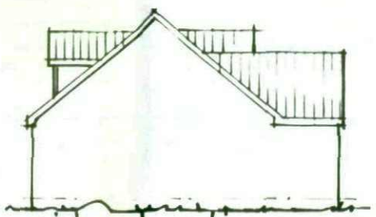


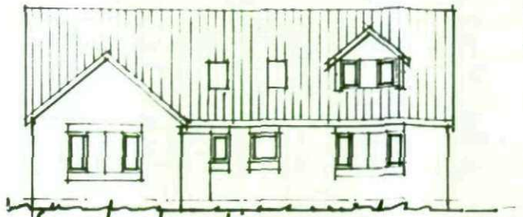

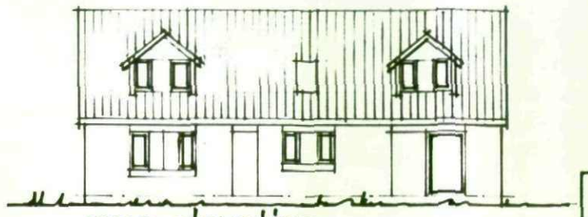

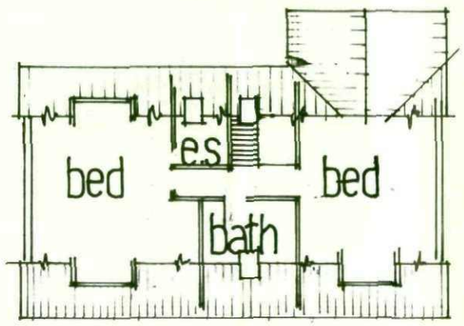

first floor plan

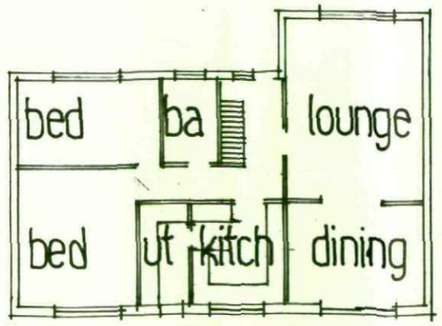

ground floor plan

DIMENSIONS MUST BE CHECKED ON SITE AND NOT SCALED FROM THIS DRAWING

COPYRIGHT
THIS DRAWING IS THE PROPERTY OF THE COMPANY AND MAY NOT BE COPIED, USED OR DISCLOSED FOR ANY PURPOSE EXCEPT AS AUTHORISED IN WRITING BY THE COMPANY

REV.	DATE	AMENDMENT

CLIENT
MR + MRS E. WIKE

TITLE
PROPOSED DORMER BUNGALOW
WITH SEPARATE ACCESS TO REAR OF :-
THE HAWTHORNS
CHAPEL STREET
BIRDWELL

P. Dimelow
B.A.hons Dip Arch. M.A.
Architectural Design and Planning Consultant

Providence Villa,
42 Sackville Street,
Barnsley S70 2DB
Tel. (01226) 283222
Fax. (01226) 283222

SCALE	DATE	DRAWN
1:200 + 1:500	SEPT 2004	PD

DRAWING No.
EWB - 904 - 1.

REV.