

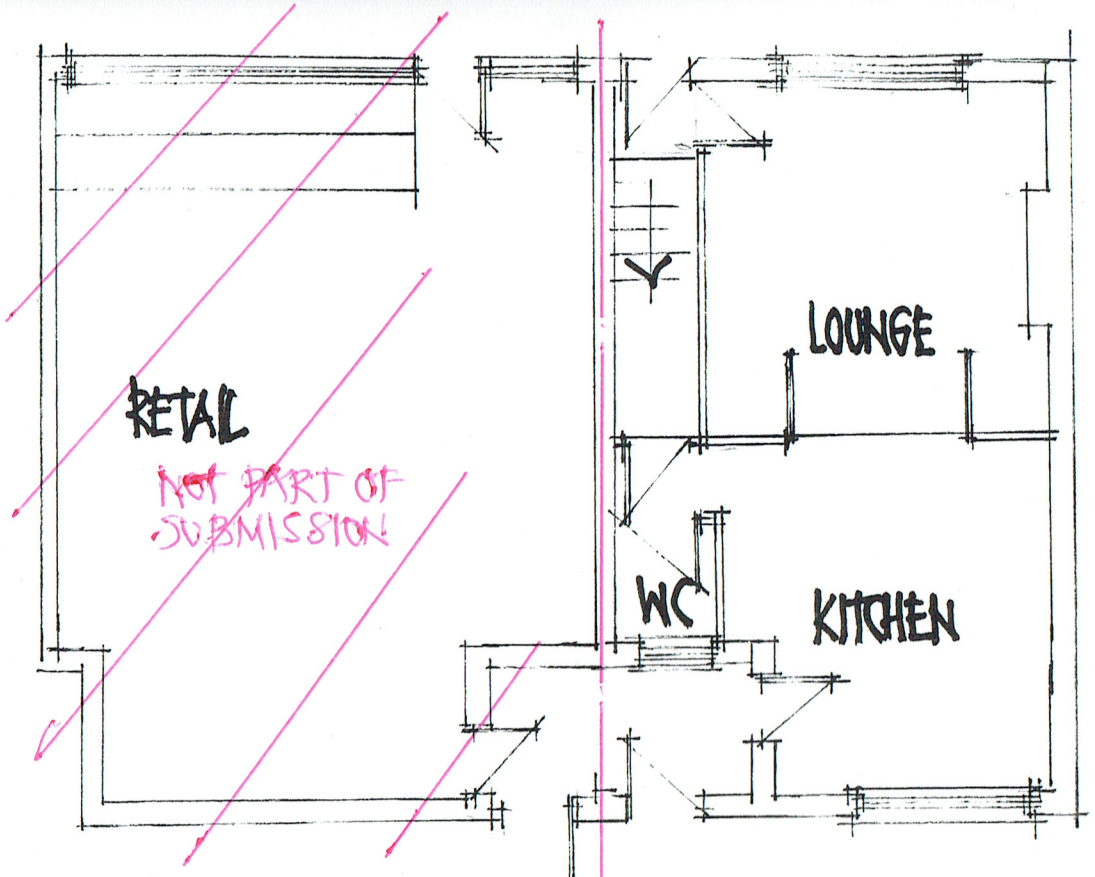



GROUND FLOOR EXISTING

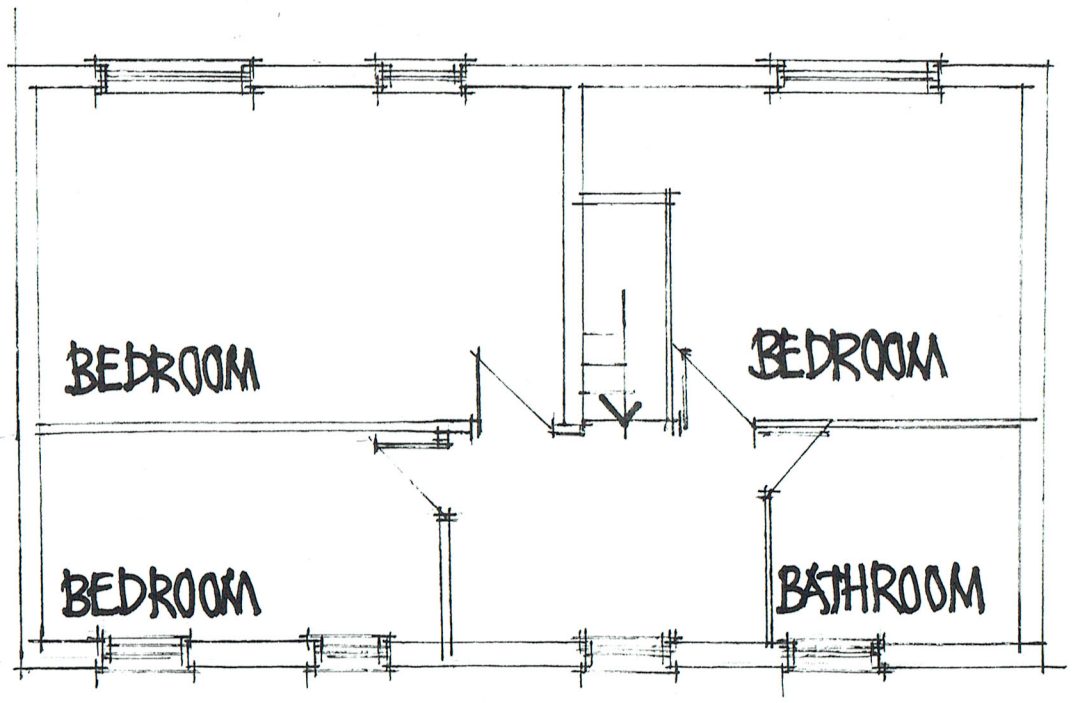

FIRST FLOOR EXISTING

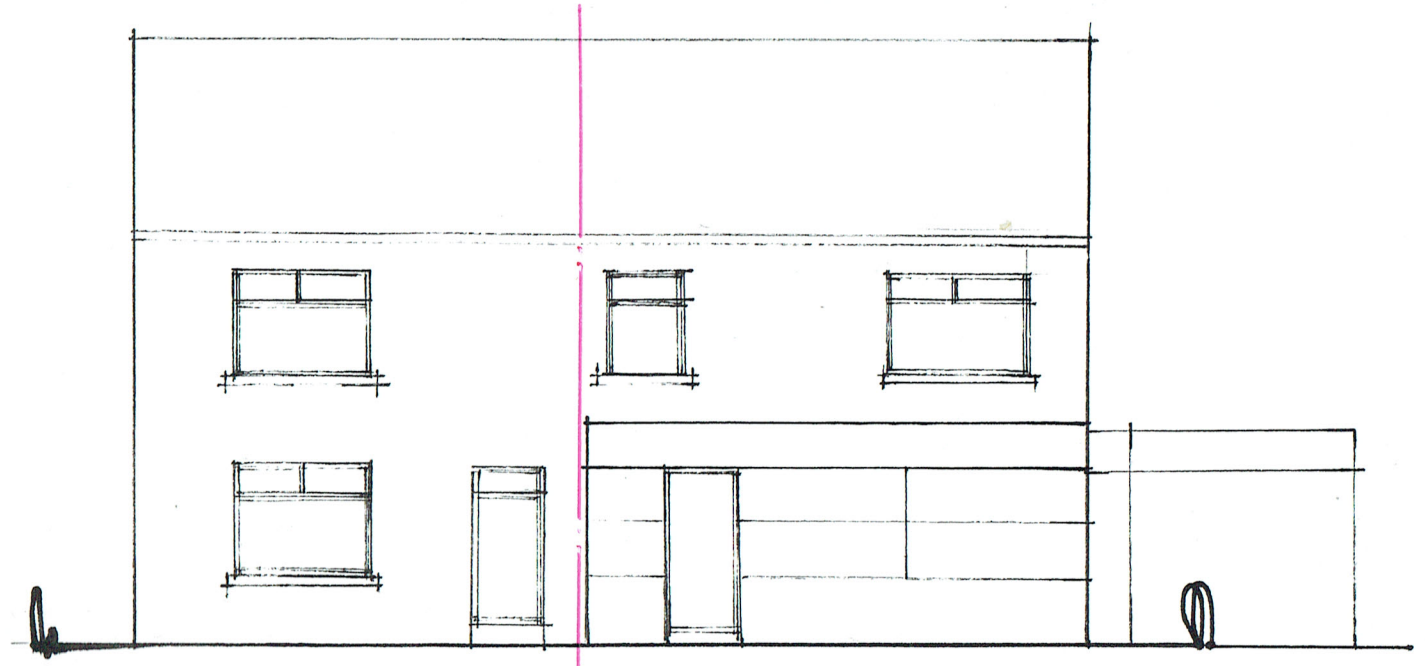

EXISTING FRONT ELEVATION (NOT PART OF SUBMISSION)
RESIDENTIAL

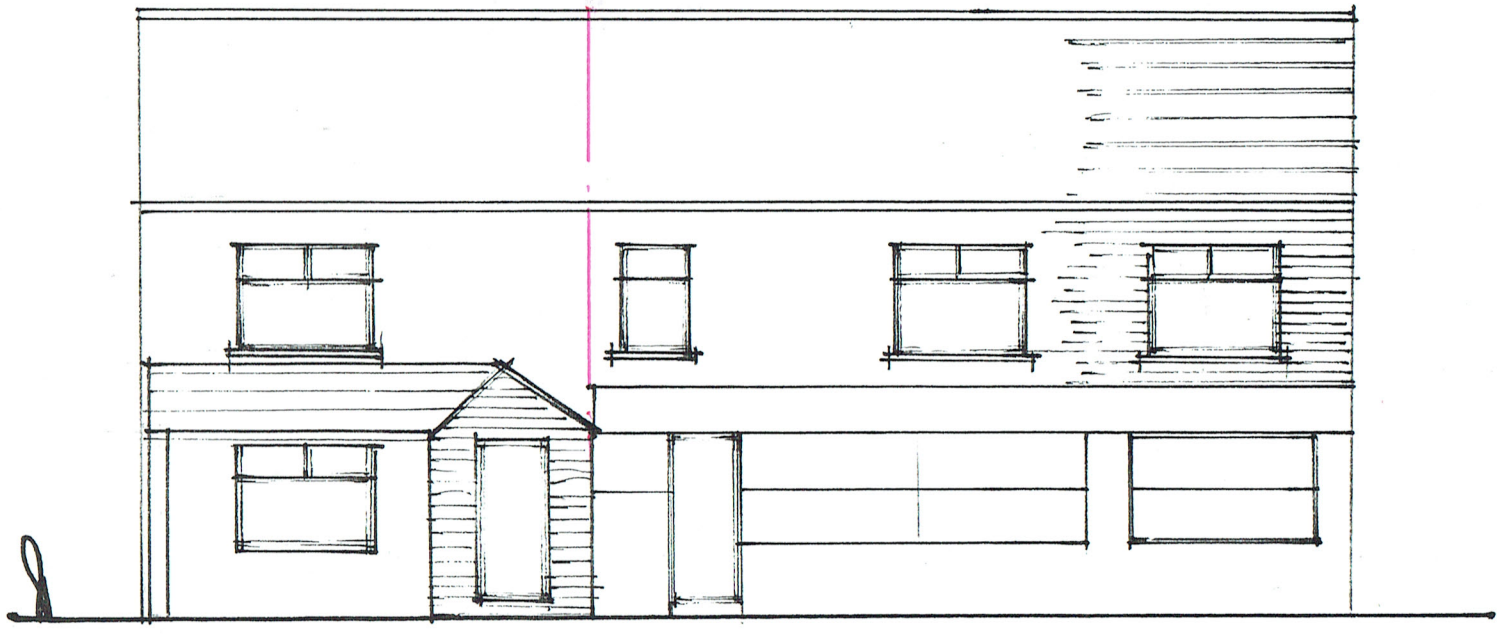

PROPOSED FRONT ELEVATION
RESIDENTIAL

SHOP SECTION NOT PART OF SUBMISSION

DARLEY AVENUE - WARD GREEN
SCALE 1:100