


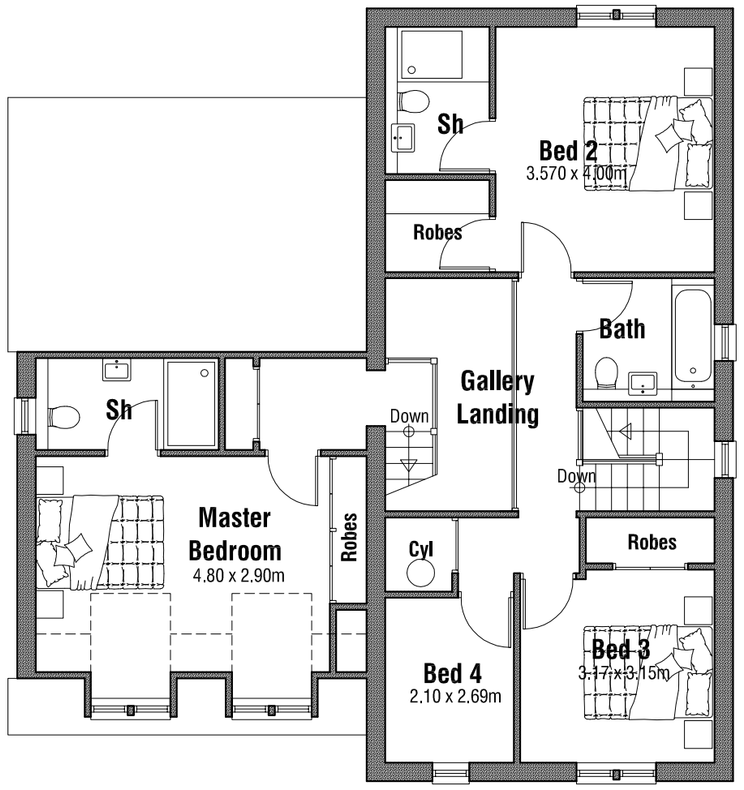


FIRST FLOOR PLAN 1:100

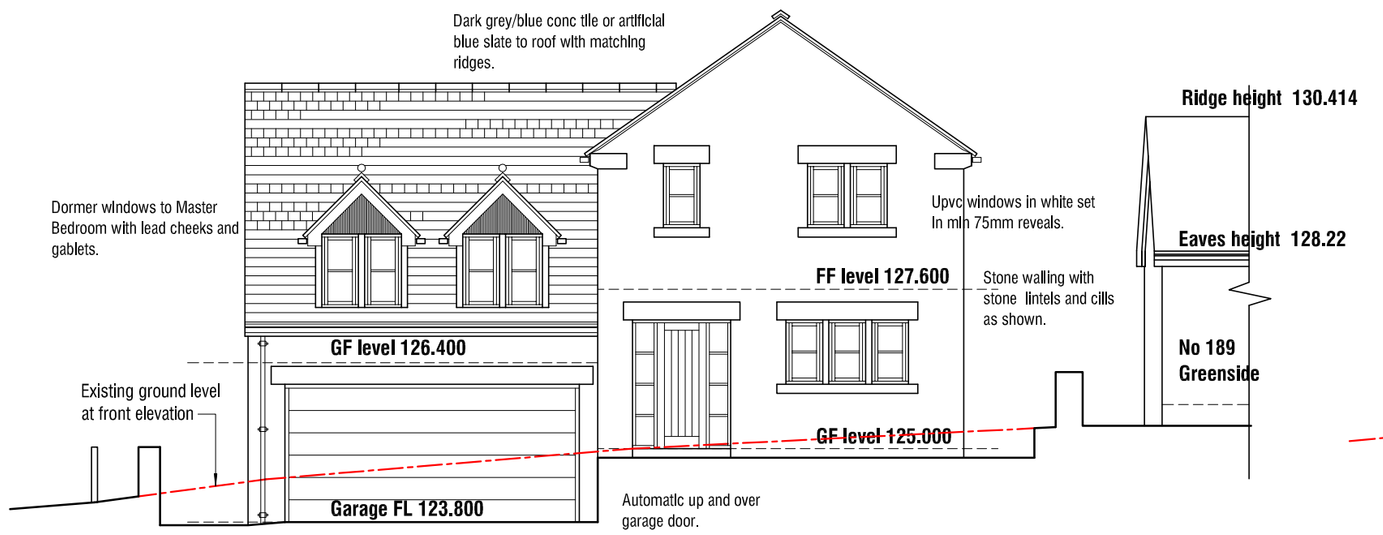


SOUTH EAST ELEVATION 1:100

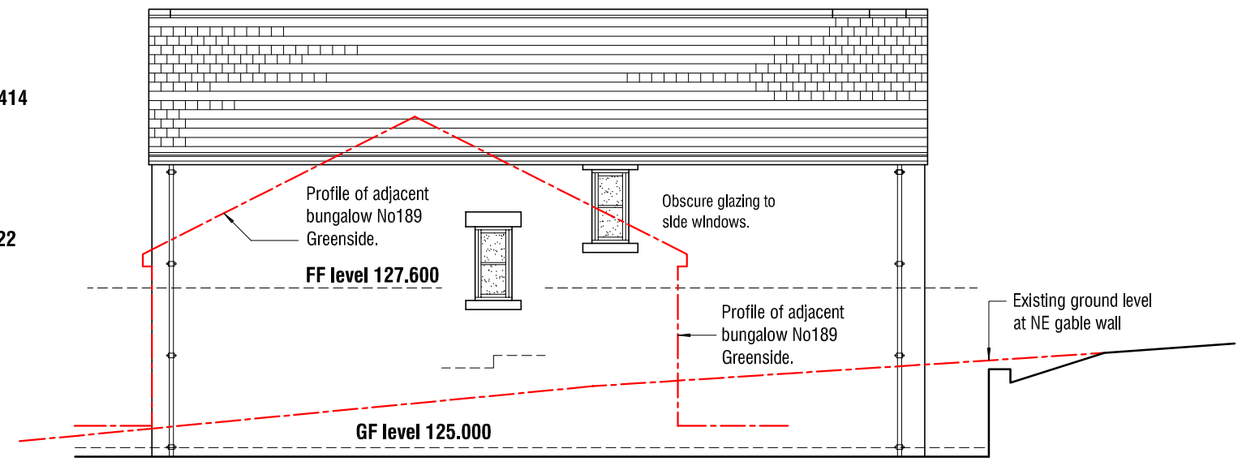


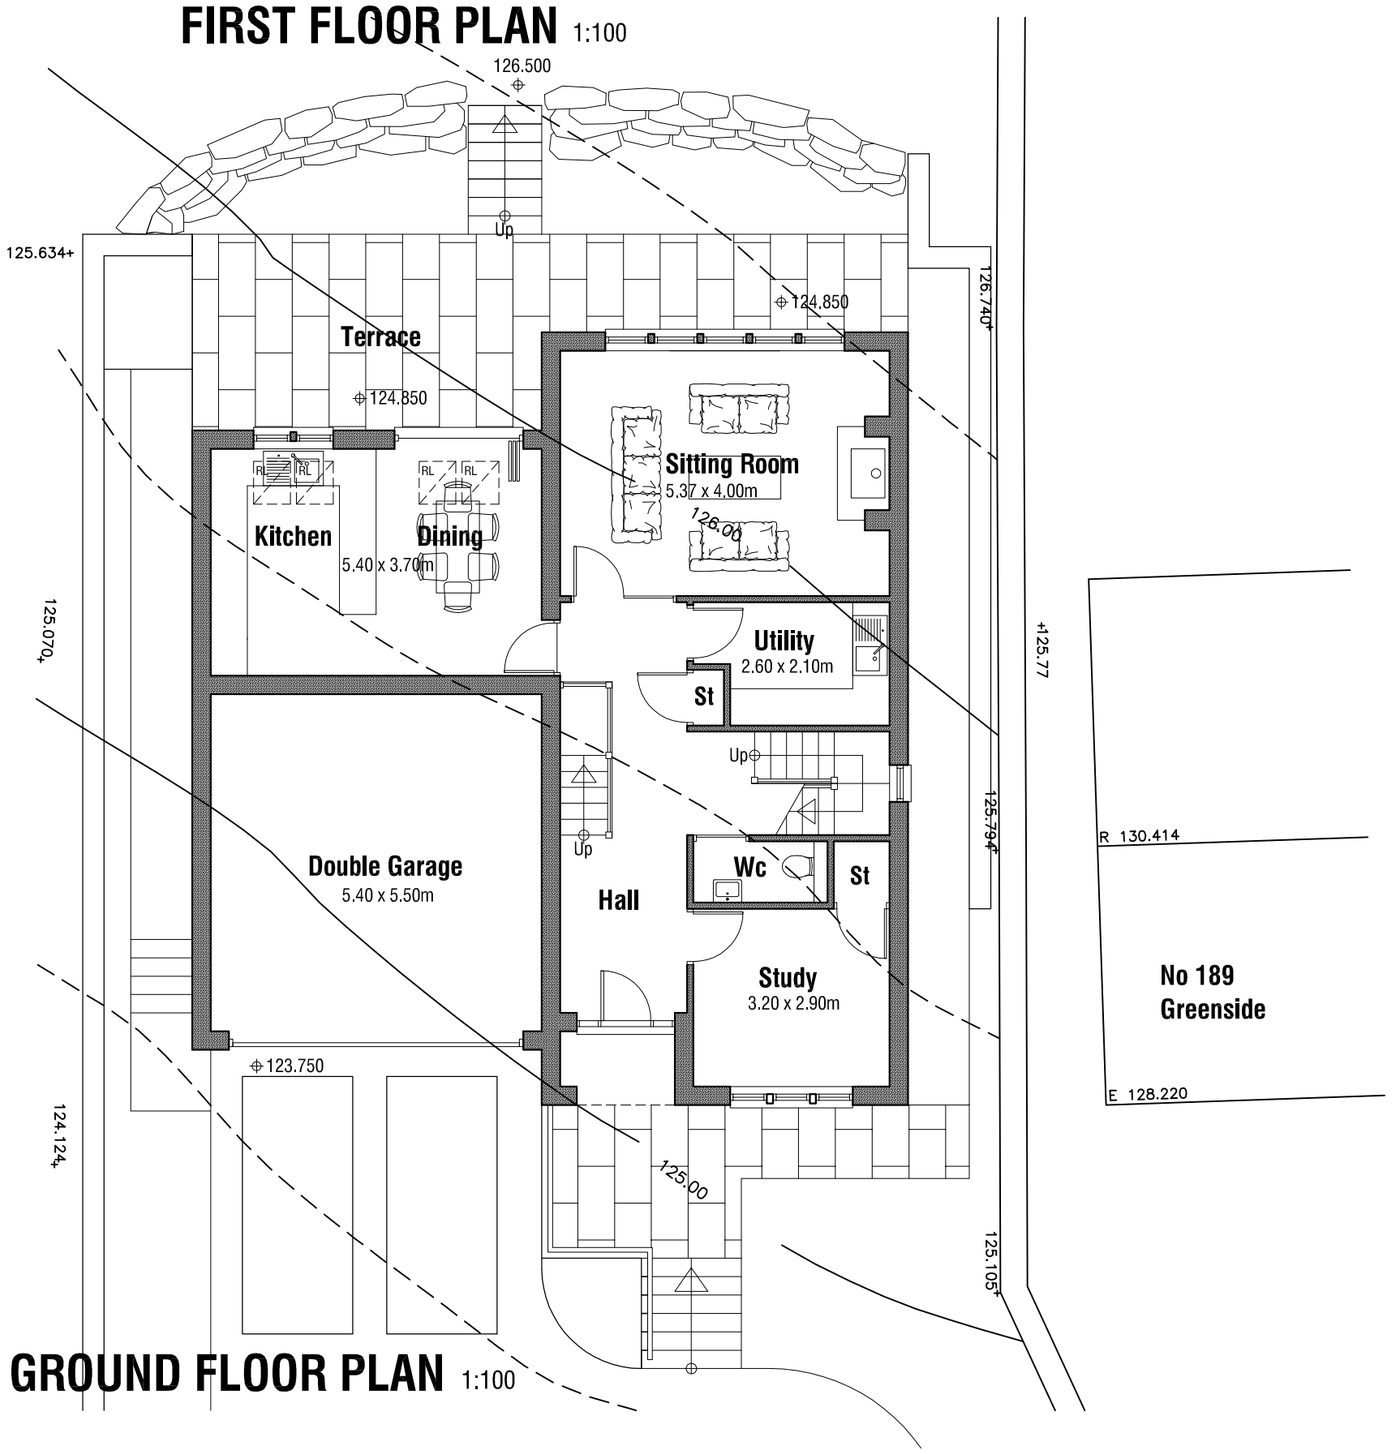

GROUND FLOOR PLAN 1:100

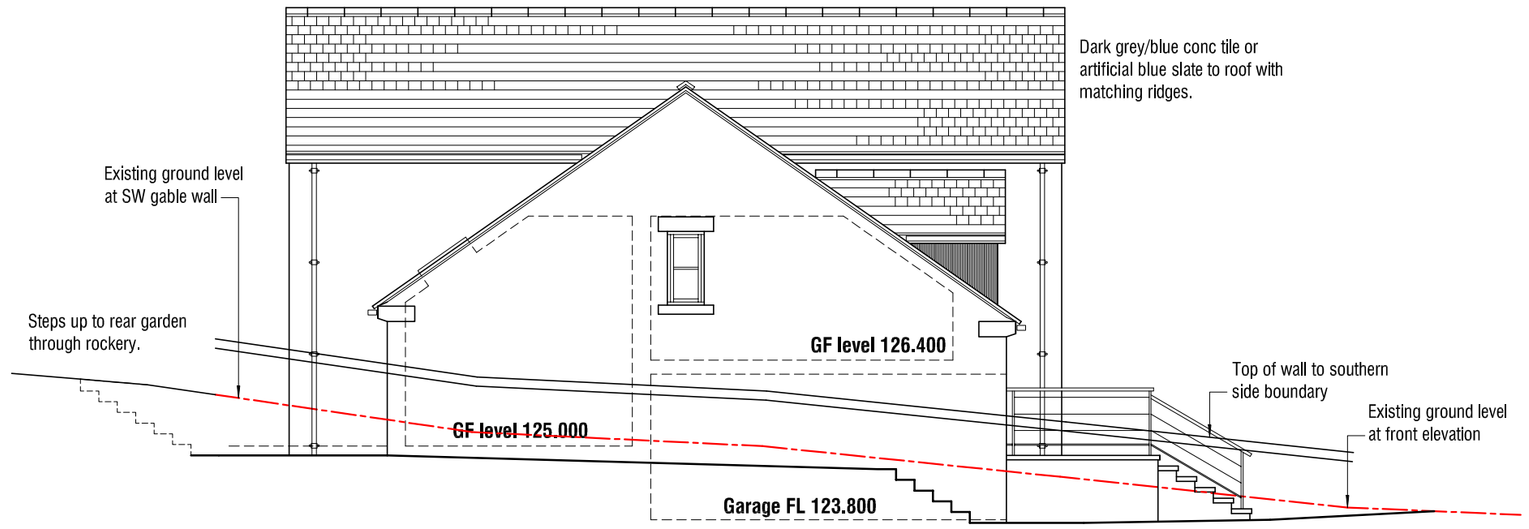

SOUTH WEST ELEVATION 1:100

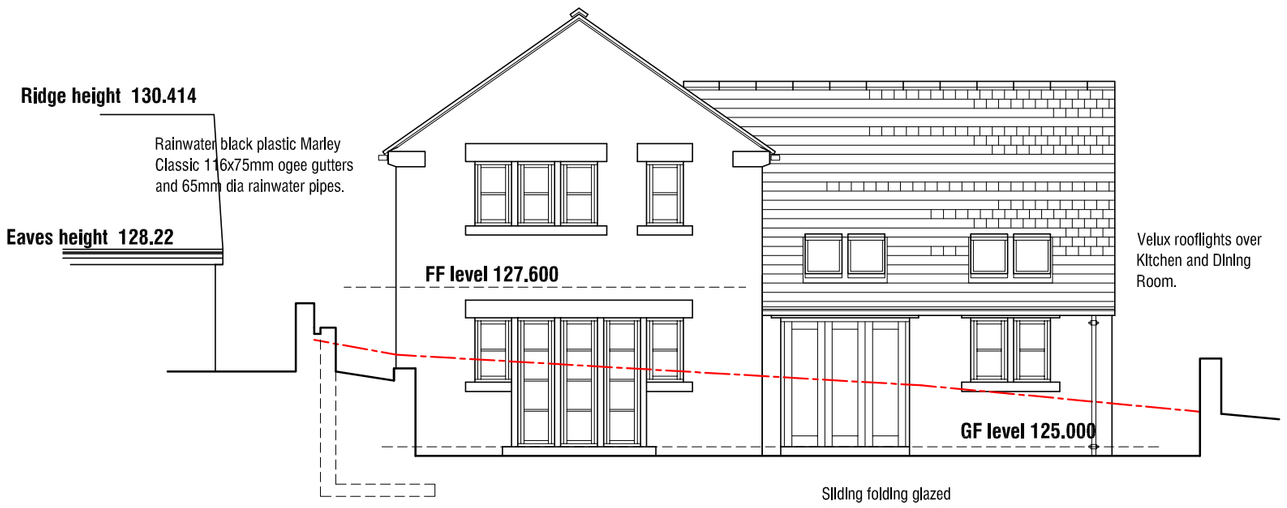

NORTH WEST ELEVATION 1:100

PROPOSED DWELLING ON
LAND ADJACENT
189 GREENSIDE
STAINCROSS BARNSLEY

PROPOSALS

PLANS AND ELEVATIONS

mbooth design
architectural design and building consultants

Fairfield House
Barnsley S70 2FL
T: 01226 286256
M: 07881898300
E: mboothdesign@btconnect.com

Scale	1:100 @ A2	Drawn	MJB
Date	March 2013	Ref.	12.61
Dwg No.	**P2**	Rev.	

0cm 2cm 4cm 6cm

Copyright mboothdesign. All dimensions in millimeters unless otherwise stated. Dimensions for setting out in existing buildings are to be checked and verified on site.