



Existing Front Elevation
Scale 1:100



Existing Side Elevation
Scale 1:100

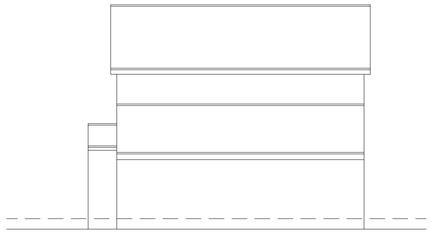


Existing Rear Elevation
Scale 1:100

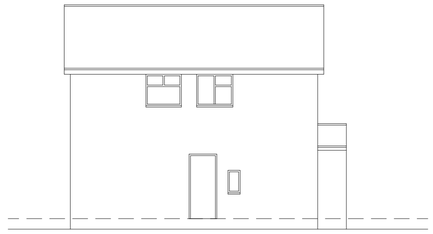

Existing Side Elevation
Scale 1:100




Proposed Front Elevation
Scale 1:100

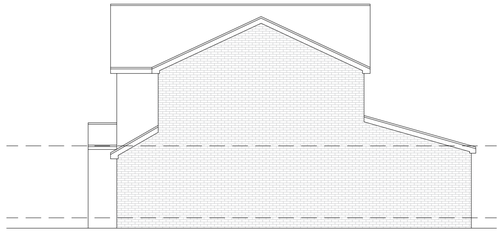

Proposed Side Elevation
Scale 1:100




Proposed Rear Elevation
Scale 1:100

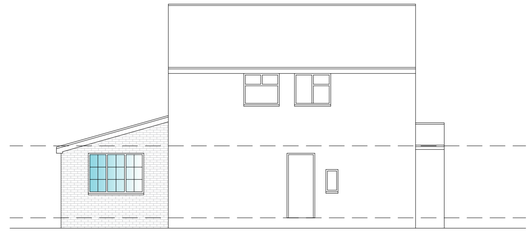


Proposed Side Elevation
Scale 1:100




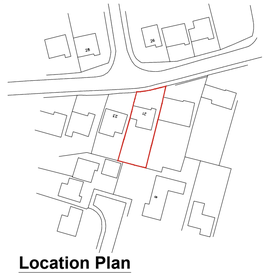


Location Plan
Scale 1:1250

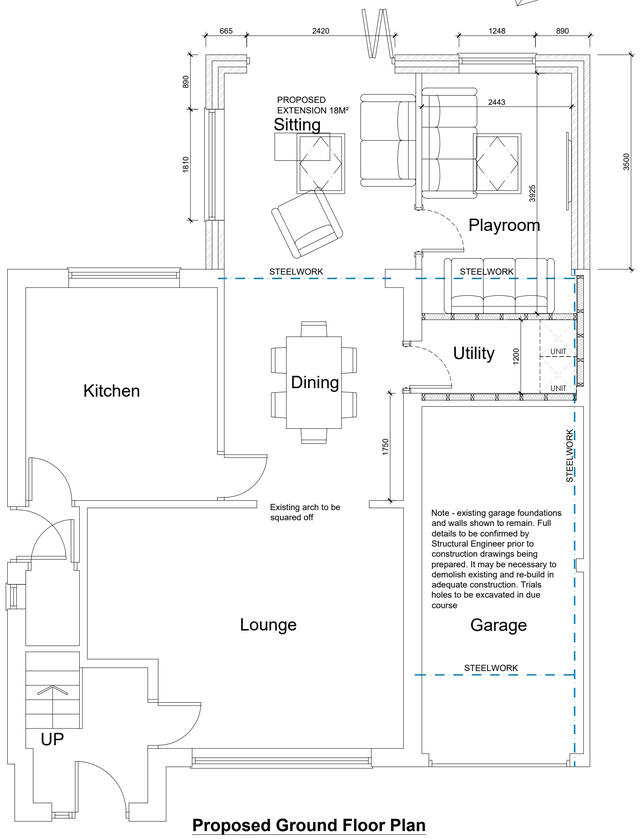


Proposed Ground Floor Plan
Scale 1:50

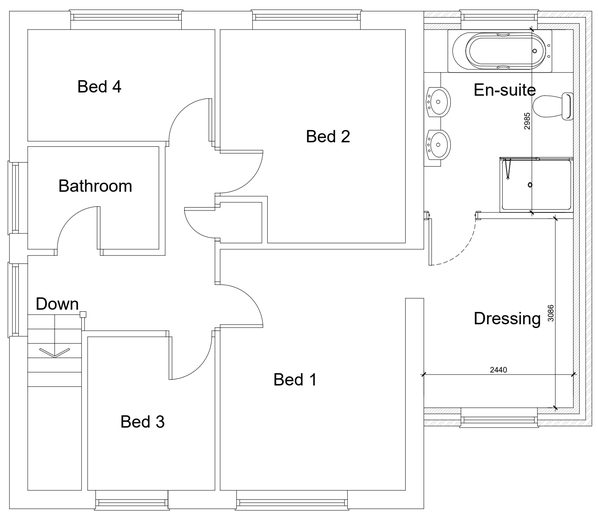

Proposed First Floor Plan
Scale 1:50

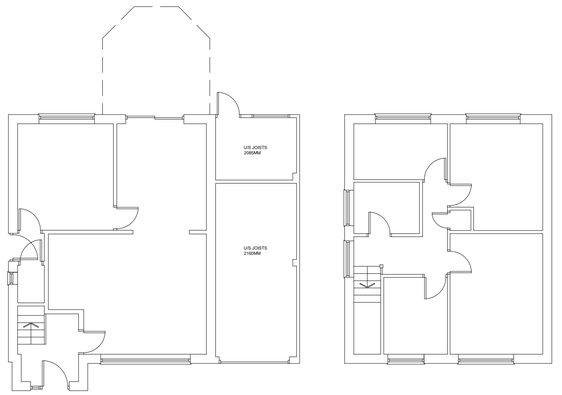

Existing Plans
Scale 1:100

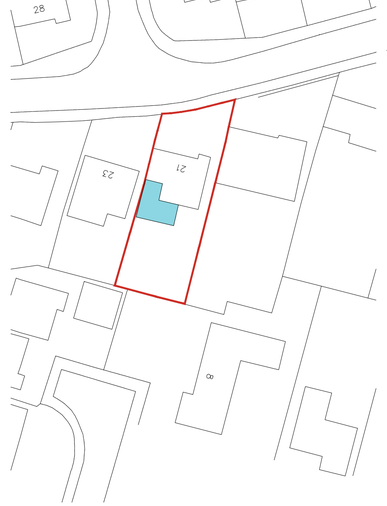

Site Plan
Scale 1:500

White Agus PARTNERSHIP
OFFICE ONE
34 VICTORIA ROAD
BARNSLEY.
S70 2BU
Phone: 01226 208482
Fax: 01226 283030
Email: info@whiteaguspartnership.co.uk
Web: www.whiteaguspartnership.co.uk

ARCHITECTURAL SERVICES

Project.	Client.
PROPOSED EXTENSION AT 21 KEXBROUGH DRIVE, DARTON BARNSLEY, S75 5EY	MR & MRS LOMAS
Drawing Title. PLANS & ELEVATIONS	Date. AUGUST 2018 / Scale. 1:50 @ A1
	Ref. 18-082 / Dwg. No. 01 / Rev. B

Date	Suffix	Description	Date	Suffix	Description
18/09/2018	A	REVISED TO CLIENTS REQUIREMENTS			
09/04/2019	B	REVISED TO CLIENTS REQUIREMENTS			