



Front Elevation

Side Elevation.

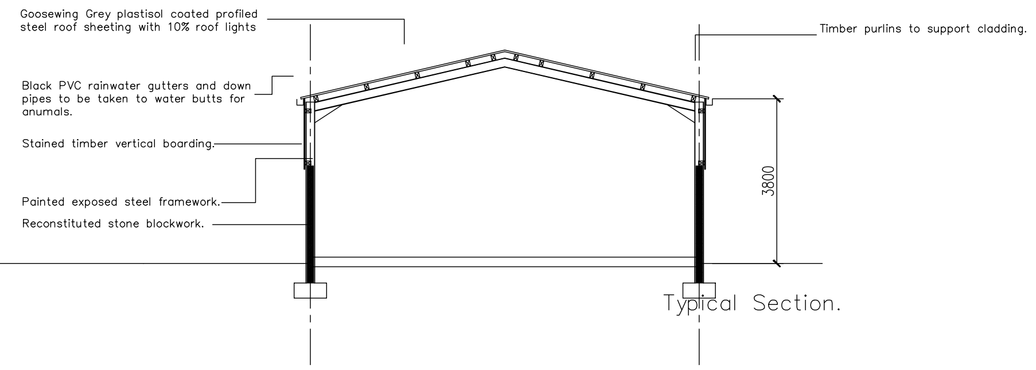


Typical Section.

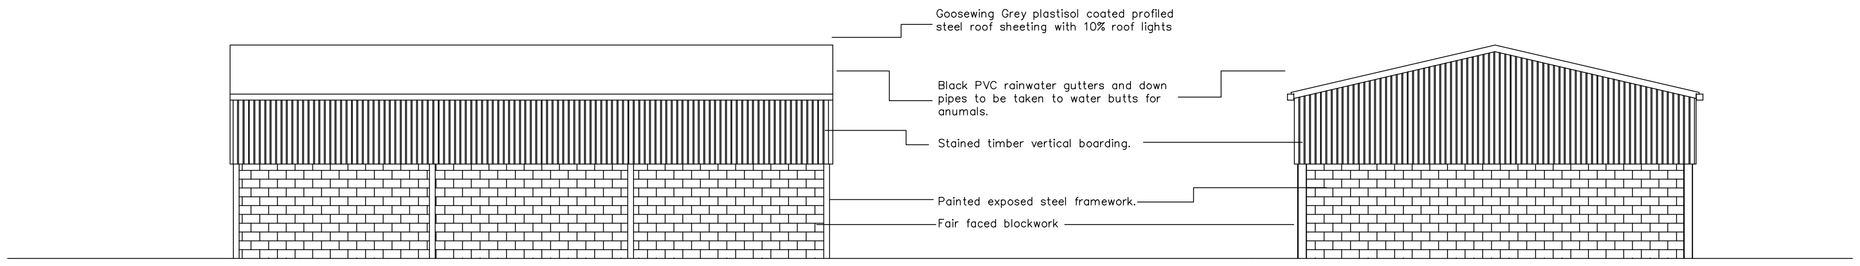


Side Elevation.

Rear Elevation

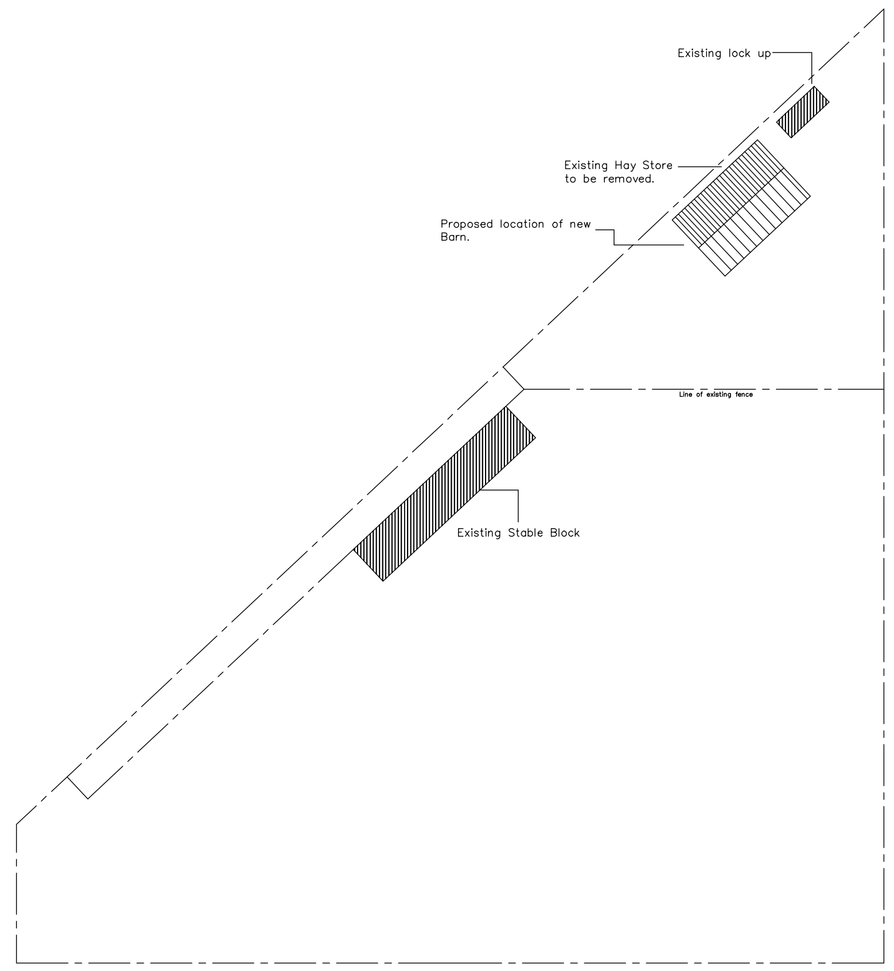

Proposed Site Plan 1:500

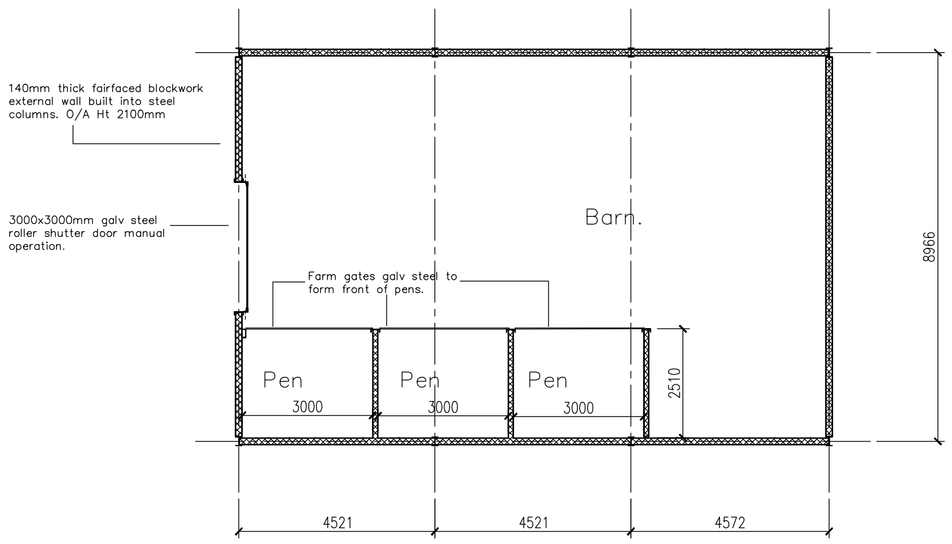

Proposed Plan

Rev C Existing hay store removed and barn re-located following comments by planning 28-01-2009 kk

Rev B Barn re-located on site, reduced in size and ht. 13-12-2008 kk

REV A Blockwork changed to reconstituted stone following meeting with planners 20/06/2008 kk

KENNEDY DESIGN LTD.
CAVANGROVE HOUSE
189 DONCASTER ROAD
GOLDTHORPE
ROTHERHAM
SOUTH YORKSHIRE
S63 9AL
TEL - 01709 896926
FAX - 01709 891324
E-MAIL - info@kdesignltd.com
www.kdesignltd.com

CLIENT: Mr & Mrs L Leadbeater

PROJECT: Proposed Erection of New Barn
Site off Lee Lane
Royston
Barnsley

TITLE: Proposed Plan & Elevations
Proposed Site Plan 1:500

SCALE: 1:100/1:500 STATUS:

JOB NUMBER: H05-01 REV: C

DATE: March 2008 DRAWN BY:

Kennedy Design Ltd, Registered in England 4479082 V.A.T. Reg. No 565 6912 02