




Proposed Ground Floor Plan

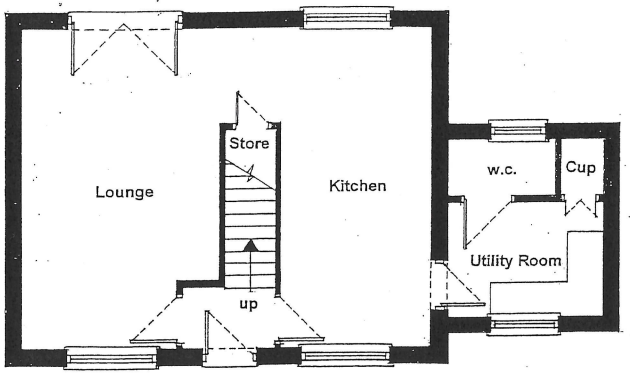


Proposed First Floor Plan

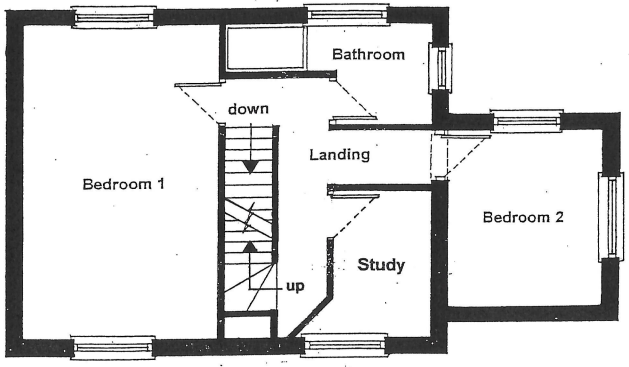

Proposed Rear Elevation

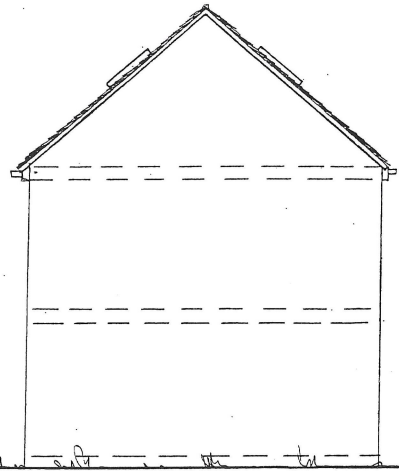


Proposed Side Elevation

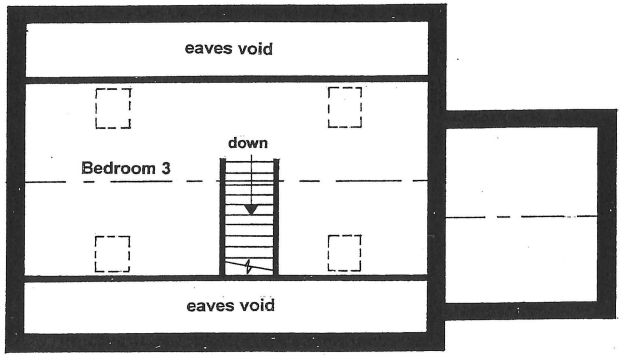

Proposed Roof Void Plan



Proposed Front Elevation

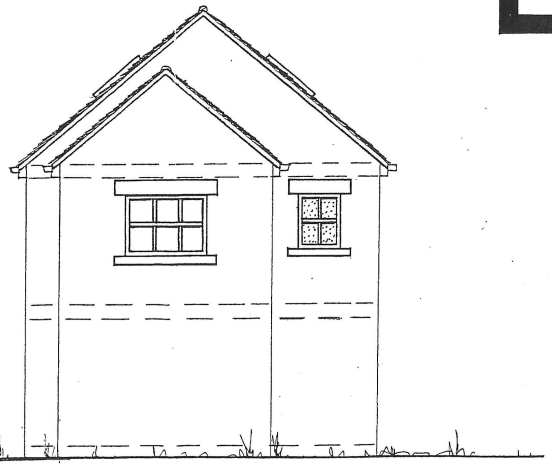

Proposed Side Elevation

Simon Elliott Associates

Planning & Development Consultants

Land Adjoining Spring Terrace, Cote Lane, Thurgoland.

Proposed Construction of Detached Dwellinghouse.

Drawing No. SEA/884/G/04/~~Rev A~~ – REV B APRIL 2024

Plan Scale 1:100 @A3 Plan Size - April 2024