
General Notes

- This drawing is to be read in conjunction with all relevant specifications and drawings issued.
- The contractor is to check and verify all building and site dimensions and check levels before work commences
- For discrepancies or omissions contact Rider Levett Bucknall.
- Do not scale this drawing, check all dimensions on site
- All work and materials to be in accordance with current applicable statutory legislation and to comply with all relevant Codes of Practice and British Standards.


© Rider Levett Bucknall UK Limited.

Approximate Direction of North

NORTH

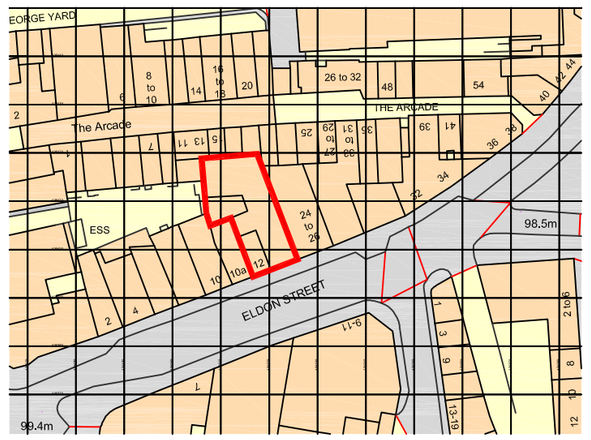

LOCATION PLAN
1:1250

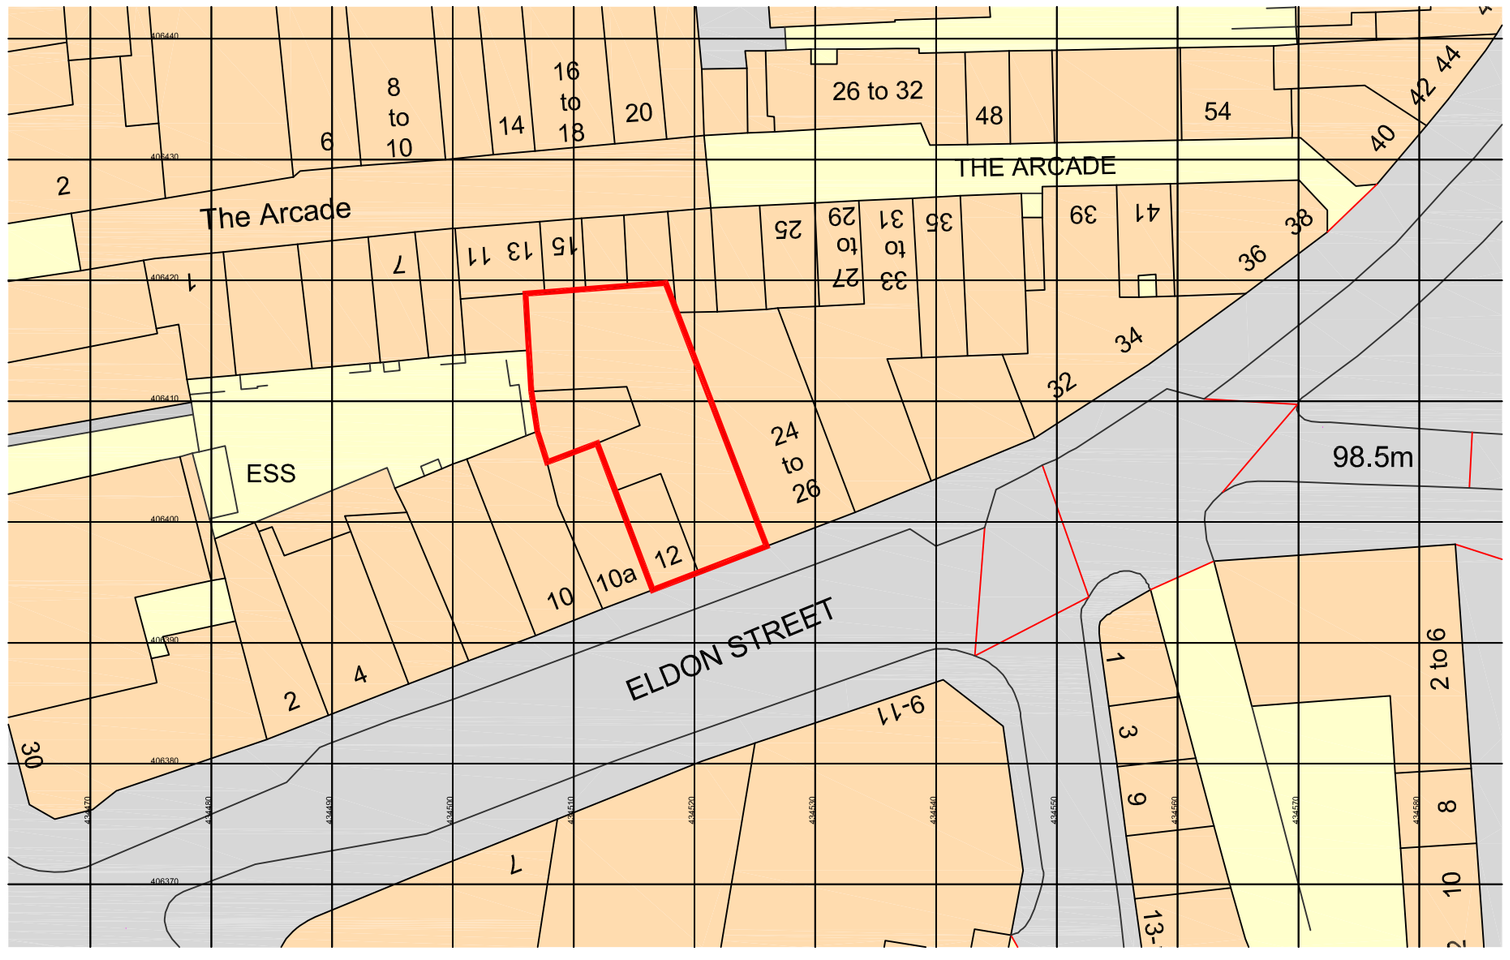

SITE PLAN
1:500

SITE & LOCATION PLAN
1:500 & 1:1250

1:1250
0 10M 20M 50M

1:500
0 5M 10M 20M 50M

Dr: | Revision: | Date:

RLB Rider Levett Bucknall
60 New Broad Street, London, UK, EC2M 1JJ
T: +44 (0)207 398 8300 - F: +44 (0)207 623 0466
W: www.rlb.com - E:glyn.shooter@uk.rlb.com

Client:
THE SALVATION ARMY

Drawing Issue:

Project:
12 - 18 ELDON STREET
BARNSLEY

Drawing Title:
Site & Location Plan

A2 Scale:	Drawn:	Authorised by:	Date:
1:500 & 1:1250	N.C.		27.10.2017

Drawing Nr: 0014027017-05

Revision: