
PROPOSED FRONT ELEVATION

Scale 1:100

ALL PILLARS WIDTH 0.35m

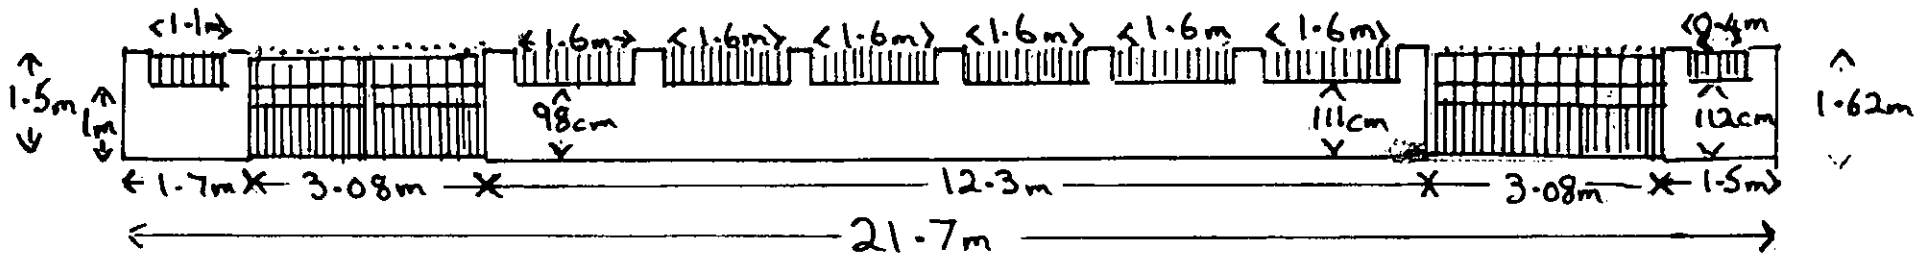

WALL

DOUBLE BRICK WALL
RISING 0.98m to 1.12m
EAST TO WEST DUE
TO LAY OF THE LAND

0.5m PILLARS ON TOP
0.35m IN WIDTH
WITH TOPPING STONES

GATES


FRAME: 40mm x 40mm x 2.5mm BOX SECTION
INFILL: 20mm x 20mm x 2mm BOX SECTION
12 mm TWISTED BAR
40 mm x 6mm CROSS RAILS
NO MORE THAN 100 mm CENTRES
ONION BASKETS 20mm
TOPS: SAFETY BALLS ON TOP OF GATES
GATES NO HIGHER THAN 1.5 metres

FENCING

FRAME: 30mm x 8mm FLAT BAR
INFILL: 16mm x 16mm x 2mm
BOX SECTION
ONION BASKETS 16m
TOPS: SAFETY BALLS
FENCING NO HIGHER
THAN 50 cm.


Existing Right Side Elevation

Scale 1:100

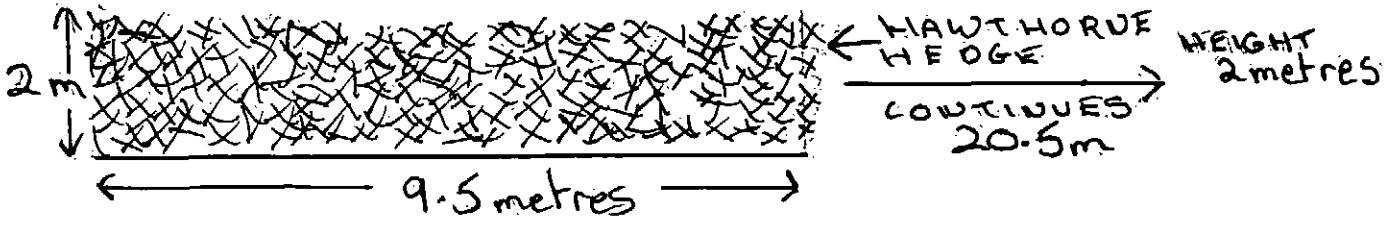

PROPOSED RIGHT SIDE ELEVATION

Scale 1:100

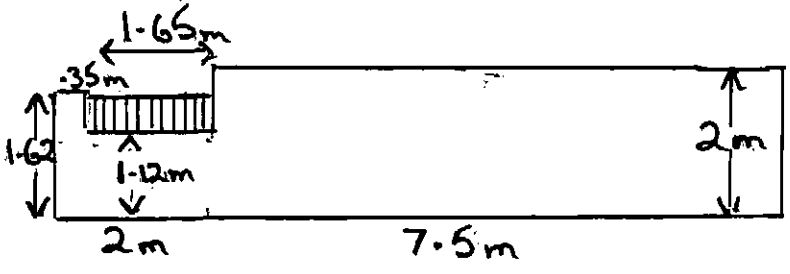

HAWTHORUE HEDGE CONTINUES
20.5m HEIGHT 2metres

MATERIALS:

DOUBLE BRICK WALL
FENCING SPECIFICATION AS FRONT ELEVATION.