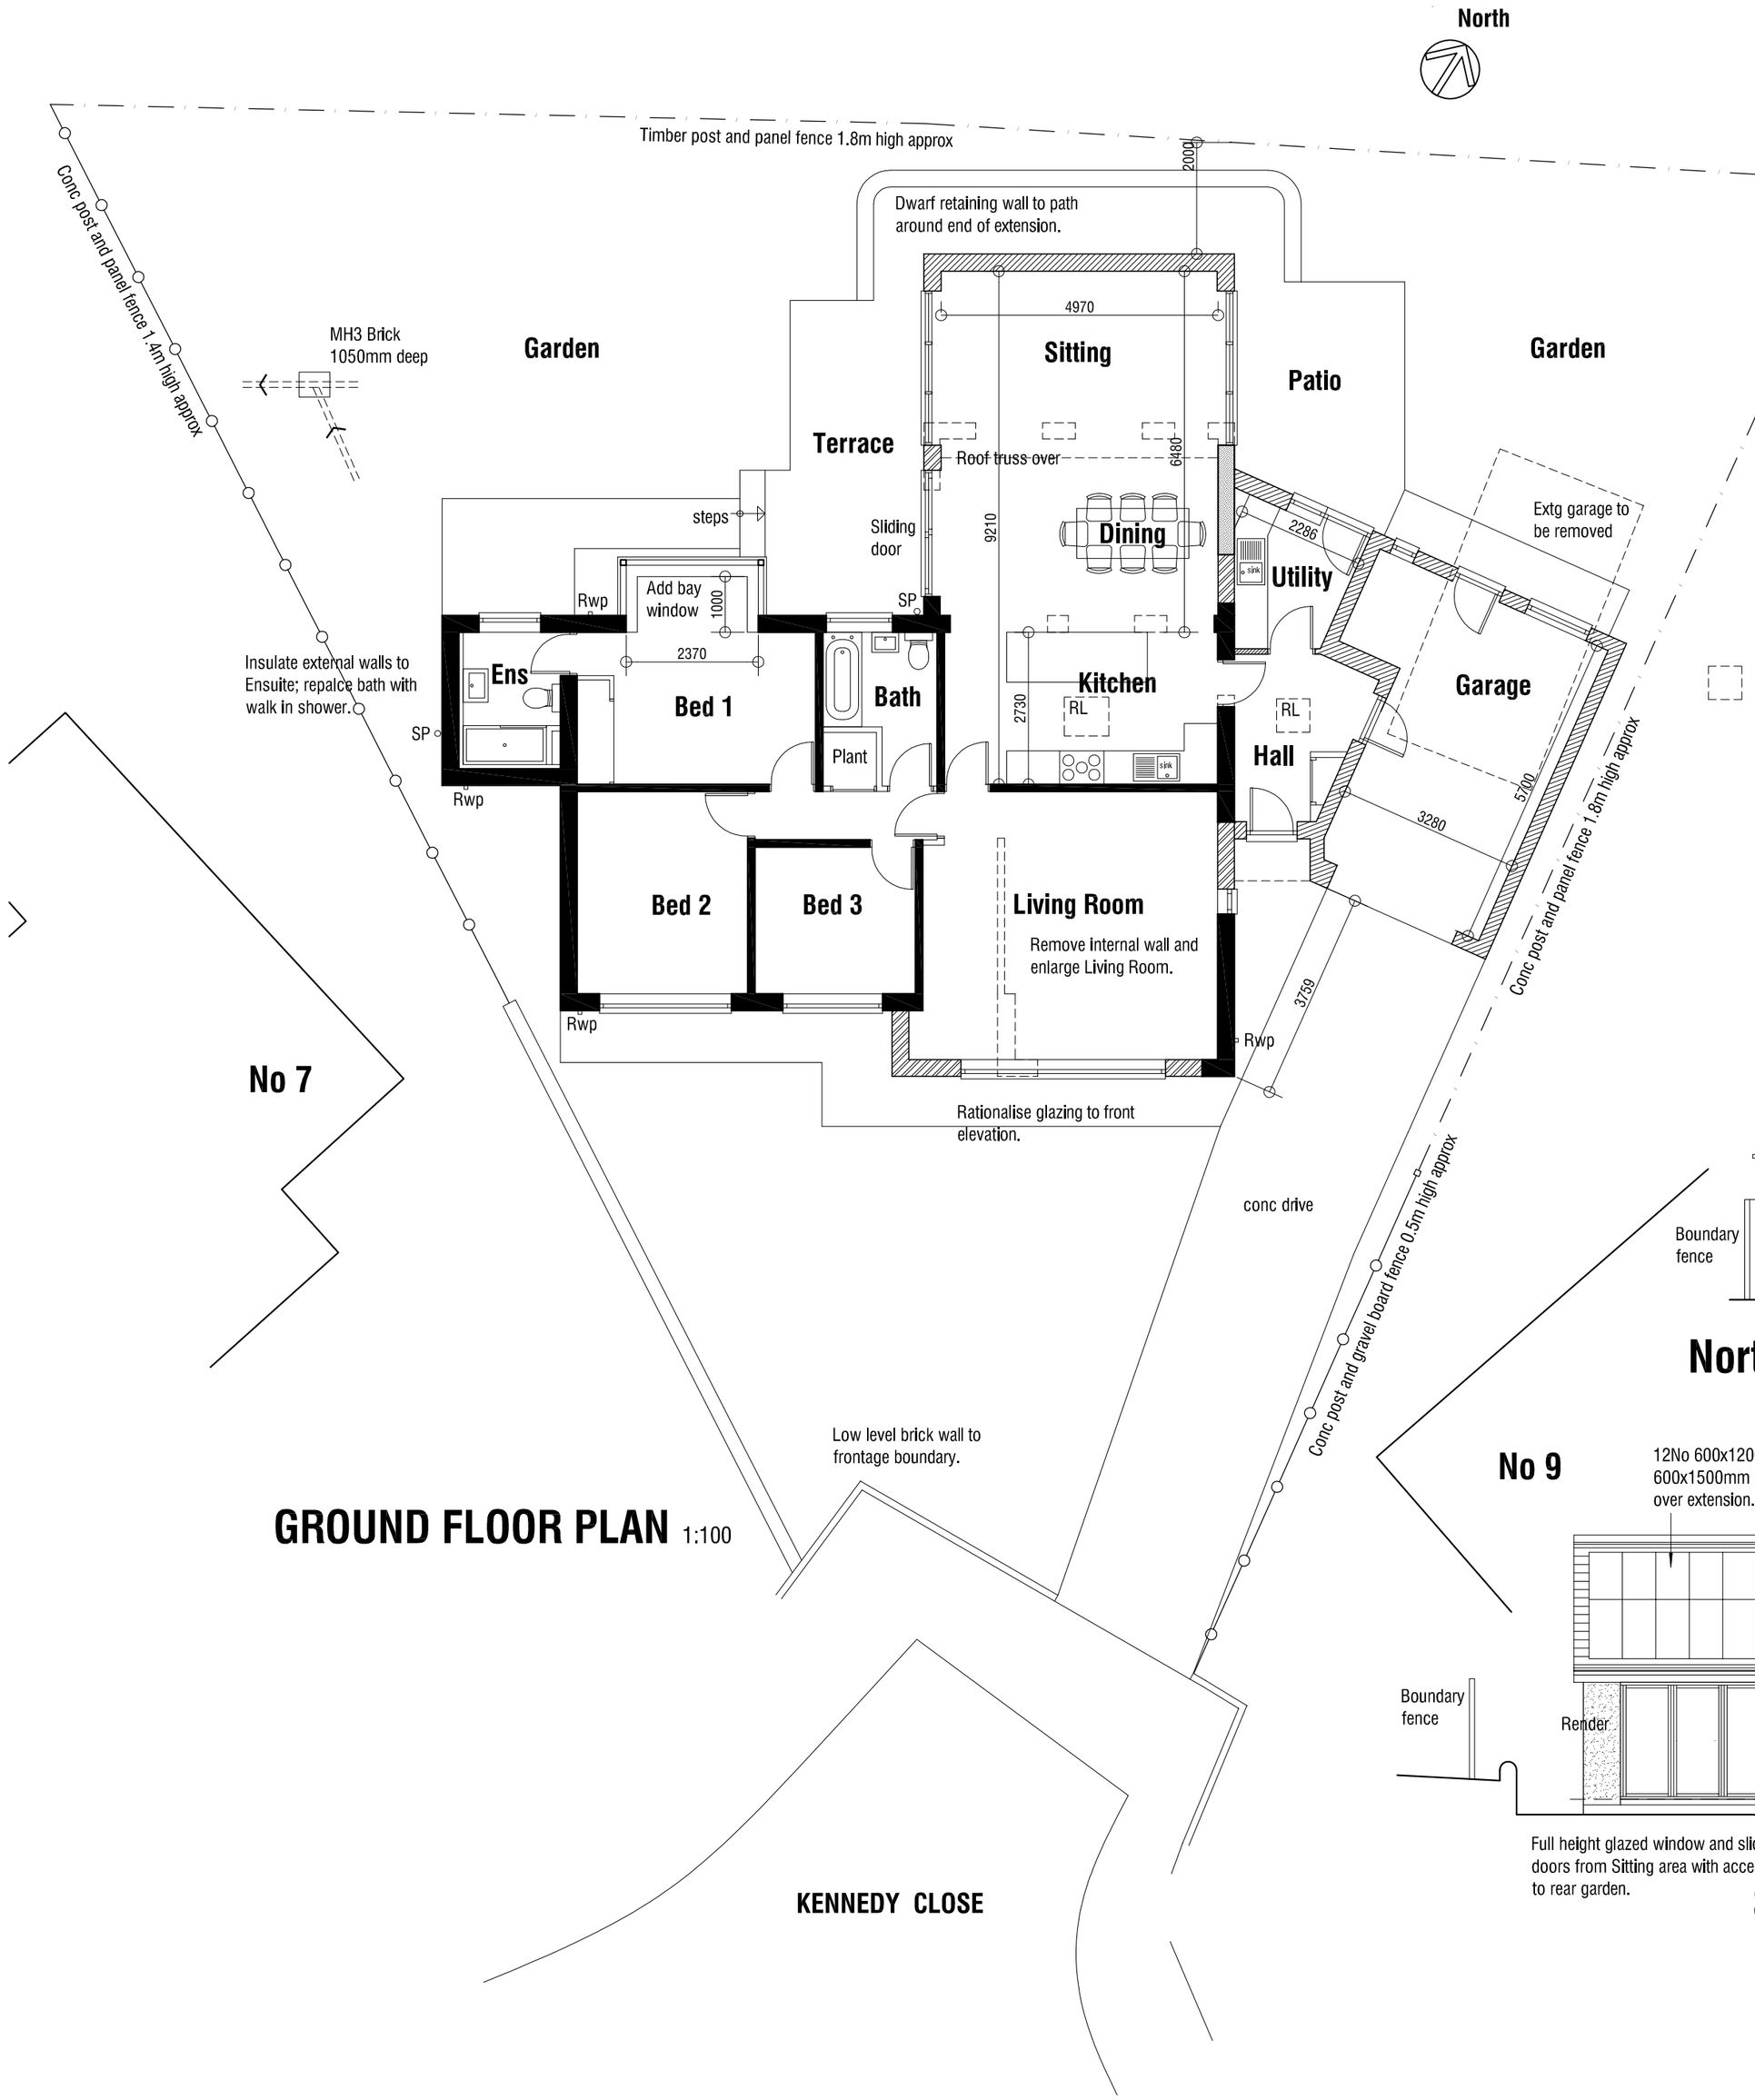

GROUND FLOOR PLAN 1:100

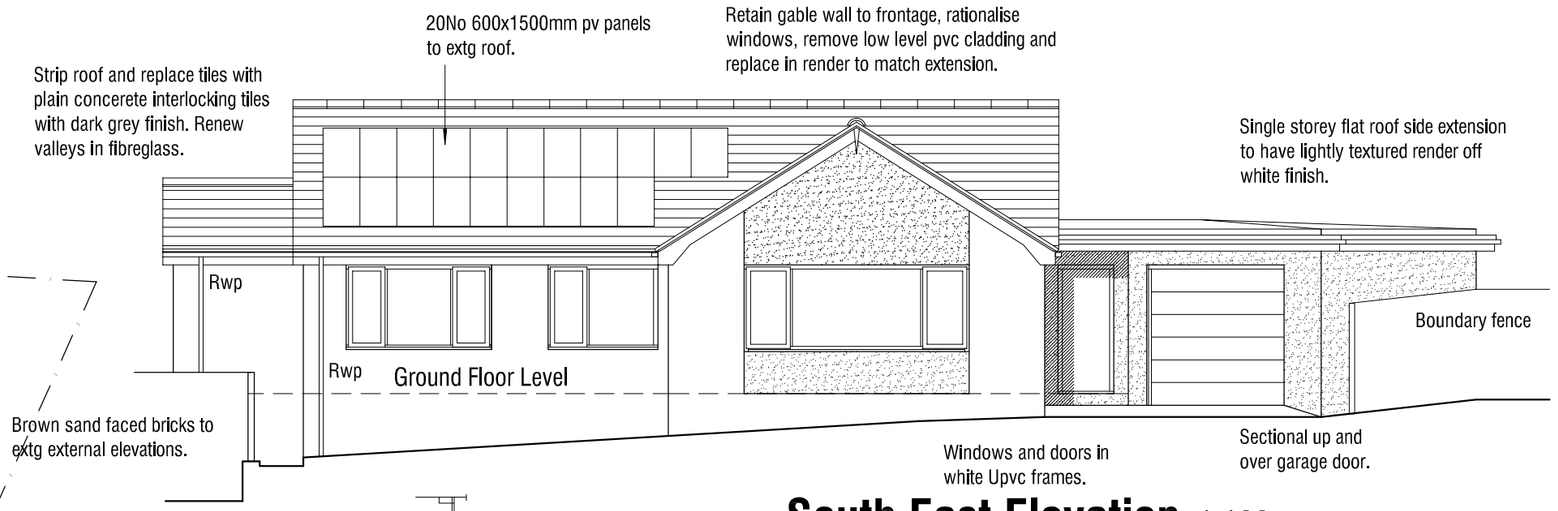

South East Elevation 1:100

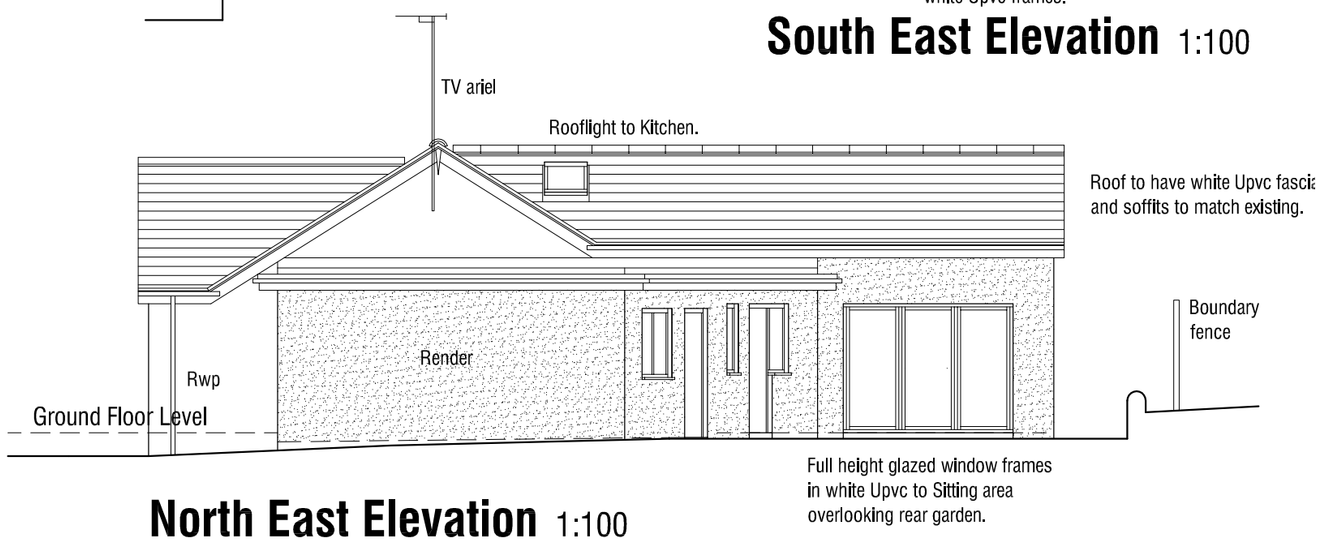

North East Elevation 1:100

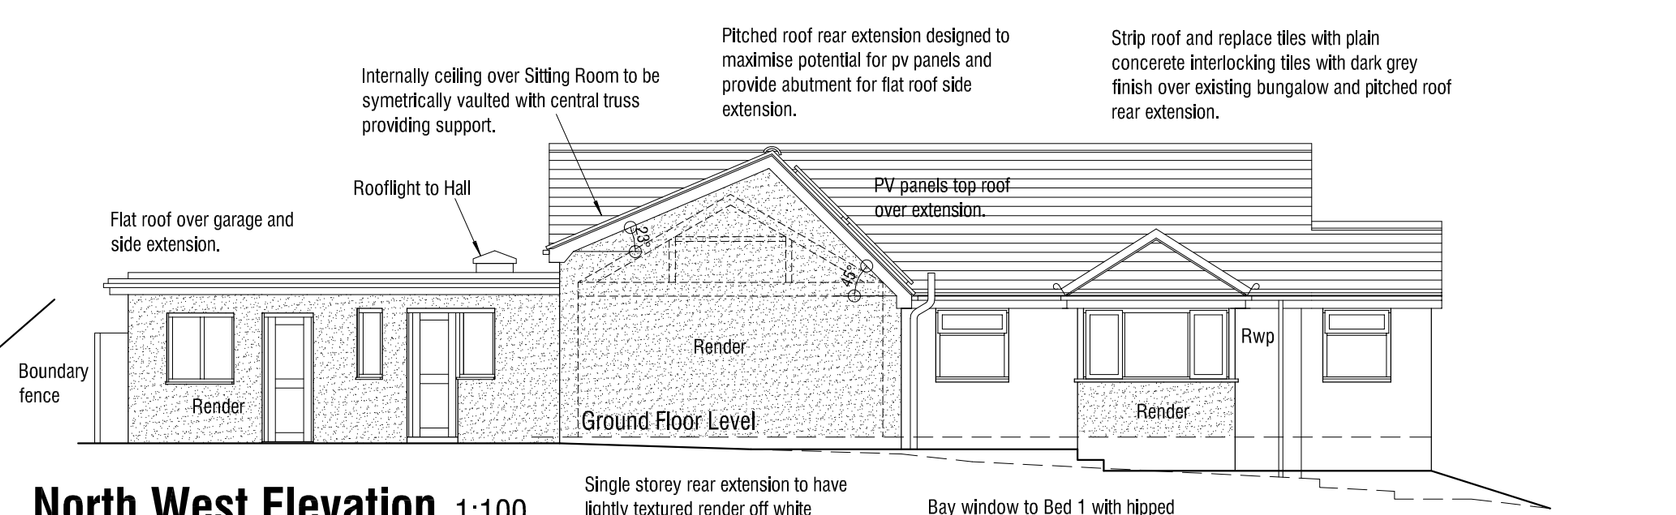

North West Elevation 1:100

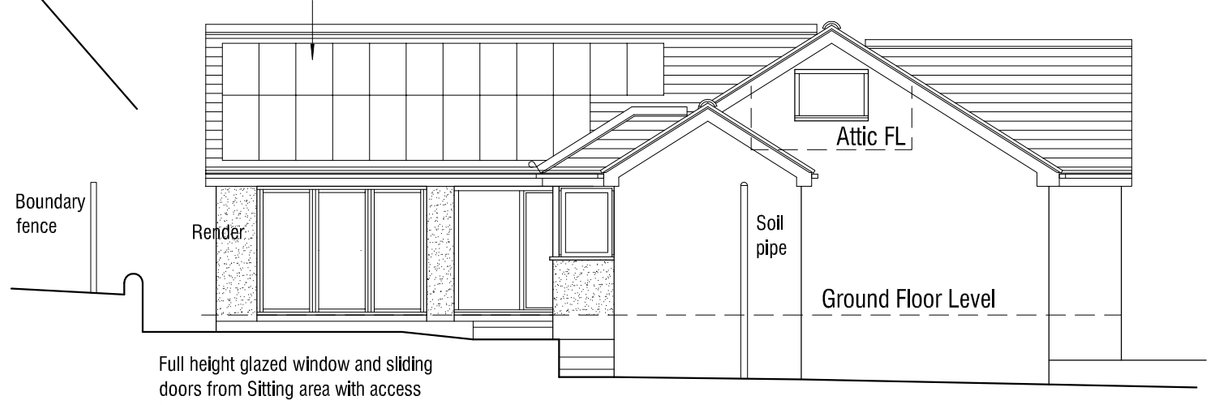

South West Elevation 1:100

8 KENNEDY CLOSE
MILLHOUSE GREEN
SHEFFIELD
S36 9NL

PROPOSALS

PLANS & ELEVATIONS

mboothdesign
architectural design and building consultants
Fairfield House
Berneslai Close Barnsley
S70 2FL
T: 01226 266256
M: 07881898300
E: mboothdesign@btconnect.com

Scale	AS SHOWN @ A2	Drawn	MJB
Date	OCTOBER 2017	Ref.	17.28
Dwg No.	P1	Rev.	B

0cm 2cm 4cm

Copyright mboothdesign. All dimensions in millimeters unless otherwise stated. Dimensions for setting out in existing buildings are to be checked and verified on site.

Rev B 16.11.2017 Amend roof tiles; add kitchen rooflight; show render to extensions.
Rev A 15.11.2017 Amendments to design.