




Existing Front Elevation
Scale 1:100

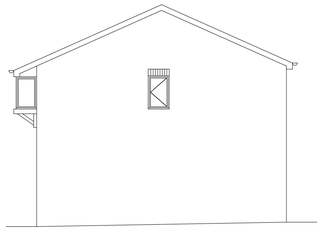


Existing Side Elevation
Scale 1:100

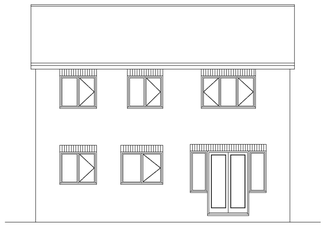


Existing Rear Elevation
Scale 1:100

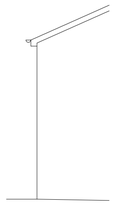

Existing Side Elevation
Scale 1:100

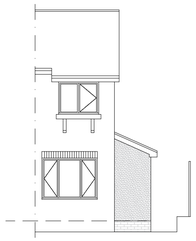


Proposed Front Elevation
Scale 1:100

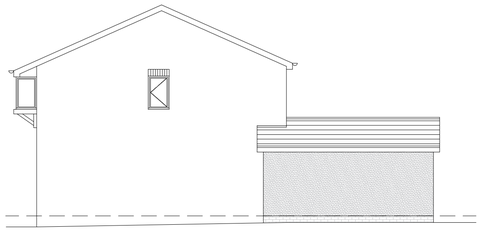

Proposed Side Elevation
Scale 1:100




Proposed Rear Elevation
Scale 1:100

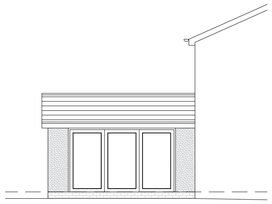


Proposed Side Elevation
Scale 1:100



Location Plan
Scale 1:1250

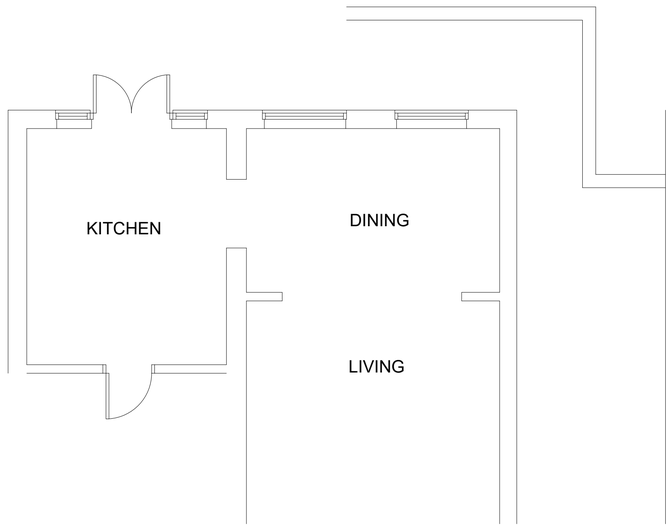

Existing Ground Floor Plan
Scale 1:50

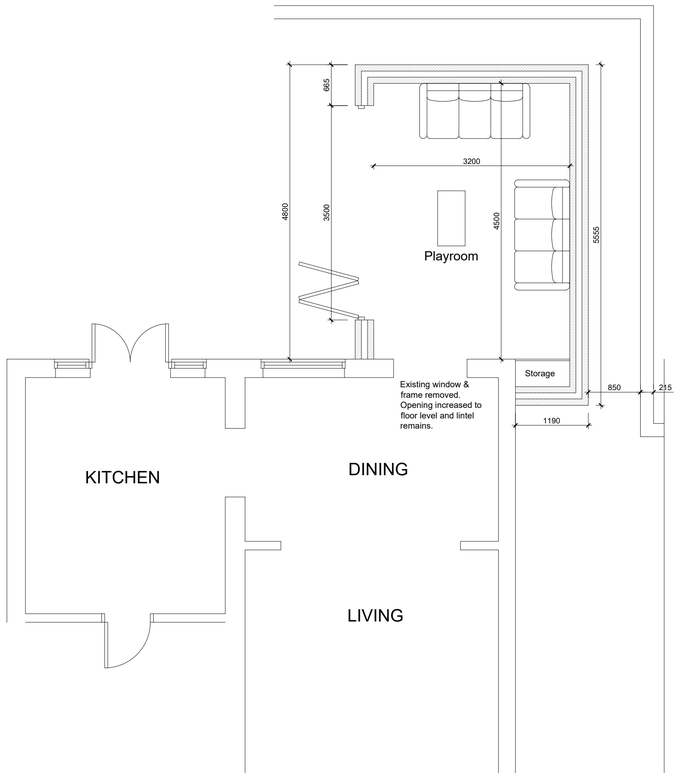

Proposed Ground Floor Plan
Scale 1:50



Site Plan
Scale 1:500

White Agus PARTNERSHIP
OFFICE ONE
34 VICTORIA ROAD
BARNSLEY.
S70 2BU
Phone: 01226 208482
Fax: 01226 283030
Email: info@whiteaguspartnership.co.uk
Web: www.whiteaguspartnership.co.uk
ARCHITECTURAL SERVICES

Project. PROPOSED EXTENSION AT 20 WESTBURY CLOSE, REDBROOK BARNSLEY, S75 2RZ	Client. MR & MRS AINLEY
Drawing Title. PROPOSED PLANS AND ELEVATIONS	Date. FEBRUARY 2019 / Scale. 1:50 @ A1
	Ref. 18-185 / Dwg. No. 01 / Rev.

Date	Suffix	Description	Date	Suffix	Description