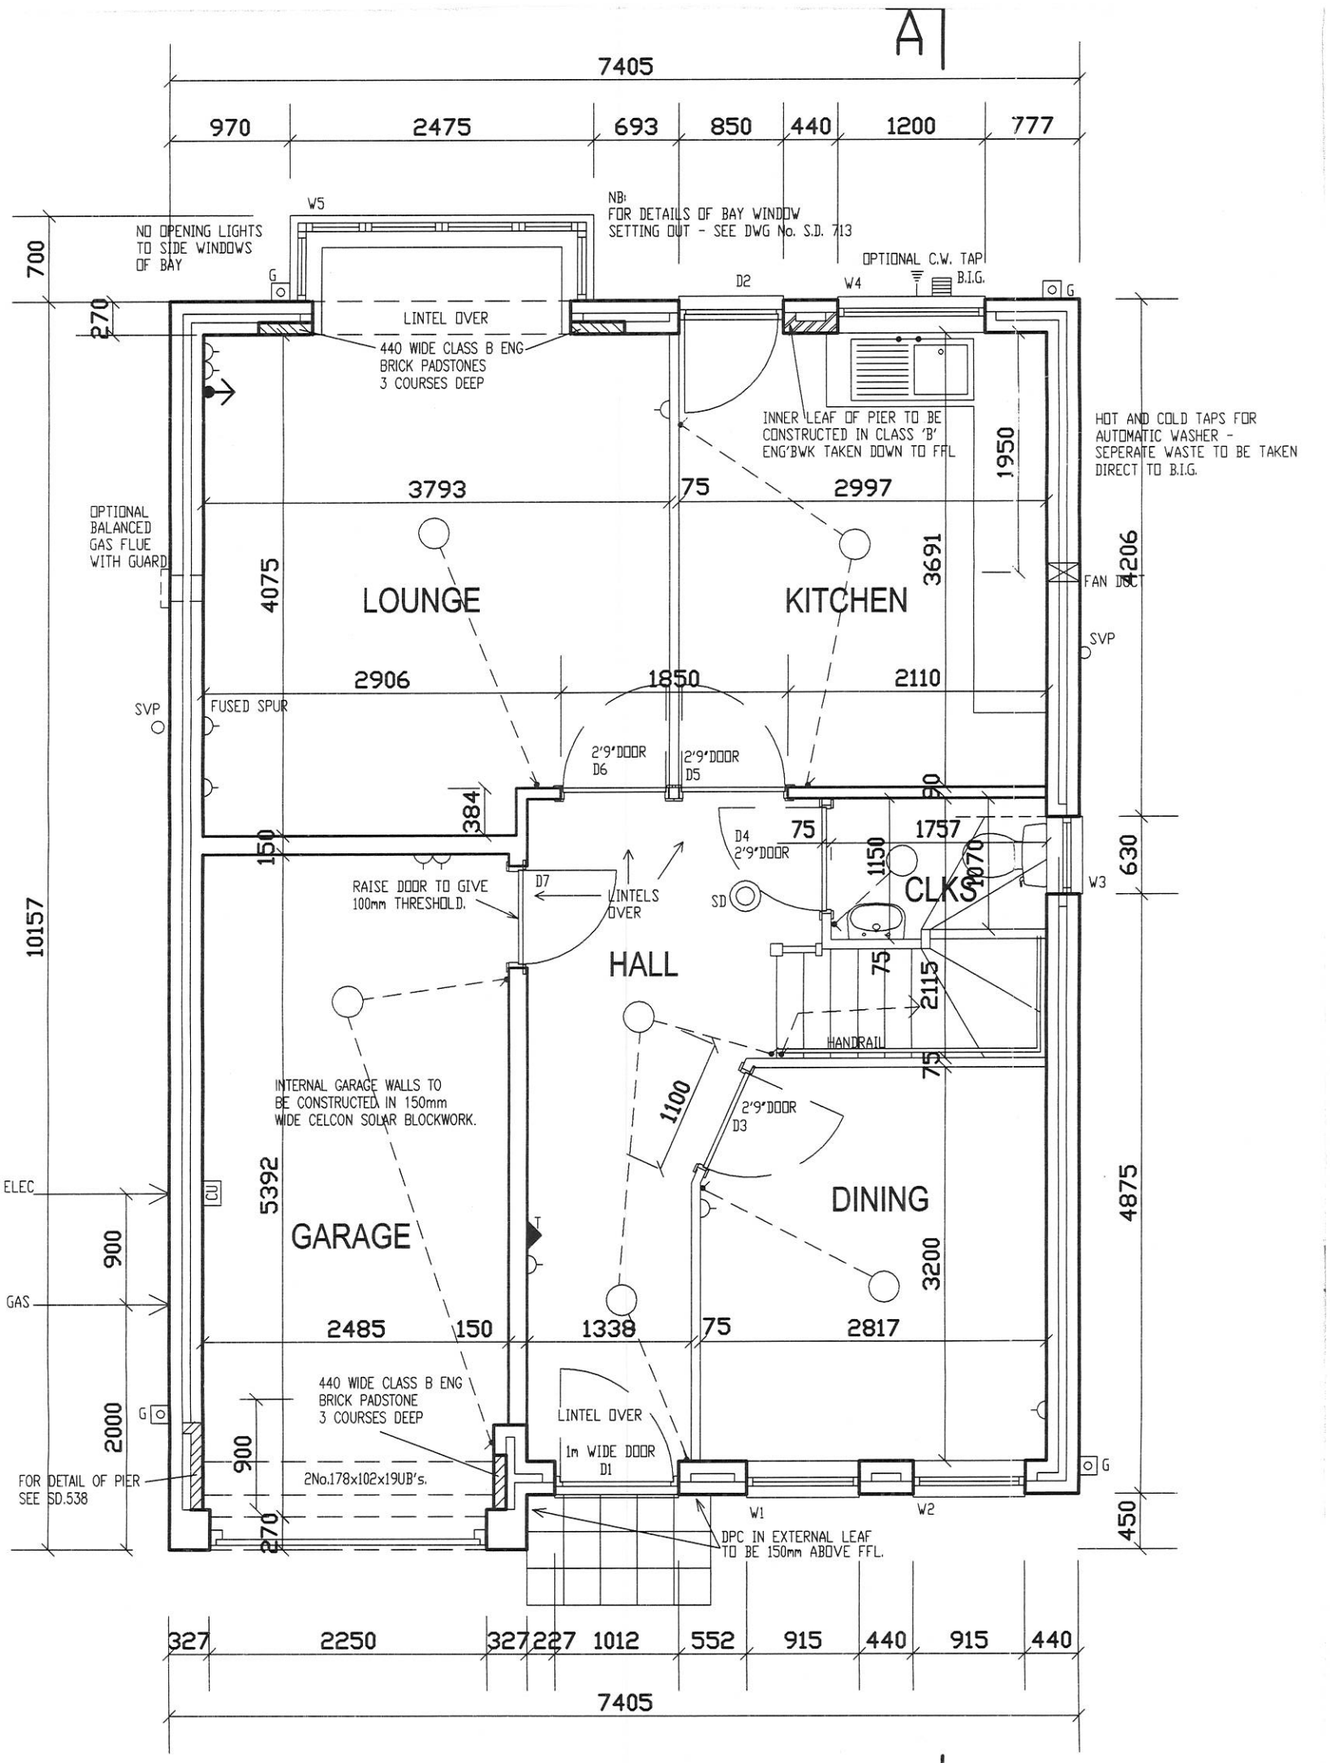



ACCESS TO DWELLING VIA RAMPED DRIVEWAY TO BE MAX' 1 in 12 GRADIENT FOR FIRST 5m THEN 1 in 15 BEYOND THIS LENGTH.

# GROUND FLOOR PLAN A

Proposed extention of:
12 Bayford Way, Wombwell, Barnsley. S73 0BU

Drawing Title:

EXISTING GROUND FLOOR LAYOUT

Scale: 1:50 @ A3

Date: MARCH '16