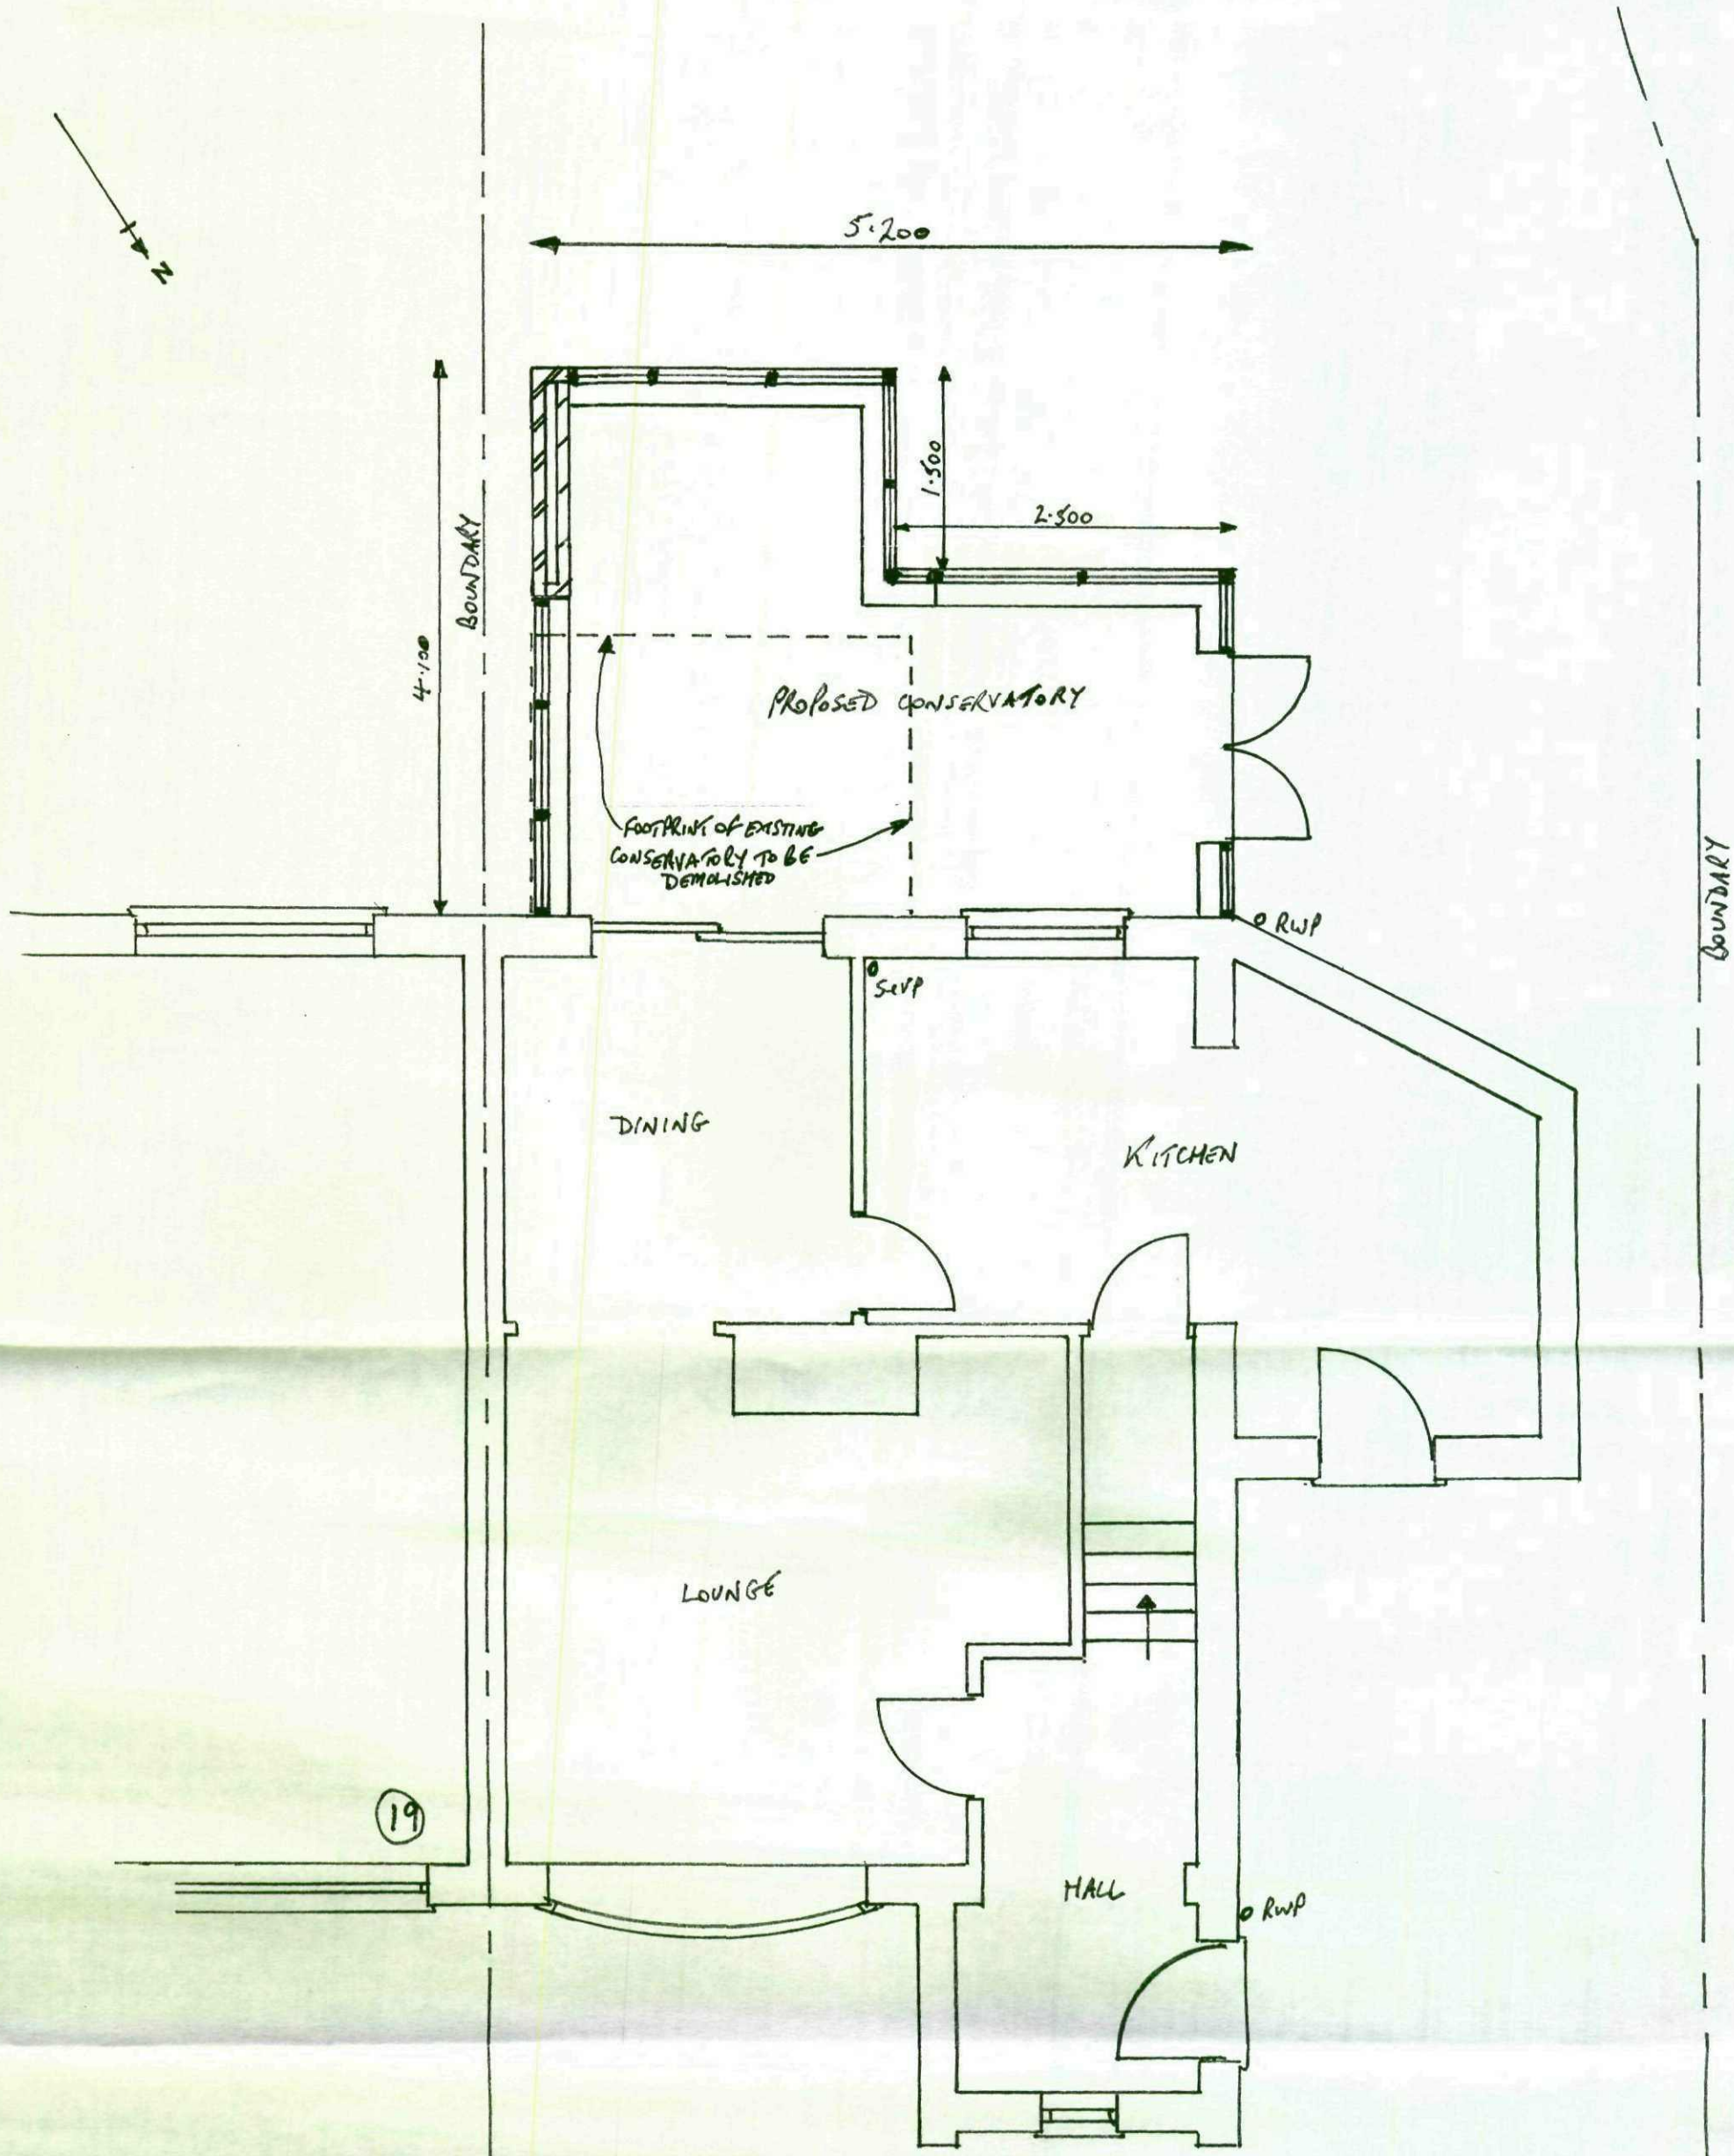


D. JACKSON SITE SERVICES LTD.
11, DUNSTAN CLOSE,
OSSETT.

Client MR & MRS R.M. GILLESPIE
21, ROCHESTER ROAD, MONK BRETTON, BARNSLEY.

Job Title
PROPOSED CONSERVATORY TO REAR

Scale
1:50


Drawn by D.J.

Drawing Title
FLOOR PLAN


Drg No.
09/03/501



SIDE ELEVATION.
(NORTH WEST)

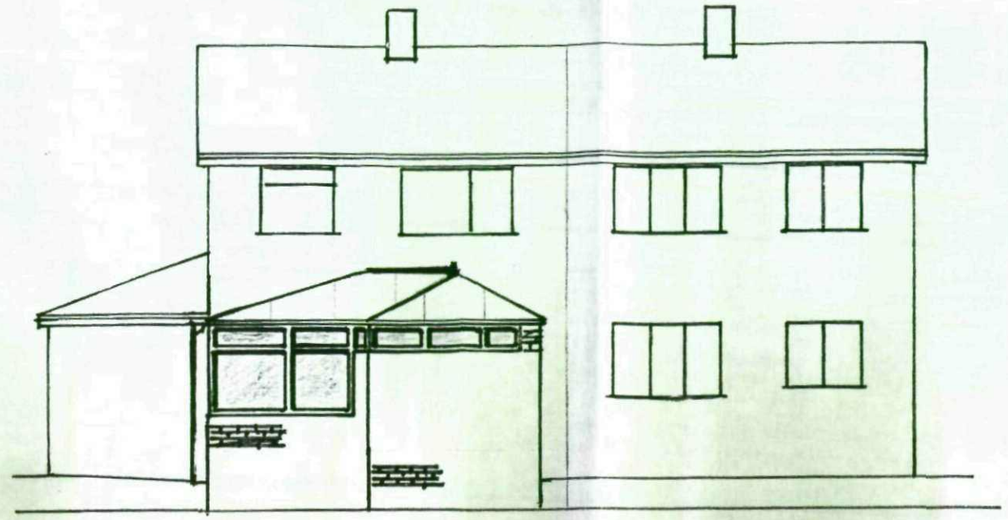

REAR ELEVATION
(SOUTH WEST)

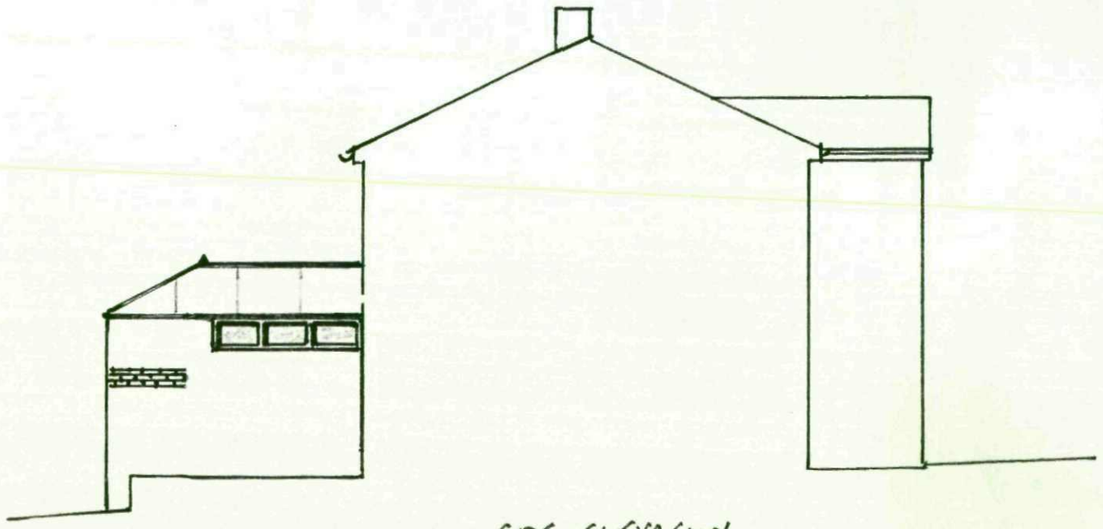

SIDE ELEVATION.
(SOUTH EAST)

D. JACKSON SITE SERVICES LTD.
11, DUNSTAN CLOSE,
OSSETT,
WEST YORKS. WF5 0NA.

NOTES:

All dimensions must be checked on site and not scaled from this drawing.

Client MR + MRS R.M. GILLESPIE
21, ROCHESTER ROAD, MONK BRETTON, BARNSLEY.

Job Title
PROPOSED CONSERVATORY TO REAR

Scale 1:100

Drawn by D.J.

Date MARCH '09

Drawing Title
ELEVATIONS

Drg No. 09/03/502

Rev

A PRODUCT OF THE UNO RANGE – ARCHITECT CAT. No. 7313

420×297mm A3

N

BOUNDARY

CONSERVATORY
(TO BE DEMOLISHED)

RWP

SVP

DINING

KITCHEN

LOUNGE


19

HALL


RWP

BOUNDARY


JACKSON SITE SERVICES LTD. 1, DUNSTAN CLOSE, SSETT, EST YORKS. WF5 0NA.	Client MR & MRS R.M. GILLESPIE 21, ROCHESTER ROAD, MONK BRETTON, BARNSLEY.	Scale 1:50	Drawing Title EXISTING FLOOR PLAN
	Job Title PROPOSED CONSERVATORY TO REAR.	Drawn by D.J.	Drg No. 09/03/501 EX / Rev
		Date MARCH '09	

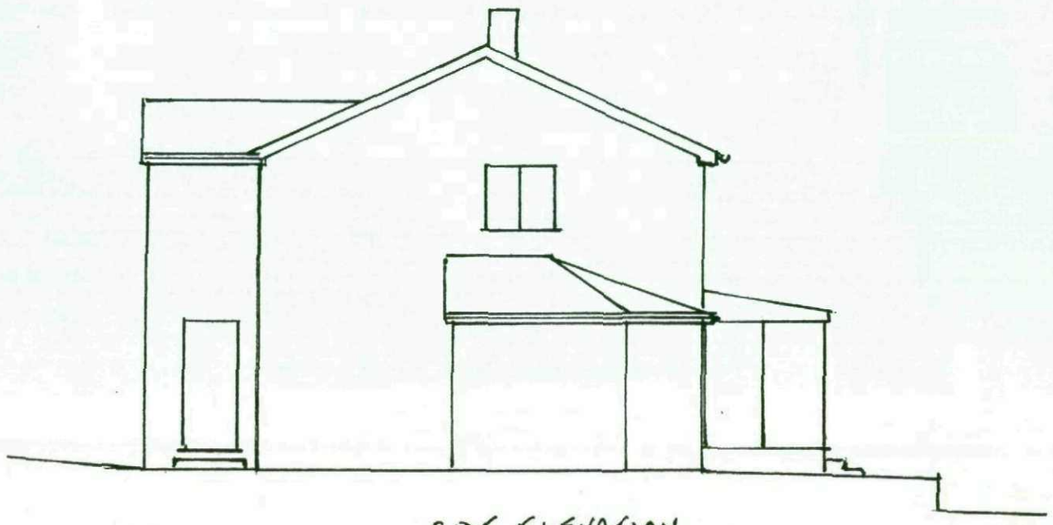

SIDE ELEVATION.
(NORTH WEST)

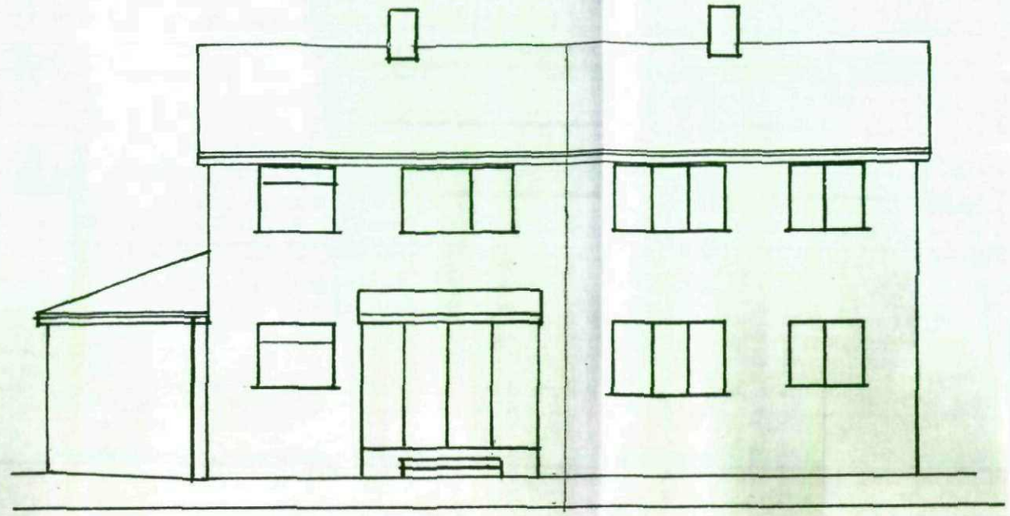

REAR ELEVATION
(SOUTH WEST)

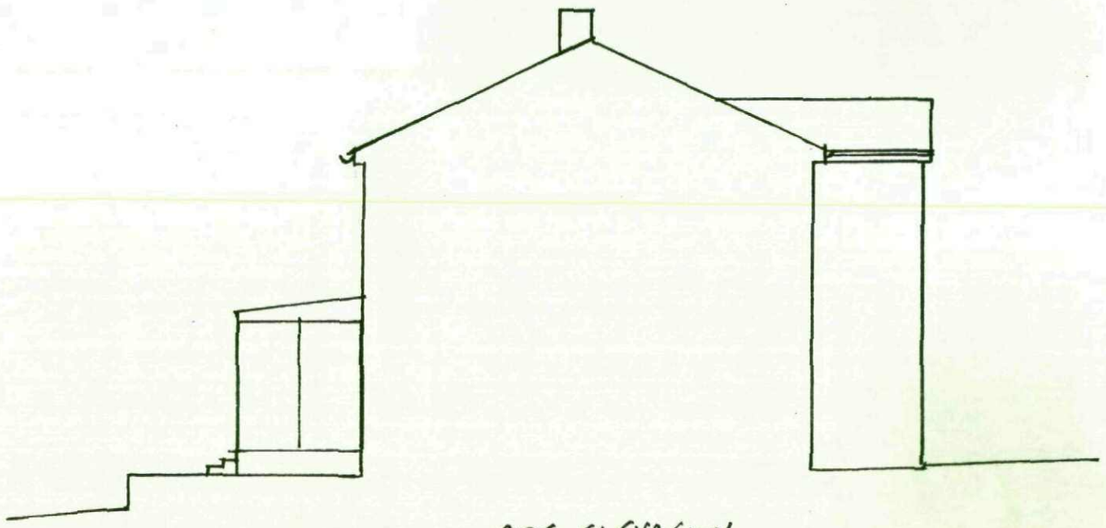

SIDE ELEVATION.
(SOUTH EAST)

D. JACKSON SITE SERVICES LTD.
11, DUNSTAN CLOSE,
OSSETT,
WEST YORKS. WF5 0NA.

NOTES:

All dimensions must be checked on site and not scaled from this drawing.

Client MR + MRS R.M. GILLESPIE
21, ROCHESTER ROAD, MONK BRETTON, BARNSLEY.

Job Title
PROPOSED CONSERVATORY TO REAR

Scale 1:100

Drawn by D.J.

Date MARCH '09

Drawing Title
EXISTING ELEVATIONS

Drg No. 09/03/502 EX.

Rev

A PRODUCT OF THE UNO RANGE – ARCHITECT CAT. No. 7313

420×297mm A3