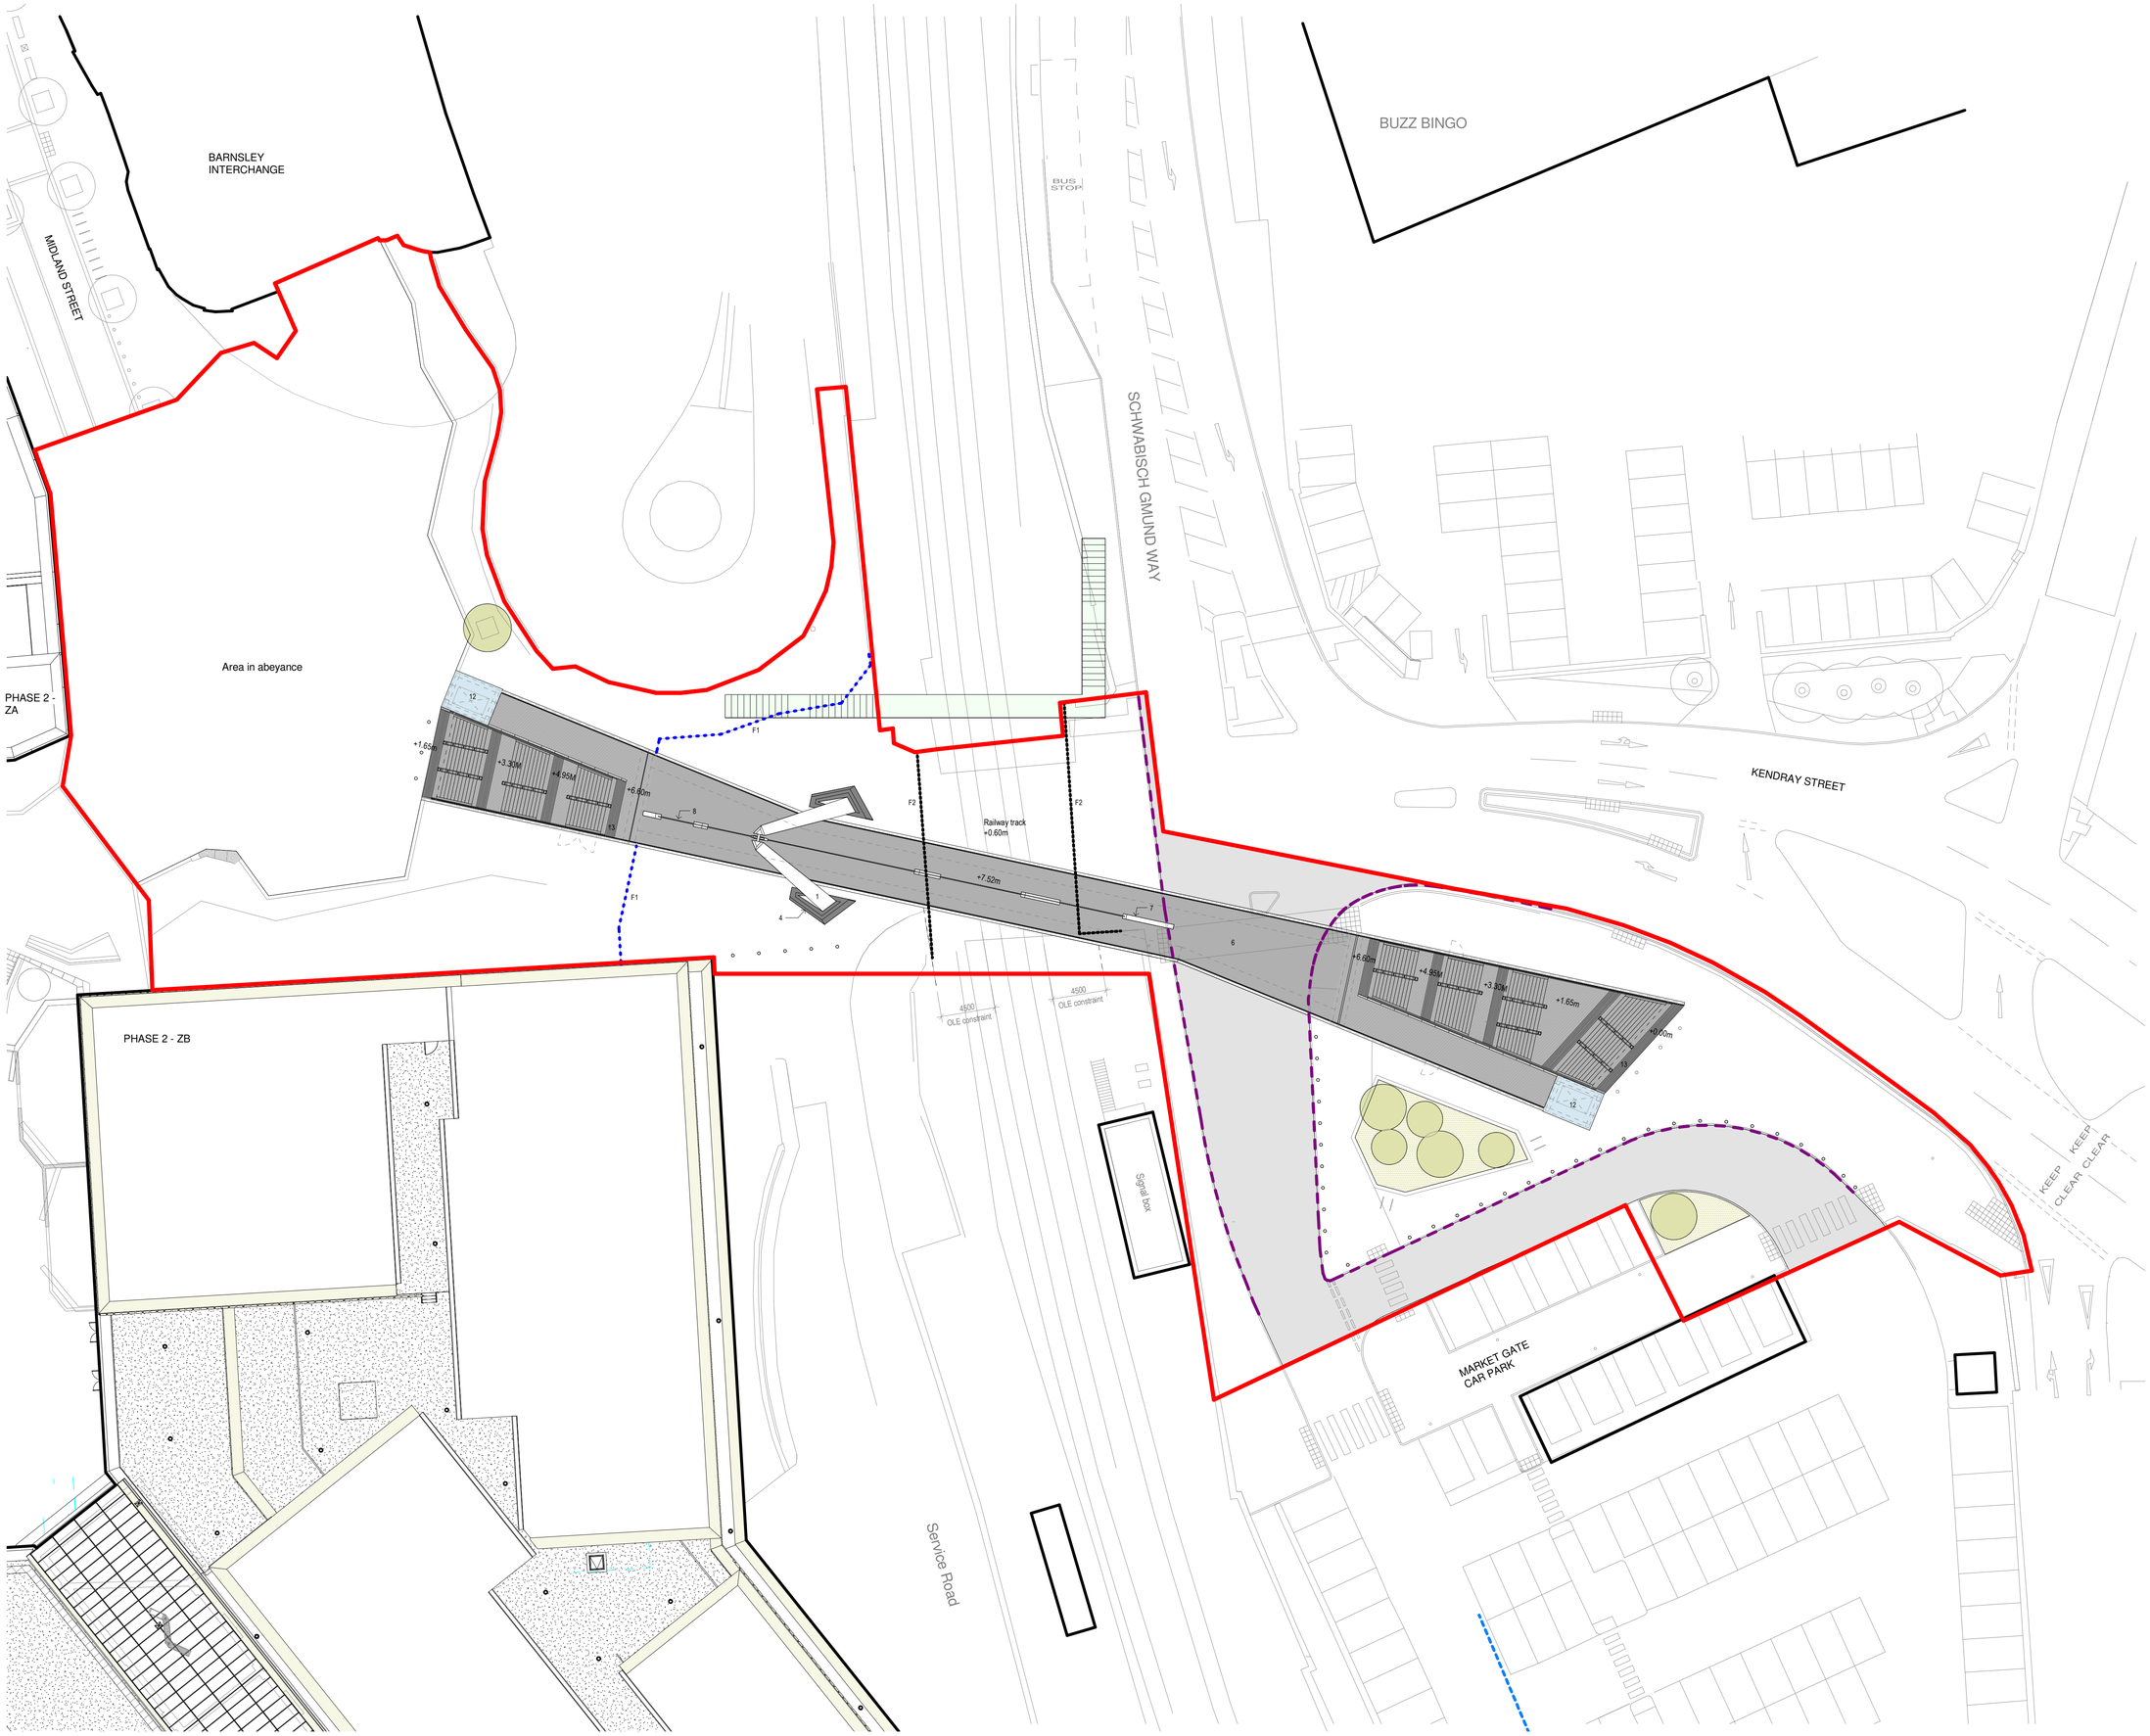


Notes:
- This drawing is copyright.
- Do not scale dimensions from this drawing.
- This drawing is to be read in conjunction with all other relevant drawings.
- All discrepancies on this drawing are to be reported to the architect.
- Do not modify any element of this drawing.
- Use drawing only for purpose(s) issued.

North Sign / Key Plan

0 1 5 10 15 20m

1:250 Scale @ A1

The following external model files are included within this drawing:

KEY
1. Pylon - painted steel
2. Parapet - glass with cap rail on base shoe
3. Soffit - painted steel
4. Pylon base - precast concrete cladding
5. Handrail - brushed stainless steel with integral LED lighting
6. Anti-slip Resin to deck and stairs
7. Cable casing - painted steel
8. Cable and connections to Structural Engineer's detail
9. Profiled metal cladding to undercroft stairs and lift enclosure
10. Double doors to plant
11. Doors to cycle store
12. Glazed enclosure to lift
13. Tactile surface
14. Bicycle wheeling ramp
15. Ventilation louvres - brushed stainless steel
16. Positive drainage will be provided to the bridge and discharged into the local drainage network.

BOUNDARY KEY
F1 - Profiled metal fence
F2 - Metal railing fencing

NOTE
Datum Level +0.00m = +92.35m

Refer to Landscape Architect's drawing no. BGW2-IBI-XX-PN-L-G700-0001 for public realm proposal.

- Planning application boundary
- Footprint of bridge abutment
- Temporary footbridge
- Planting
- Proposed trees
- Bollard
- Proposed road and kerb realignment
- Network Rail minimum vertical clearance

Rev	Date	Revision Notes	Dn	Rv
P02	13.09.19	Planning Issue.	WL	SL
P01	27.07.18	Planning Issue.	WL	SL

Client
Barnsley Metropolitan Borough Council

IBI Intelligence Buildings Infrastructure www.ibigroup.com

Project
Barnsley Pedestrian Bridge

Drawing Title
Proposed Site Plan

Job Number	Drawing Originated Date	PAS 1192 Status Code
50147	18/07/2018	S4
Scale@A1	Purpose	
As indicated	Planning	

Drawing Number
BGW2-IBI-PB-XX-PN-A-F100-0015

Revision
2