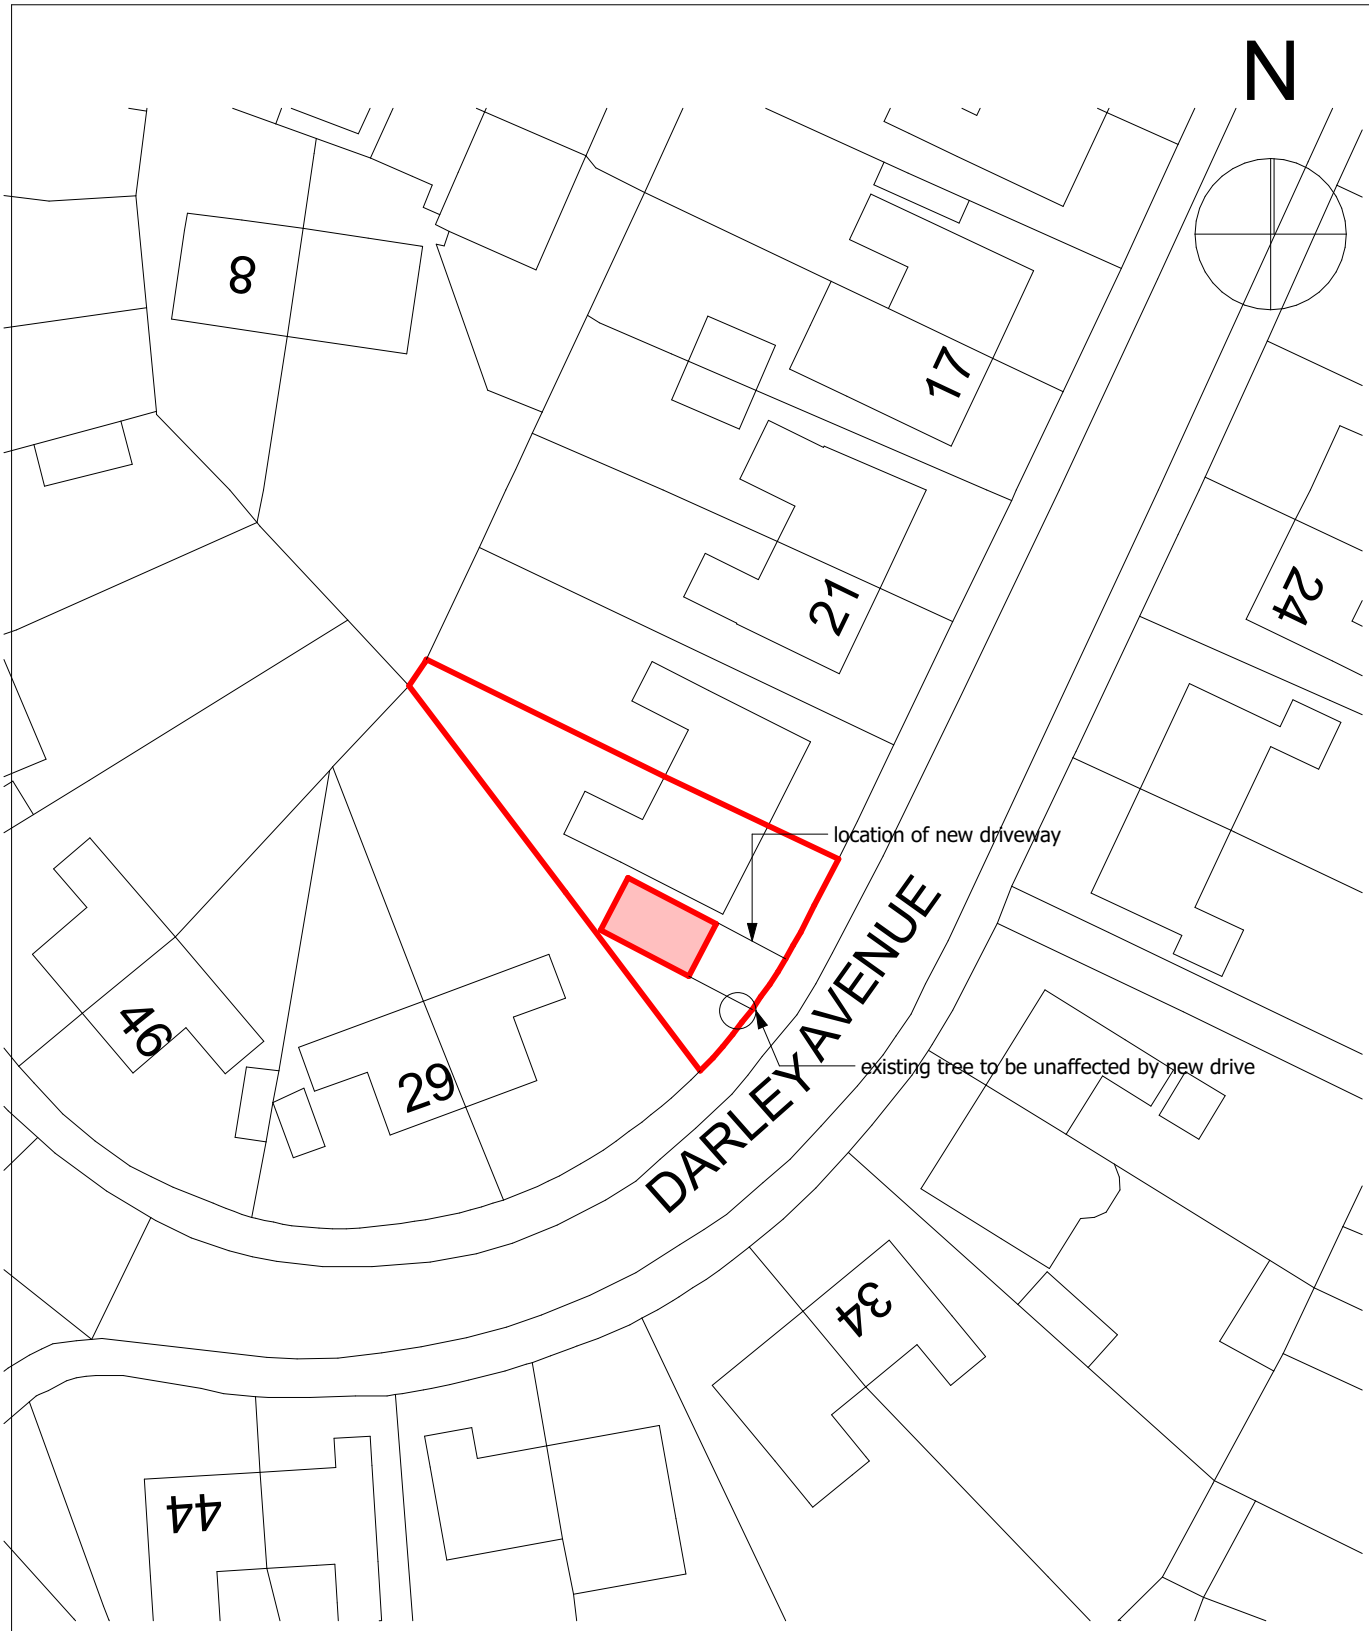


Alan Robinson
Chartered Architect BA Dip Arch RIBA, BSc (Hons)PM
2 Gawber Road, Barnsley S75 2AF
Tel/Fax 01226 286066 Mob 07947808933

Drawing Name
Site Plan

Drawing Number
S1

Client Beard

Project: Proposed Single Garage to 25 Darley Ave, Athersley

Drawing Scale: 1/500

(A) new driveway shown

Rev: A