

All dimensions in mm unless otherwise stated
The contractor must verify all dimensions on site before commencing on site
Architect must be notified of any suspected discrepancies or omissions
Scaled dimensions to be confirmed by the Architect

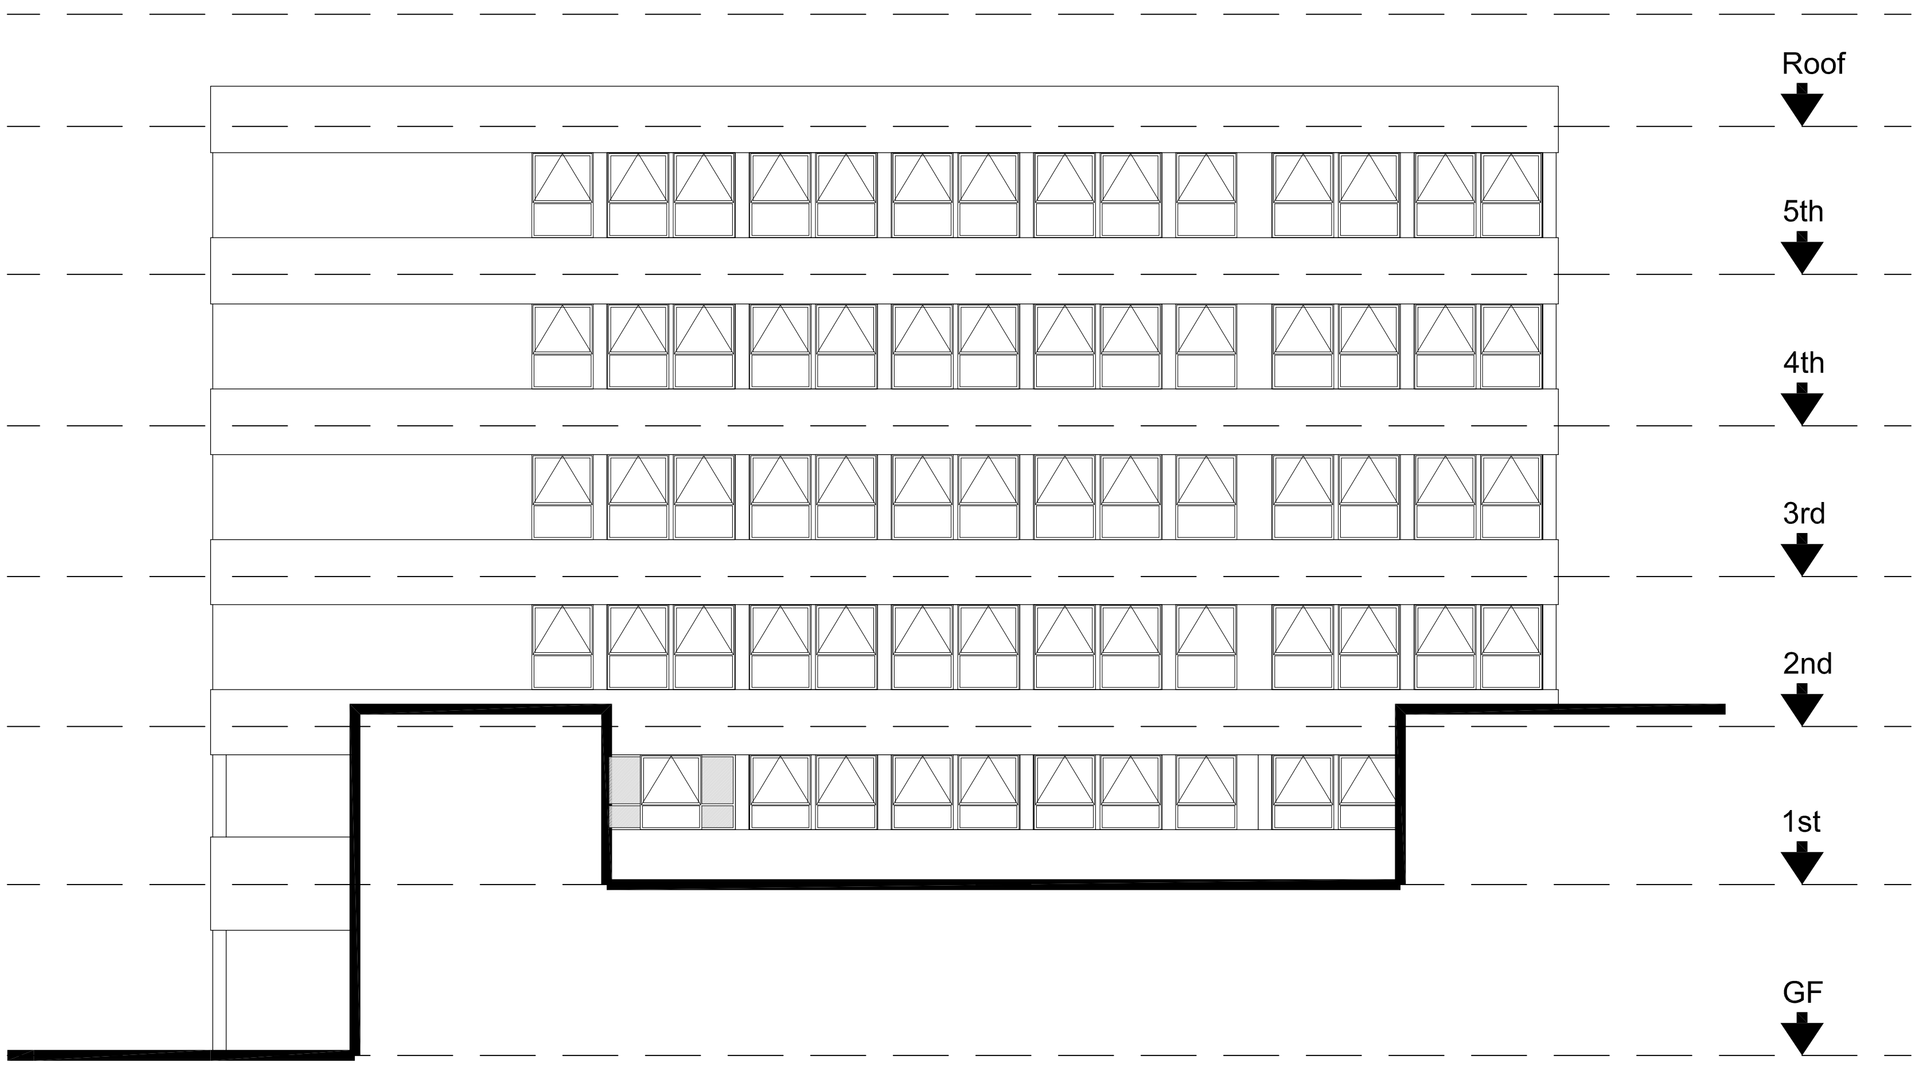


EXISTING NORTH WEST ELEVATION

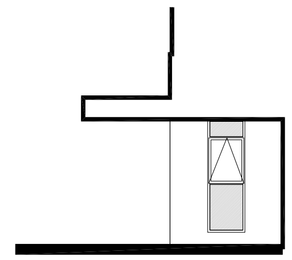


EXISTING NORTH EAST ELEVATION



SW Side Elevation

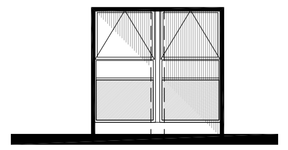


NW Rear Elevation

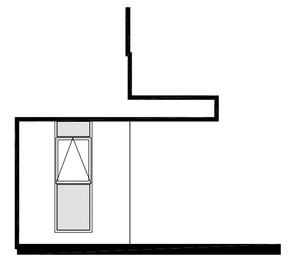

NE Side Elevation

EXISTING RECESSES TO NORTH WEST ELEVATION

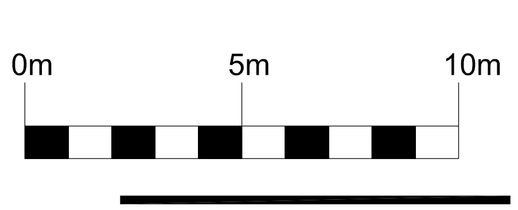

Revisions

Barnsley NHS Trust

Barnsley Hospital
Gawber Road
Barnsley

Proposed Window Replacement
Block A - B
Existing Elevations

Scale 1:100@A1 / 1:200@A3

b&c
beaumont & cowling
chartered architects

15 collegiate crescent
sheffield
S10 2BA
t: 0114 266 3001
f: 0114 266 3002

w: www.beaumontandcowling.co.uk
e: sheffield@beaumontandcowling.co.uk

Date 25.5.2011
No. 3228/3
Rev.