
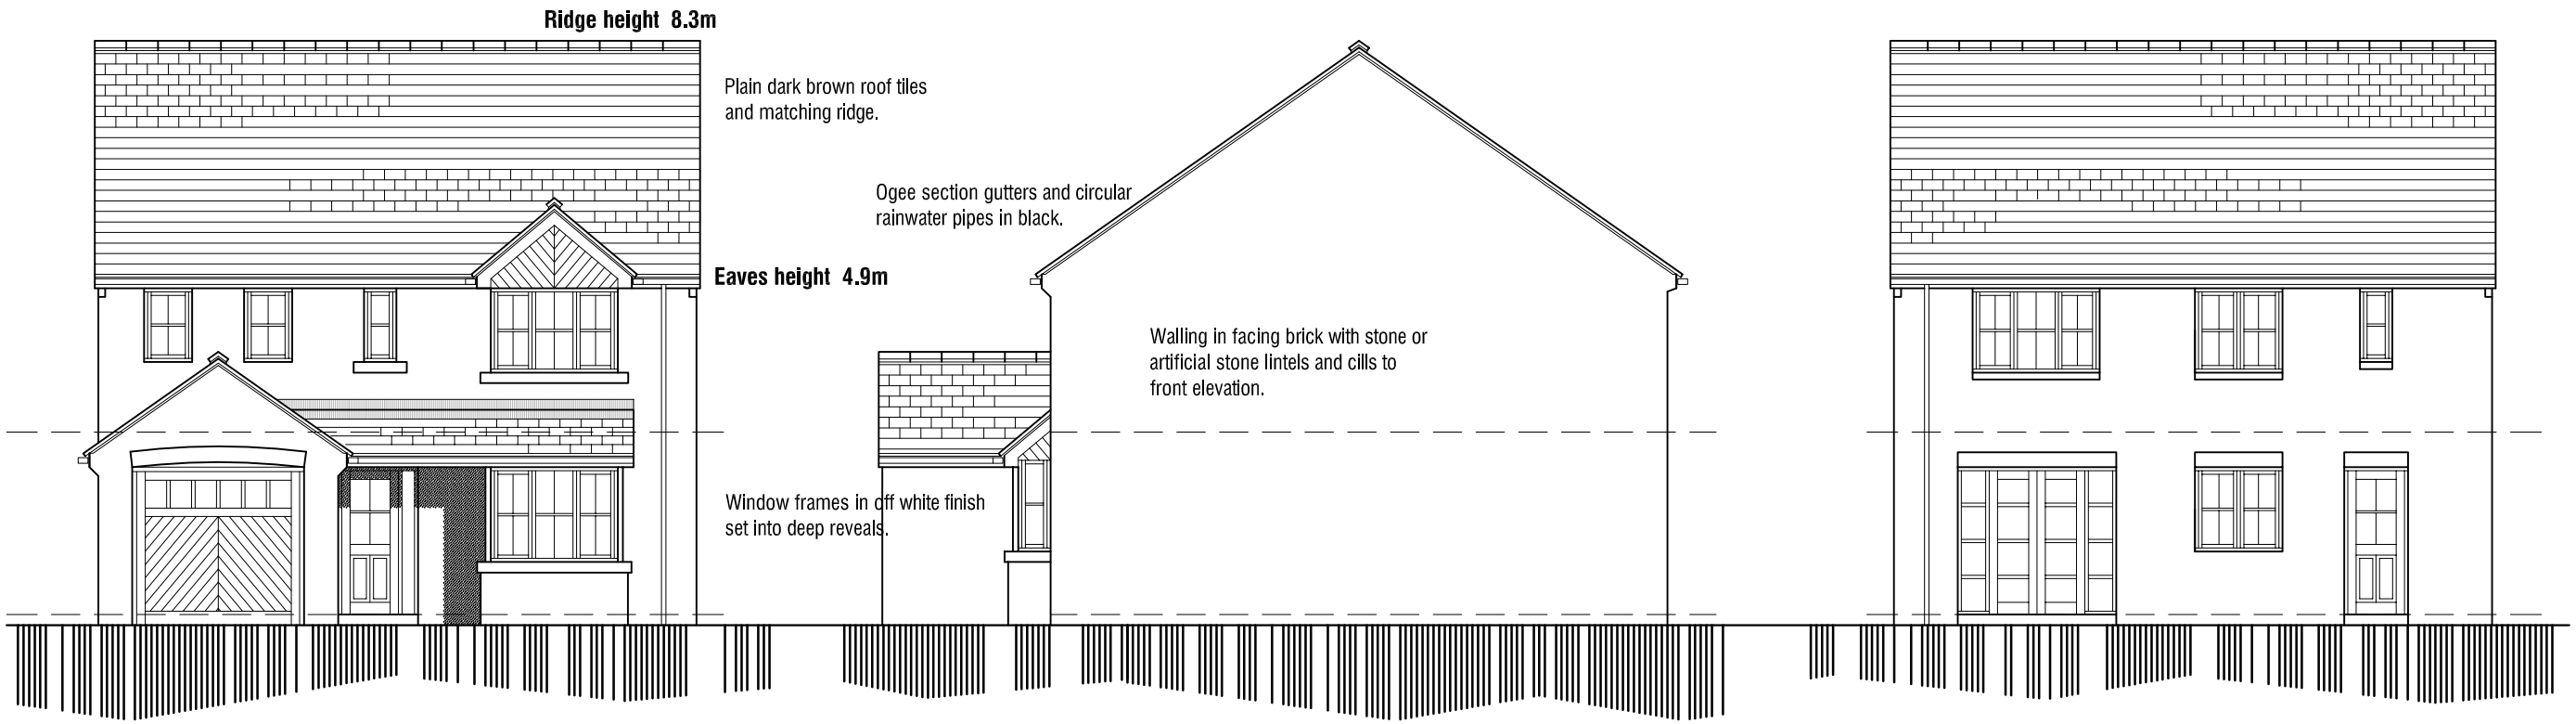


Front Elevation


Side Elevation

Rear Elevation

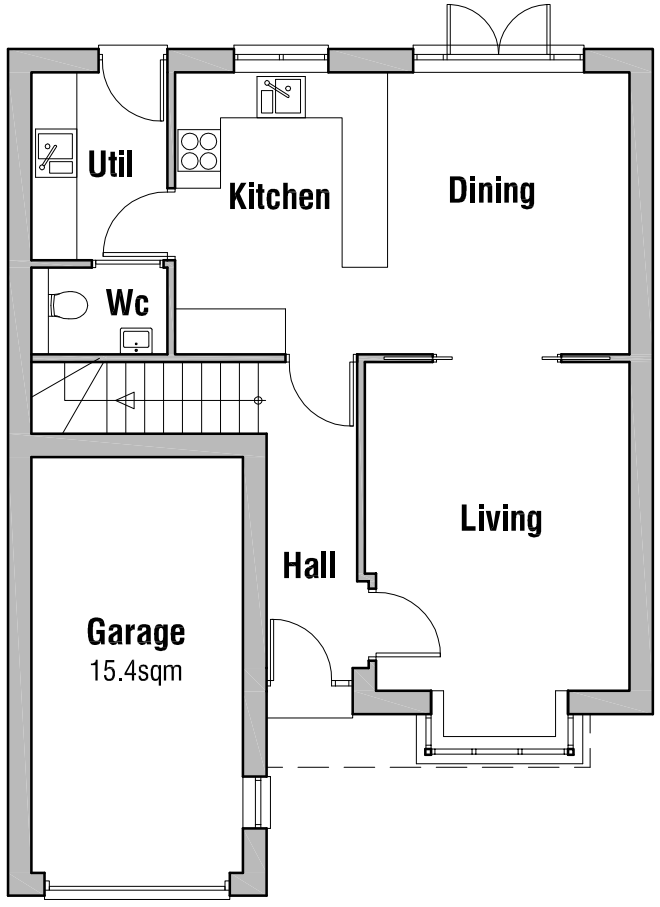

Ground Floor Plan

Gross Int Floor Area 54.8sqm (Excl Garage)

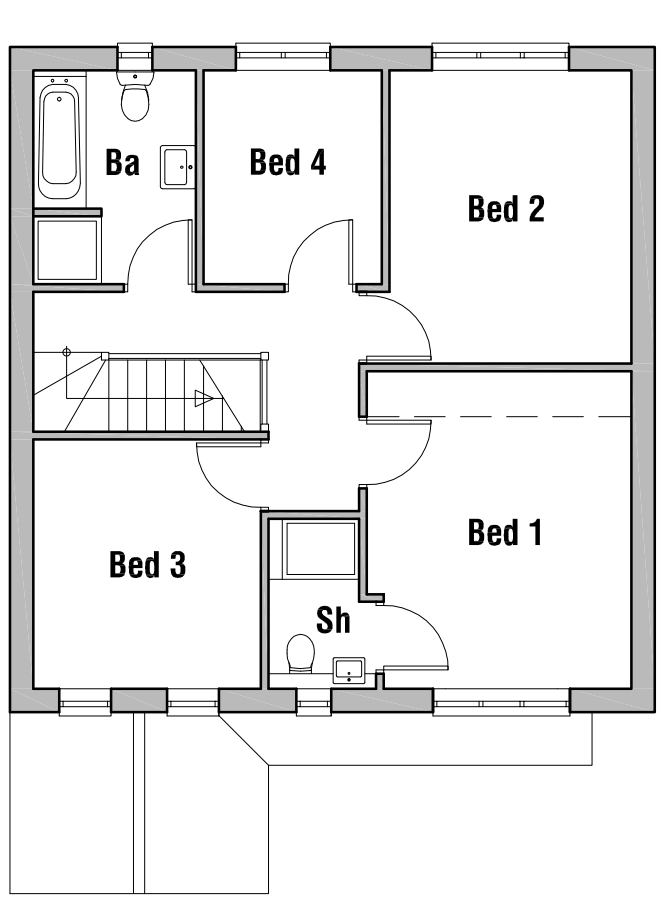

First Floor Plan

Gross Int Floor Area 64.7sqm

RESIDENTIAL DEVELOPMENT
LAND OFF CROSS STREET
MONK BRETTON
BARNSLEY

OUTLINE PROPOSALS

HOUSE TYPE B

mboothdesign
architectural design and building consultants

Fairfield House
Barnsley S70 2FL
T: 01226 286256
M: 07881898300
E: mboothdesign@btconnect.com

Scale	1:500 @ A3	Drawn	MJB
Date	DEC 2016	Ref.	16.35
Dwg No.	P3	Rev.	

0cm | 2cm | 4cm

Copyright mboothdesign Ltd. All dimensions in millimeters unless otherwise stated. Dimensions for setting out in existing buildings are to be checked and verified on site.