

A3 size sheet

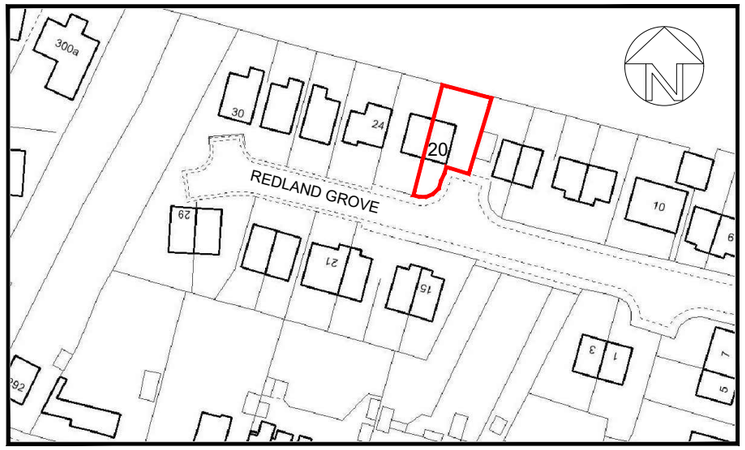

SITE LOCATION PLAN
Scale 1:1250

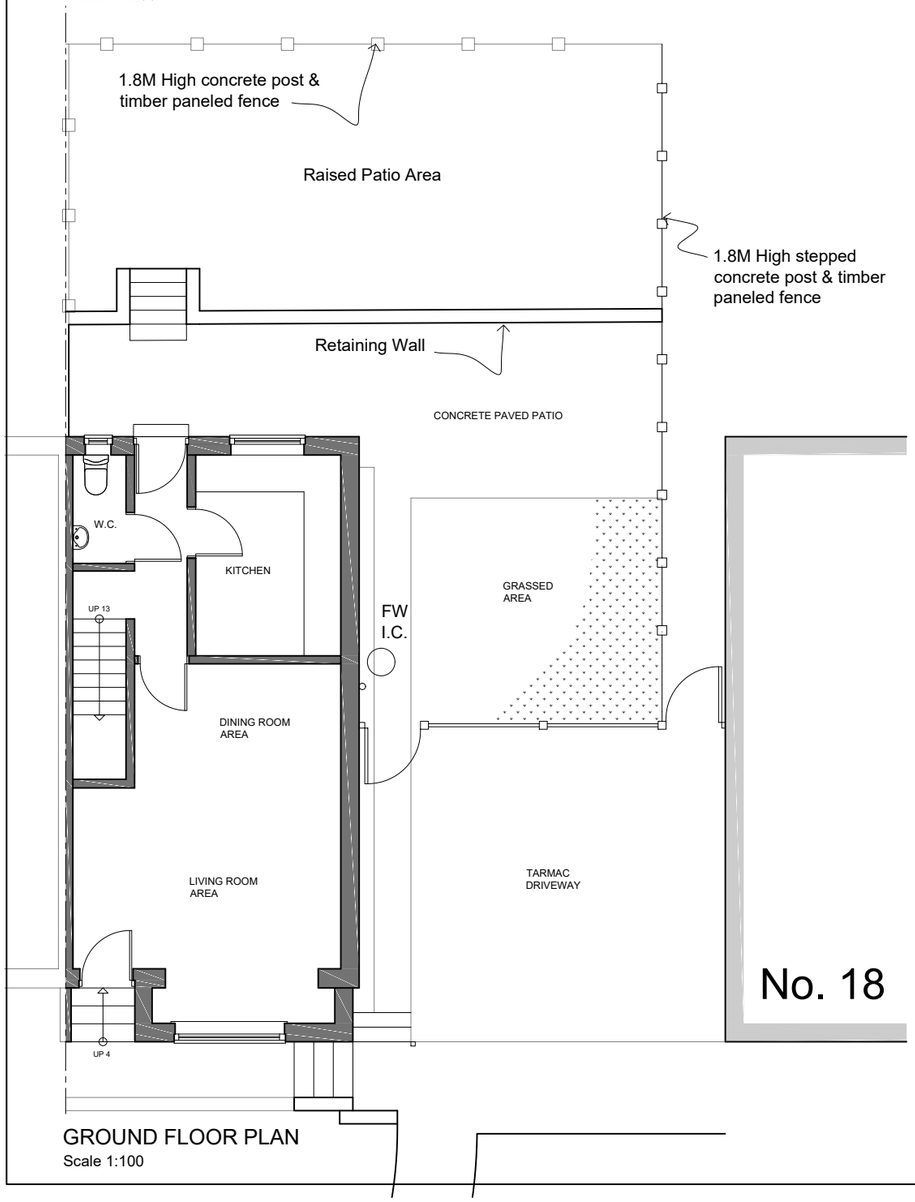


GROUND FLOOR PLAN
Scale 1:100



FRONT ELEVATION
Scale 1:100



REAR ELEVATION
Scale 1:100

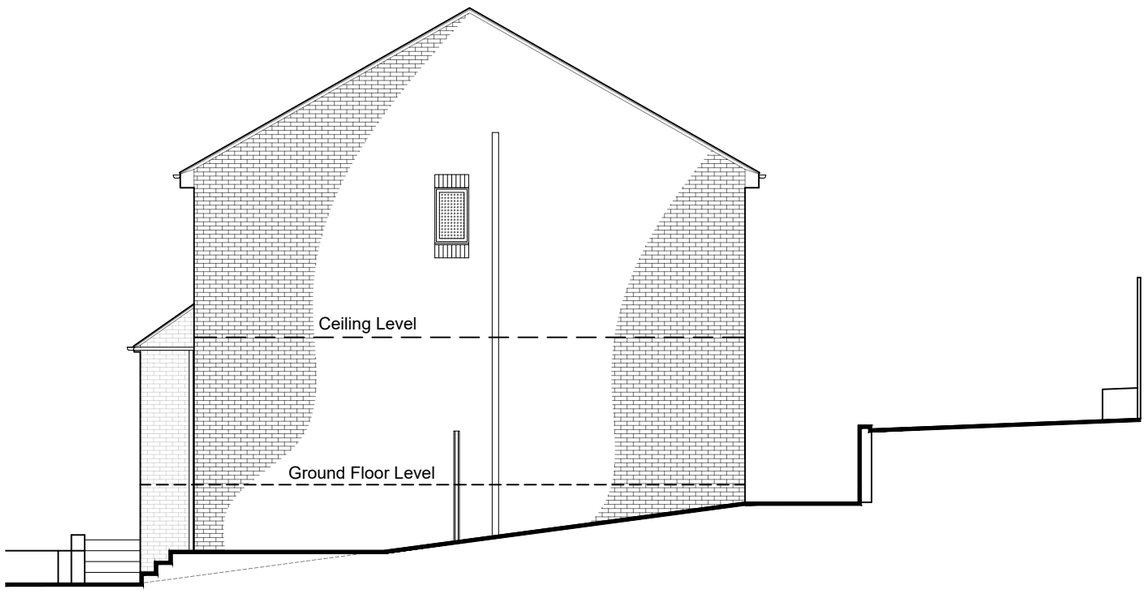

SIDE ELEVATION (R)
Scale 1:100

Rev:	Date:	Description:	By:

07762656187
steven@drawit.biz
www.drawit.biz
15 Medway Close
Barugh Green
Barnsley
S75 1NY

Purpose: PLANNING

Status: EXISTING
Dwg of: PLANS & ELEVATIONS

Client:
Mr S Sykes

Site Address:
20 Redland Grove, Staincross
Barnsley, S75 6LZ

Project:
Proposed single storey side extension

Drawn by:	Date:	Rev:
SH	27/06/2016	
Scale: AS SHOWN	Dwg No: 1615_101	