



FRONT ELEVATION




SIDE ELEVATION

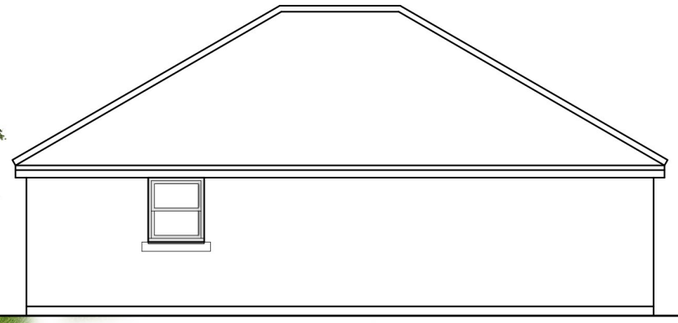

REAR ELEVATION

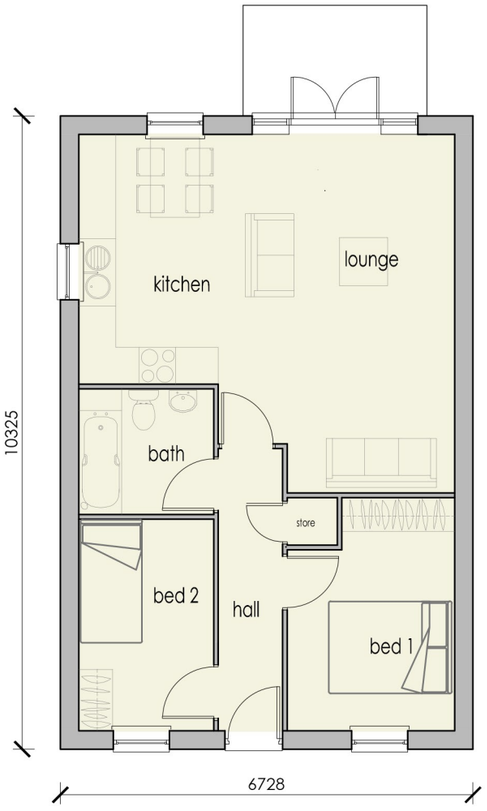

FLOOR PLAN

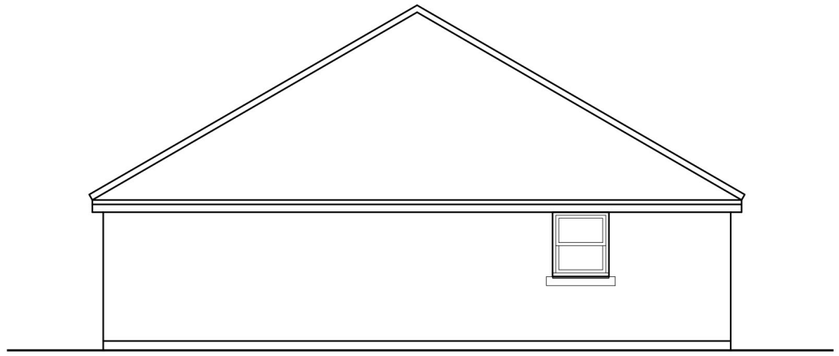

SIDE ELEVATION

Revision :

Scale : 1:100 @A3

Date : January 17

Drawn by : KL

Project :
Proposed Development
off Kings Road
Wombwell

Title :
Type L 650 sq.ft
Detached Plans & Elevations

Drg No : KR/L/03 Rev :-