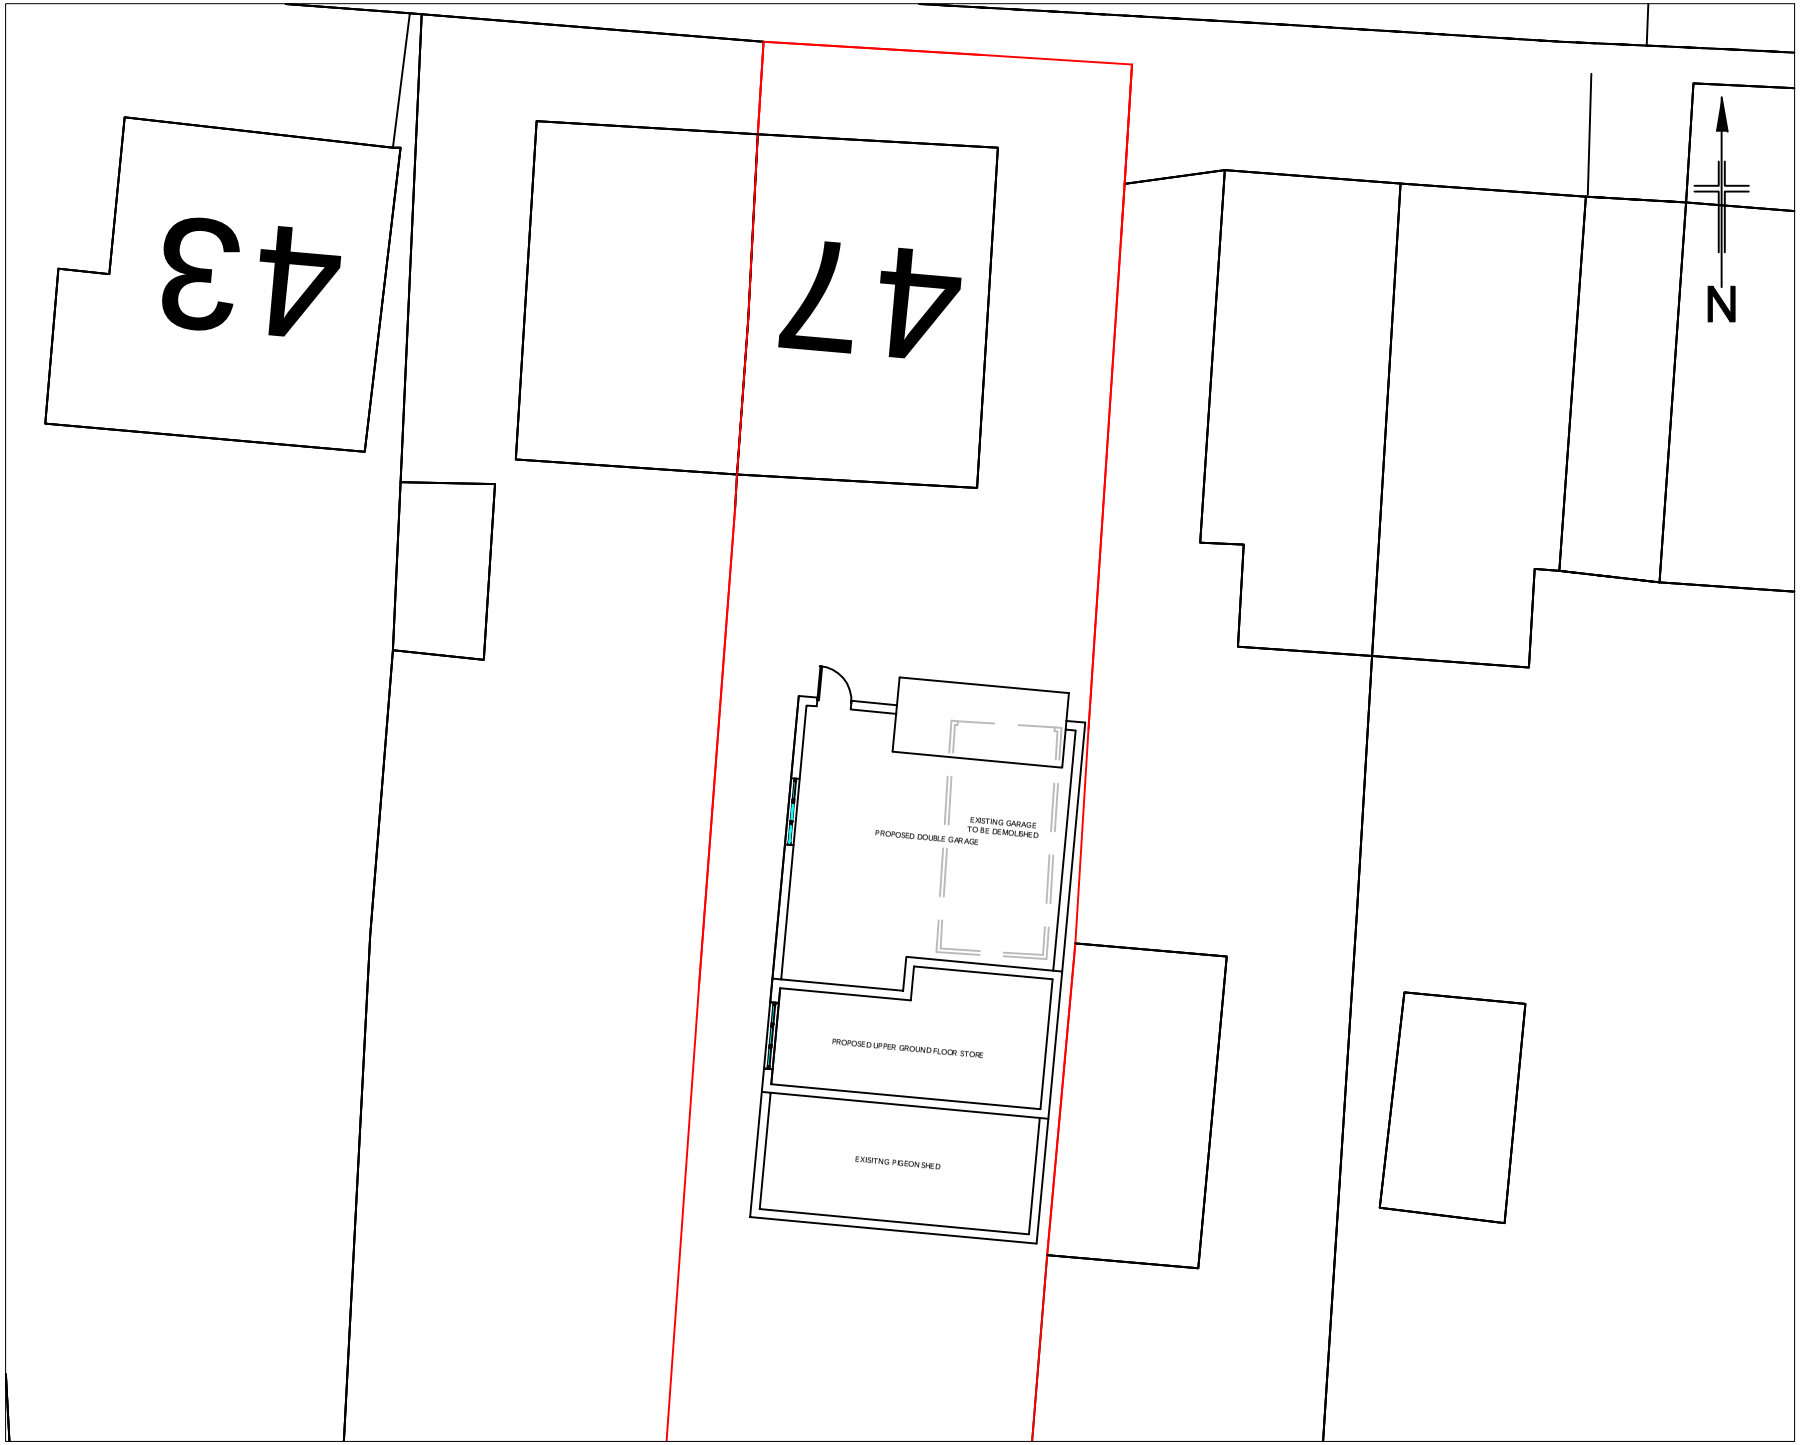


No scale measurements to be taken from this drawing
Site dimensions to be taken before commencing any work. Any discrepancies to be notified to Contract Administrator prior to commencement of works.
All work and materials to be in accordance with Statutory Requirements and any discrepancies to be brought to the attention of CBA Ltd.

This drawing is the property of CBA Ltd. Copyright is reserved by them and the drawing is issued on the condition that it is not copied, reproduced, retained or disclosed to any unauthorized person(s), either wholly or in part without their consent in writing.

Revision Details:

CBA
CHRIS BAKER ASSOCIATES LTD
CHARTERED BUILDING SURVEYORS
THE LONG BARN
LILEY LANE
ECKLANDS
MILLHOUSE GREEN
SHEFFIELD
S36 9NG
Tel: 01226 766033
info@cba-ltd.co.uk

47 CHURCH HILL
ROYSTON
BARNSLEY
S71 4NQ

Drawing Title:
PROPOSED SITE PLAN

Drawn By: LEK
Date: 18.07.14
Scale: 1:200 on A4
Drawing No: 14.302/D-04B
Revision:

PDF created with pdfFactory Pro trial version www.pdffactory.com