


SITE PLAN SHOWING PROPOSED ACCESS

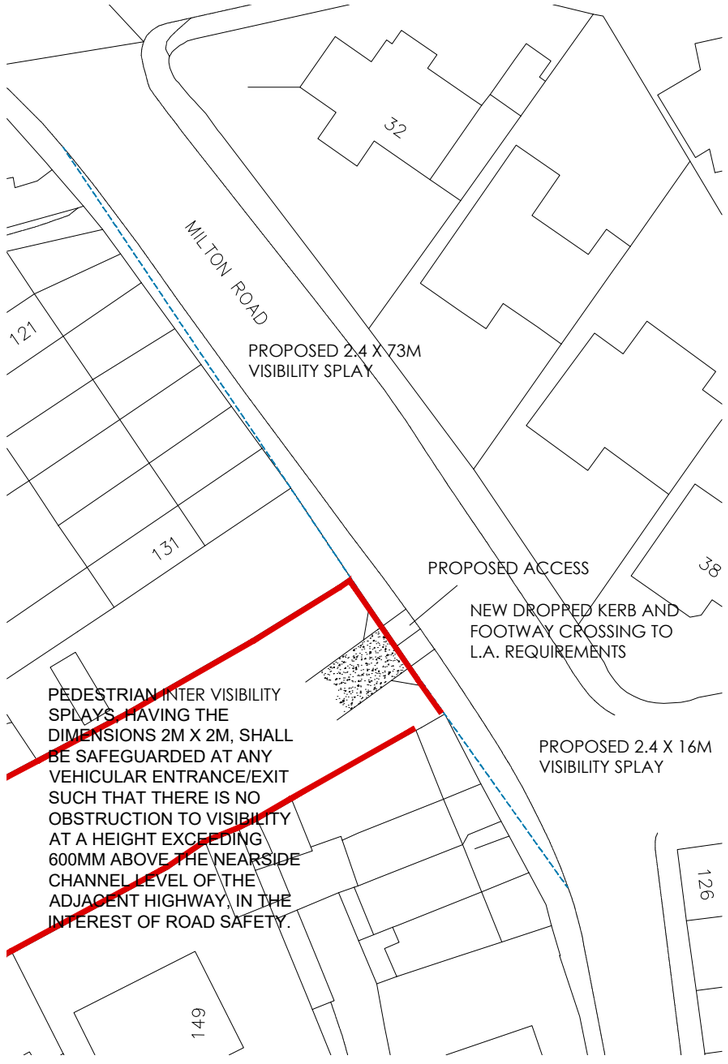

SITE PLAN SHOWING EXISTING ACCESS



LOCATION PLAN

SCALE 1:1250

White Agus PARTNERSHIP
ARCHITECTURAL SERVICES
OFFICE ONE,
34 VICTORIA ROAD,
BARNSLEY.
S70 2BU
Phone: 01226 208482
Email: info@whiteaguspartnership.co.uk
Web: www.whiteaguspartnership.co.uk

Project. PROPOSED DWELLING AT 137 MILTON ROAD, HOYLAND, BARNSLEY, S74 9BG	Client. Mrr LF Whitney and Mrs YJ Whitney
Drawing Title. PLAN	Date. NOV 2020 / Scale. 1:500 @A3 Ref. 20–128 / Dwg. No. 01 / Rev.

Date	Suffix	Description	Date	Suffix	Description