
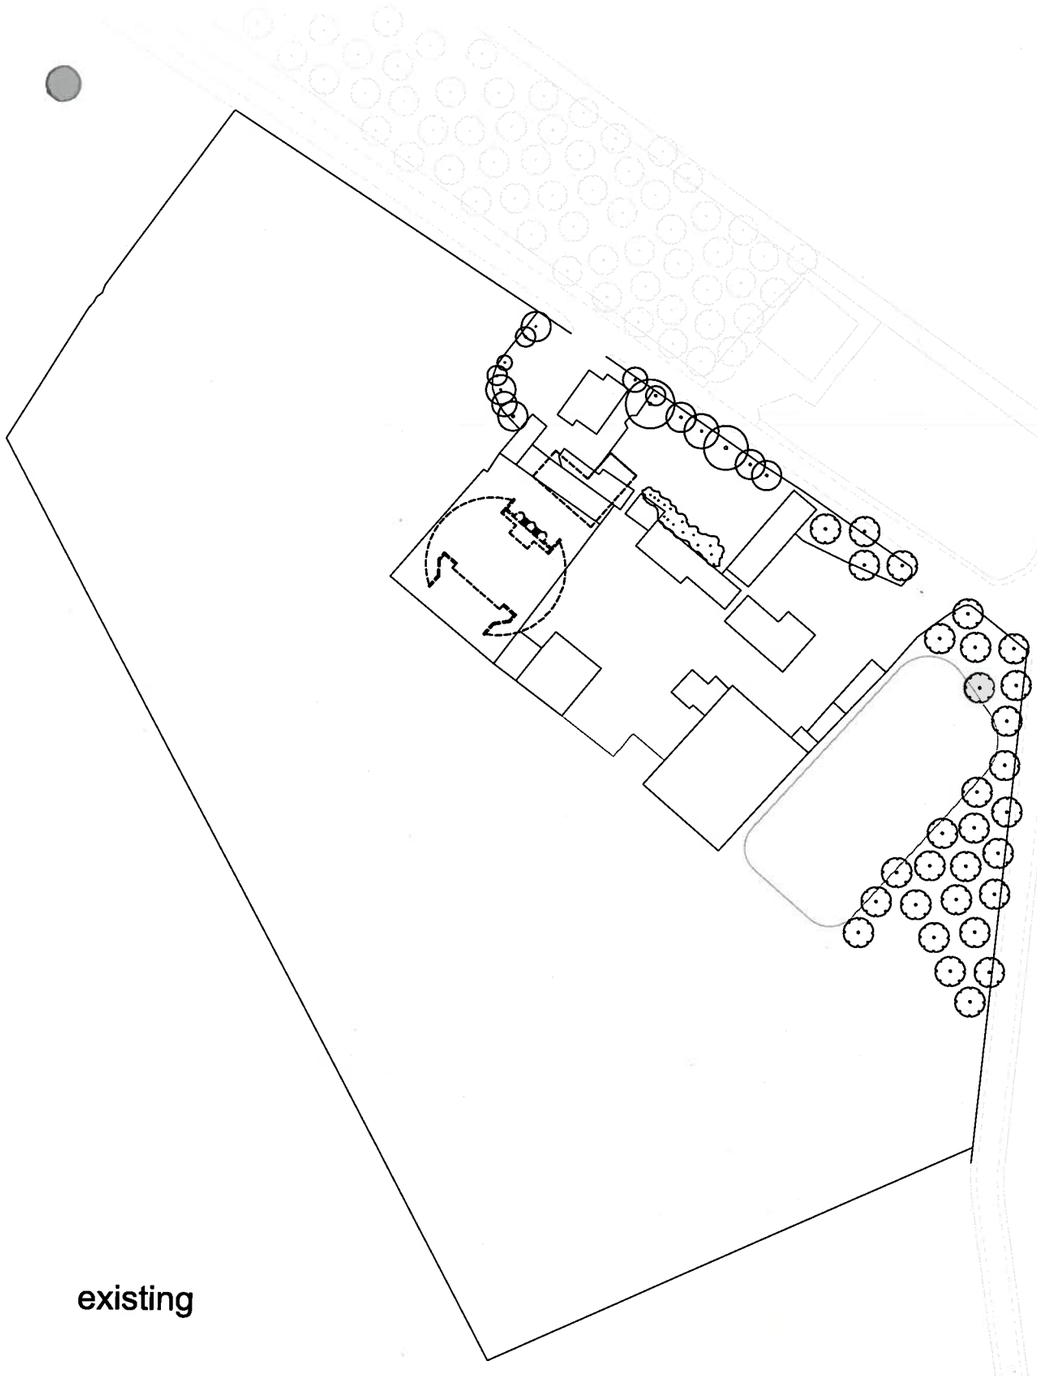


existing

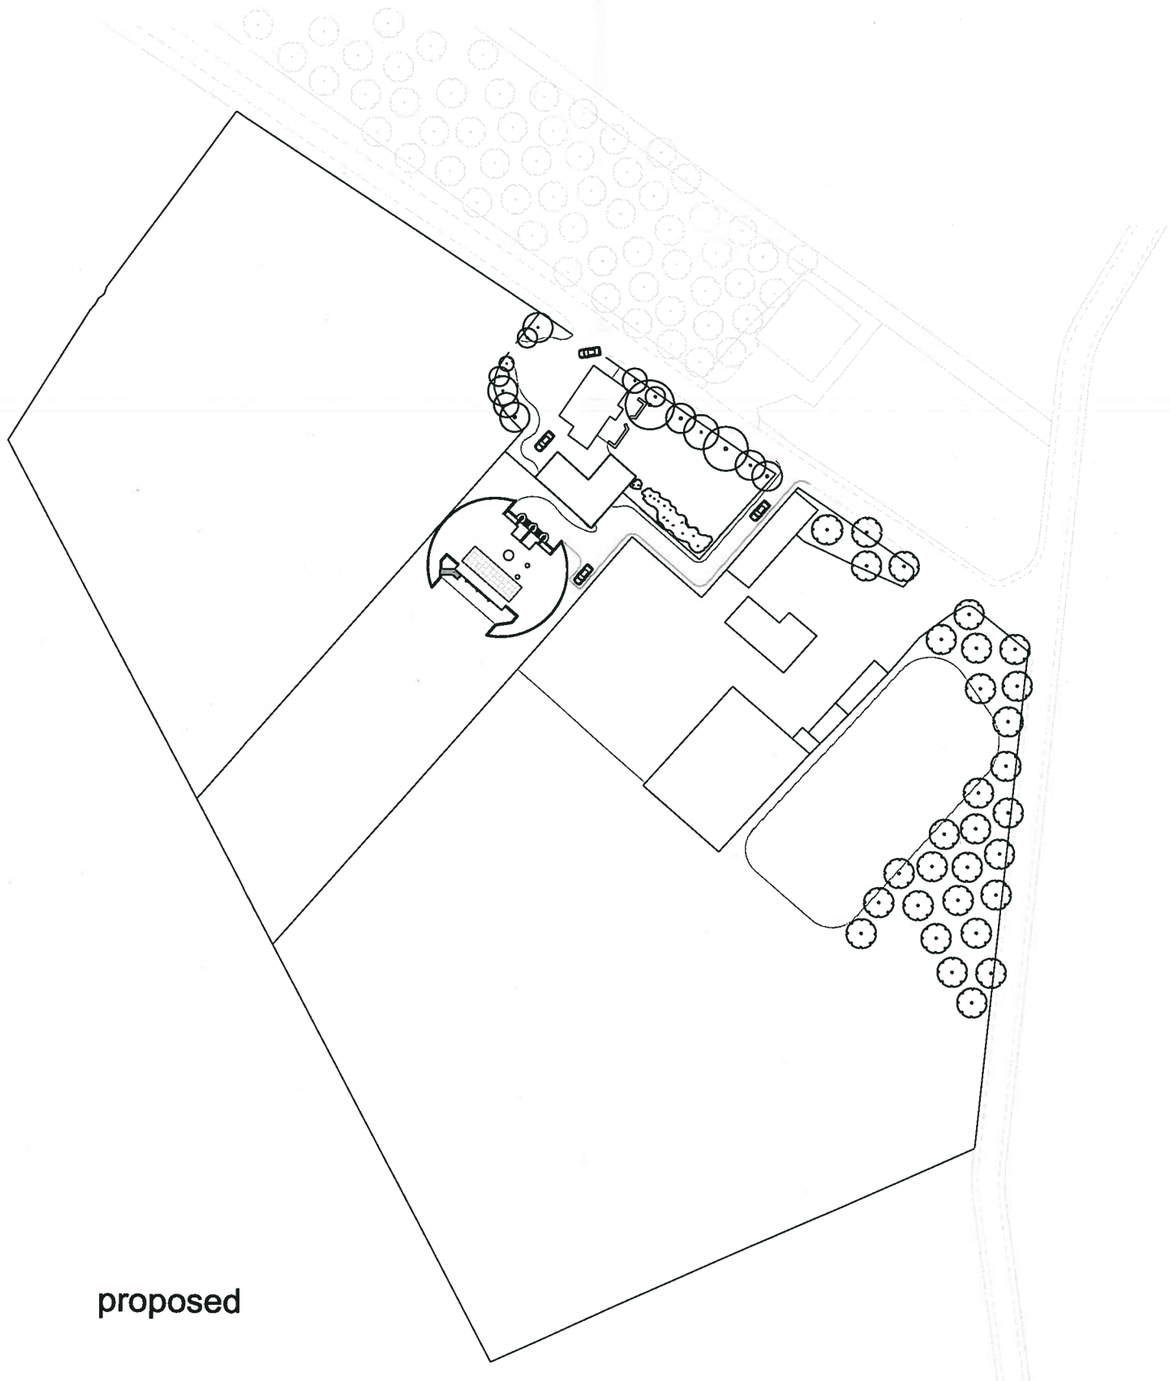

proposed

EXISTING & PROPOSED

SCALE 1:1250

PLANNING 03

ANGELA PEARS
CRABTREE FARM HOUSE, FIRS LANE,
HOYLANDSWAINE.


DRAWING No	SCALE	DATE	DRAWN
H191/120/P3	1:1250@A3	Aug 2011	DPR

25 Queens Square Business Park
Huddersfield Road
Honley Holmfirth
West Yorkshire HD9 6QZ


Tel 01484 303 800
Fax 01484 664 133

J + J BOLCHOVER
ARCHITECTS

First Floor Plan

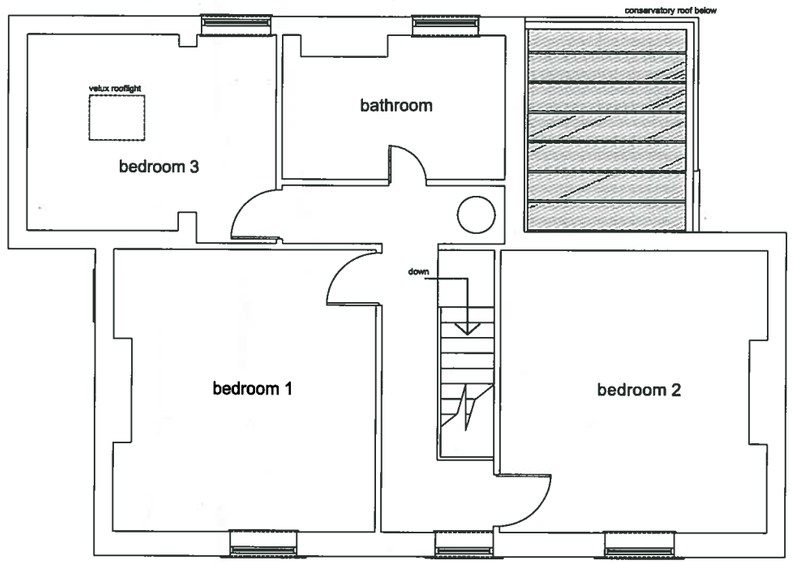

Ground Floor Plan

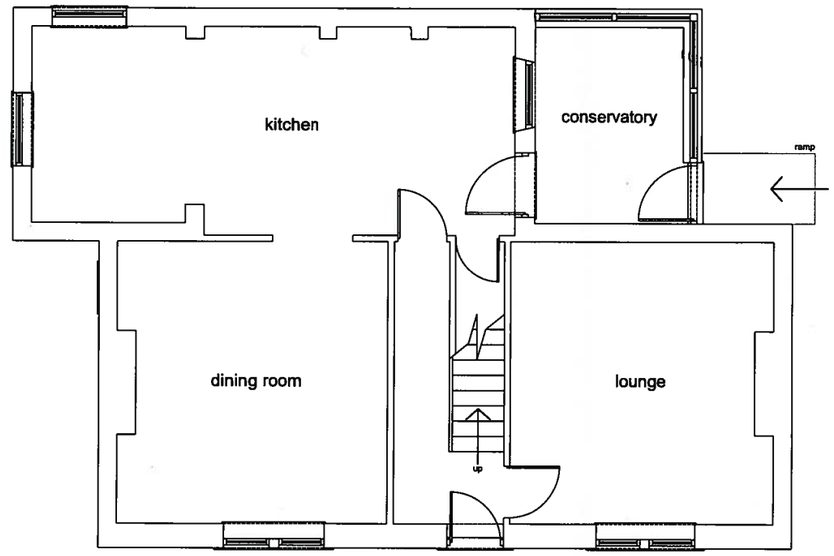

EXISTING FLOOR PLANS

SCALE 1:100

PLANNING 03

ANGELA PEARS
CRABTREE FARM HOUSE, FIRS LANE,
HOYLANDSWAINE.

DRAWING No	SCALE	DATE	DRAWN
H191/122/P3	1:100@A3	Aug 2011	DPR


25 Queens Square Business Park
Huddersfield Road
Honley Holmfirth
West Yorkshire HD9 6QZ

Tel 01484 303 800
Fax 01484 664 133

J + J BOLCHOVER
ARCHITECTS




front elevation

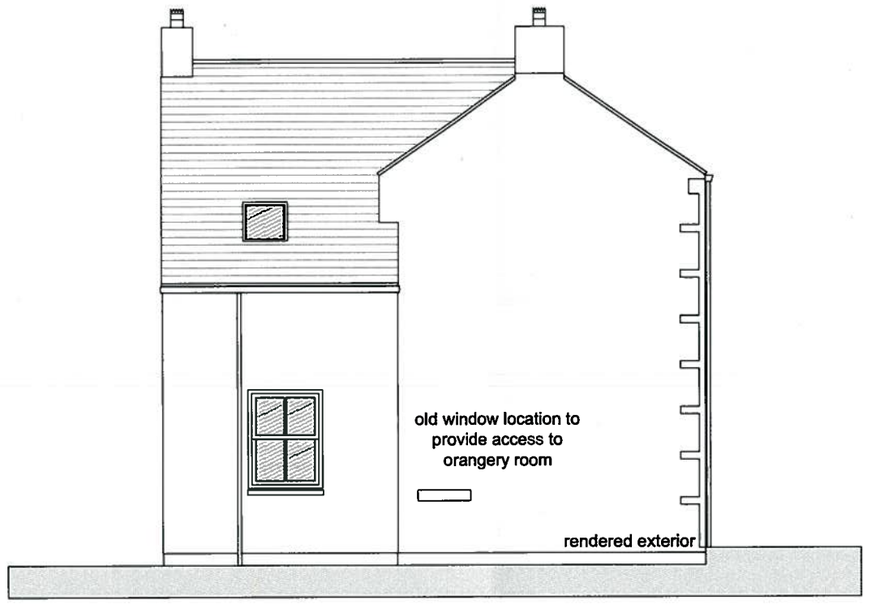

side elevation



rear elevation

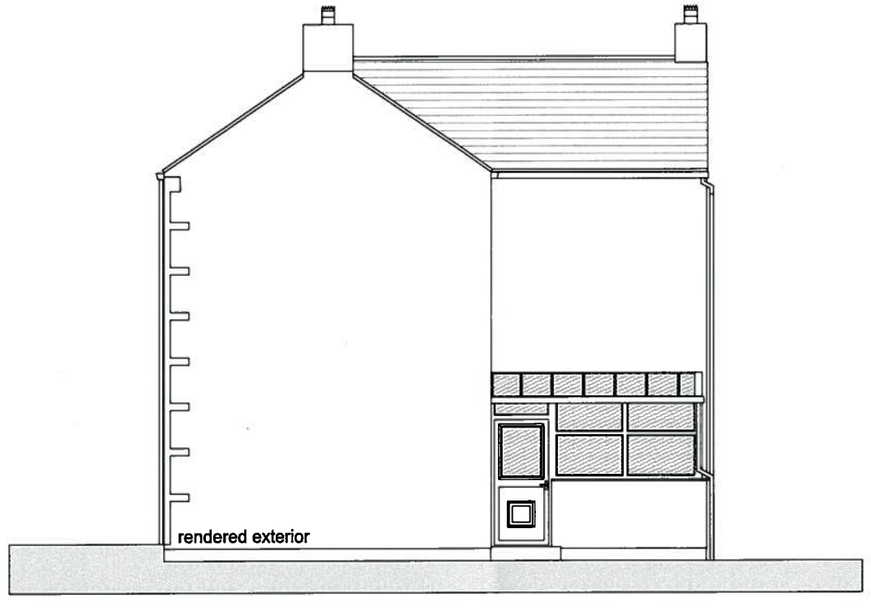

side elevation

EXISTING ELEVATIONS

SCALE 1:100

PLANNING 03

ANGELA PEARS
CRABTREE FARM HOUSE, FIRS LANE,
HOYLANDSWAINE.

DRAWING No	SCALE	DATE	DRAWN
H191/123/P3	1:100@A3	Aug 2011	DPR


25 Queens Square Business Park
Huddersfield Road
Honley Holmfirth
West Yorkshire HD9 6QZ

Tel 01484 303 800
Fax 01484 664 133


J + J BOLCHOVER
ARCHITECTS

Farm House Area
Existing Footprint = 98.9sqm
Proposed Footprint = 125.3sqm

First Floor Plan

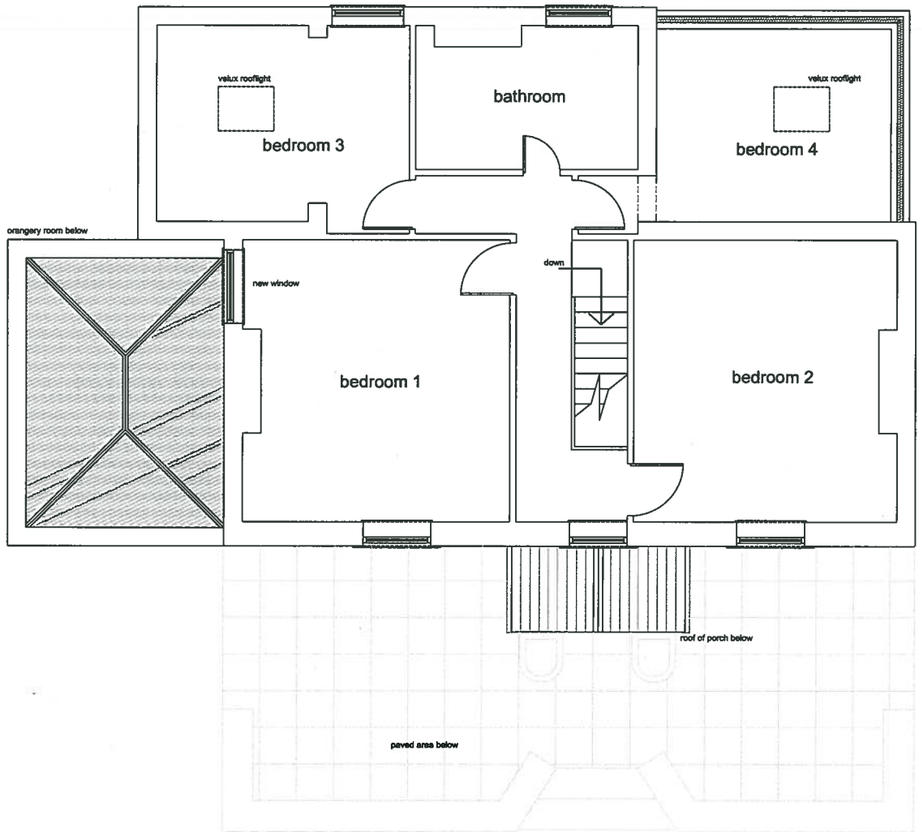

Ground Floor Plan

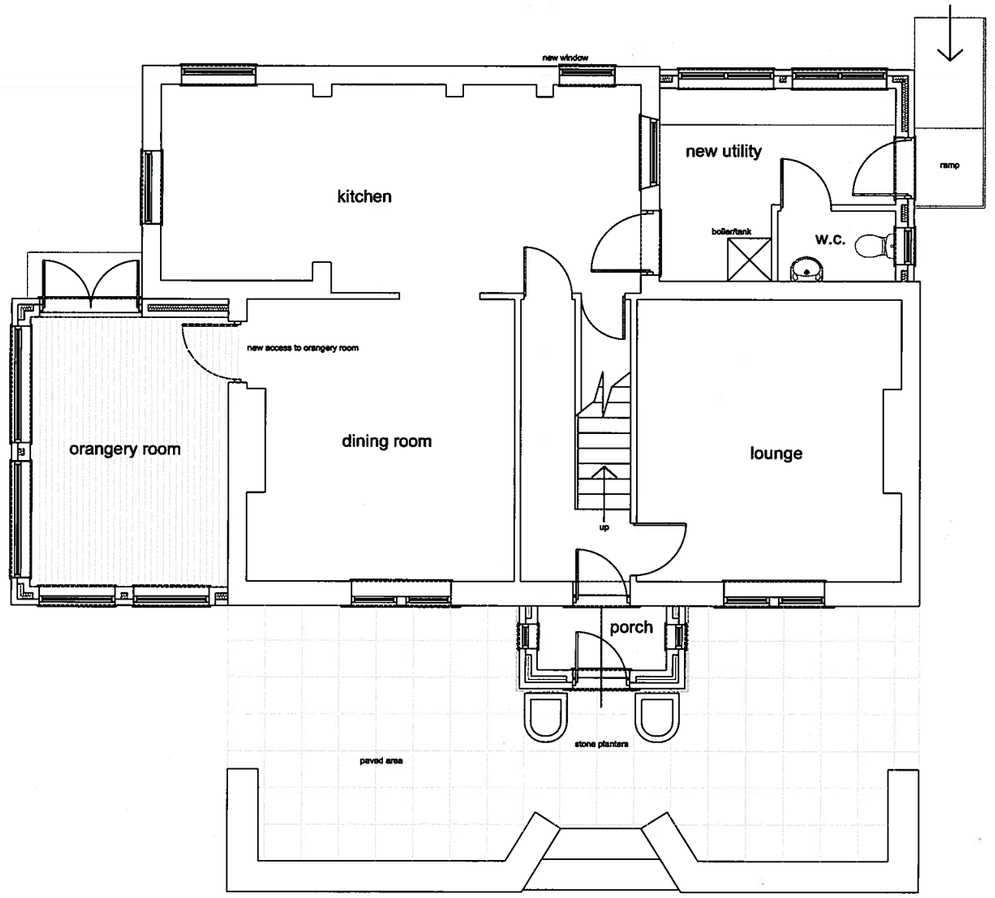

PROPOSED FLOOR PLANS

SCALE 1:100

PLANNING 03


ANGELA PEARS
CRABTREE FARM HOUSE, FIRS LANE,
HOYLANDSWAINE.

DRAWING No	SCALE	DATE	DRAWN
H191/124/P3	1:100@A3	Aug 2011	DPR


25 Queens Square Business Park
Huddersfield Road
Honley Holmfirth
West Yorkshire HD9 6QZ

Tel 01484 303 800
Fax 01484 664 133


J + J BOLCHOVER
ARCHITECTS

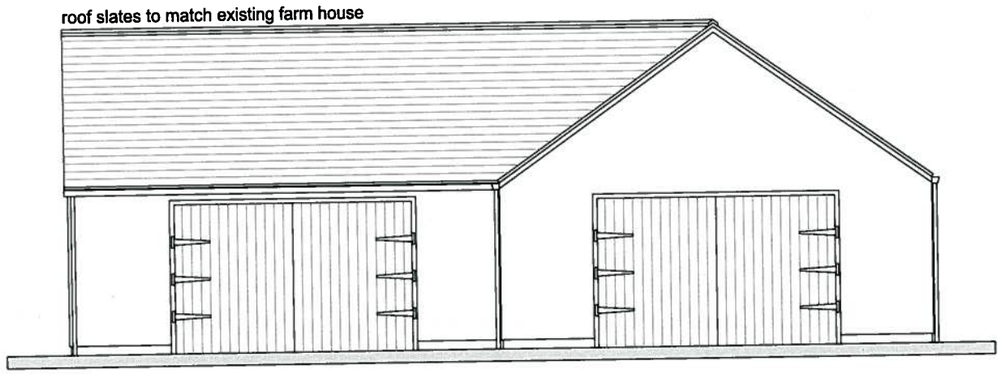


elevation 1

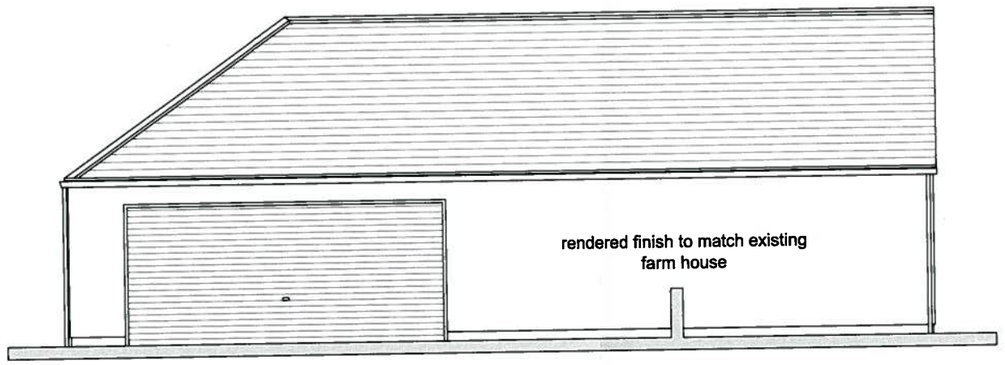


elevation 2

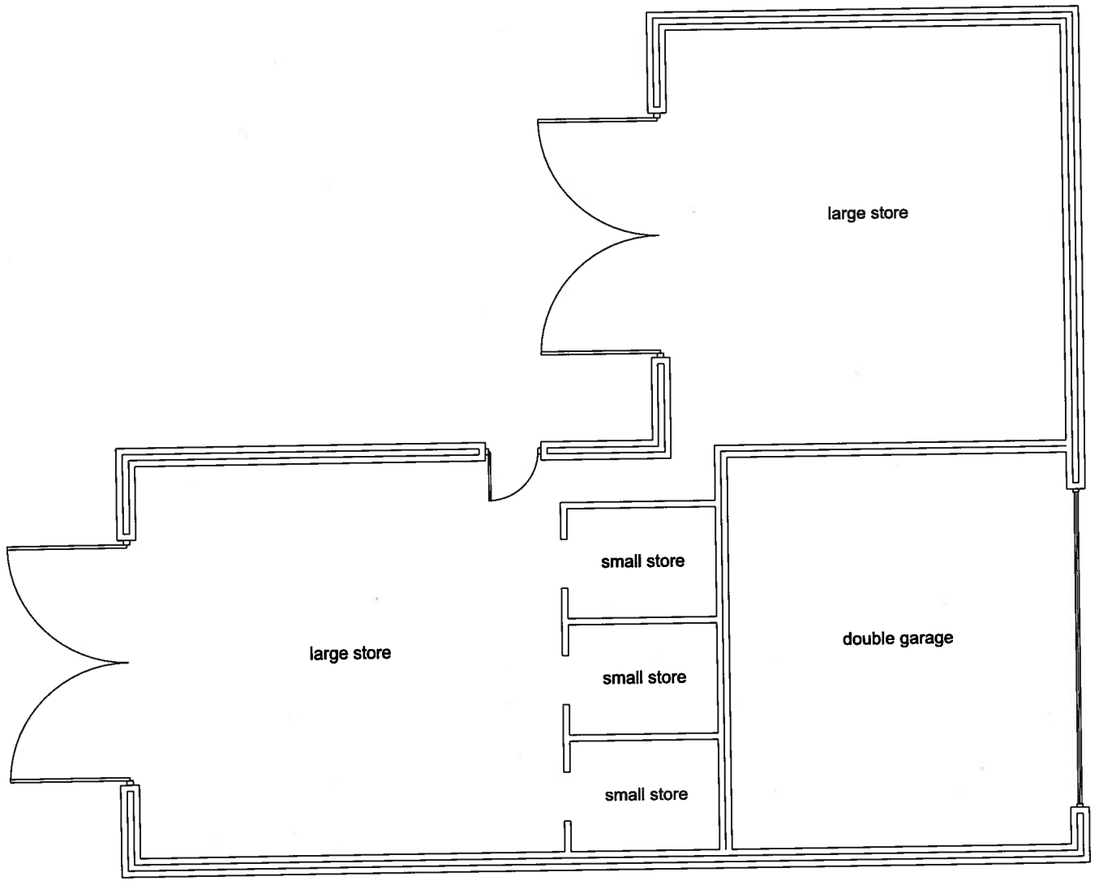

floor plan

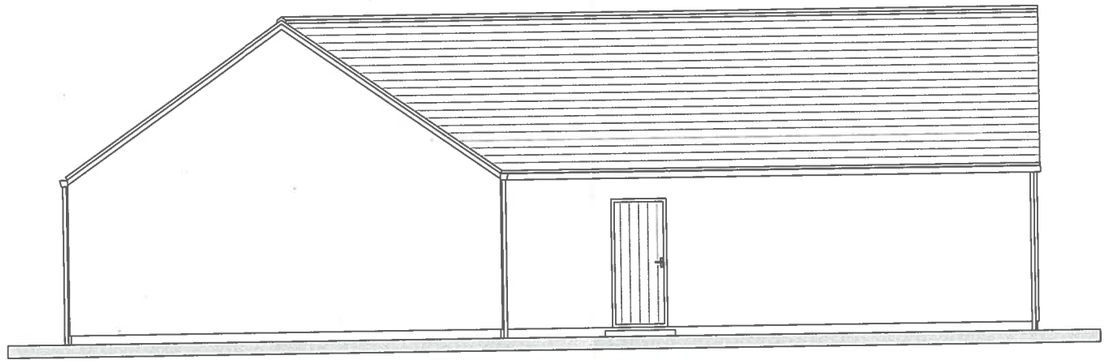

elevation 3

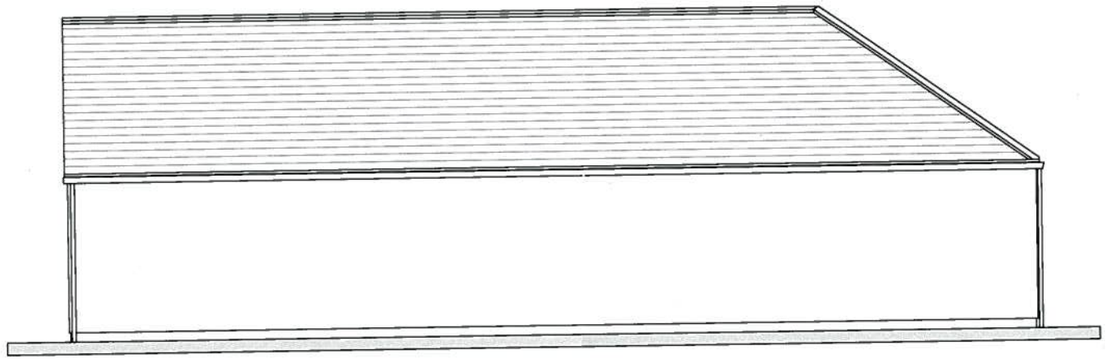

elevation 4

PROPOSED STORAGE SHED

SCALE 1:100

PLANNING 03


ANGELA PEARS
CRABTREE FARM HOUSE, FIRS LANE,
HOYLANDSWAINE.

DRAWING No	SCALE	DATE	DRAWN
H191/126/P3	1:100@A3	Aug 2011	DPR

25 Queens Square Business Park
Huddersfield Road
Honley Holmfirth
West Yorkshire HD9 6QZ

Tel 01484 303 800
Fax 01484 664 133

J + J BOLCHOVER
ARCHITECTS

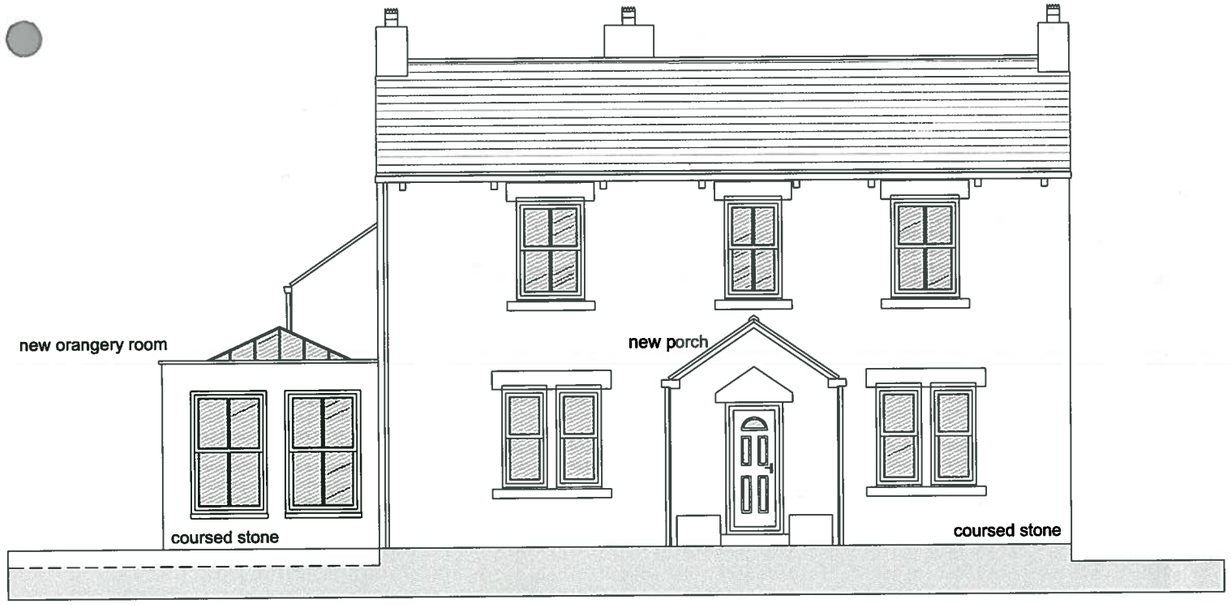

front elevation



side elevation



rear elevation



side elevation

PROPOSED ELEVATIONS

SCALE 1:100

PLANNING 03

ANGELA PEARS
CRABTREE FARM HOUSE, FIRS LANE,
HOYLANDSWAINE.

DRAWING No	SCALE	DATE	DRAWN
H191/125/P3	1:100@A3	Aug 2011	DPR

25 Queens Square Business Park
Huddersfield Road
Honley Holmfirth
West Yorkshire HD9 6QZ

Tel 01484 303 800
Fax 01484 664 133

J + J BOLCHOVER
ARCHITECTS