


1:100 EXISTING EAST ELEVATION




1:100 PROPOSED EAST ELEVATION




1:100 EXISTING NORTH ELEVATION

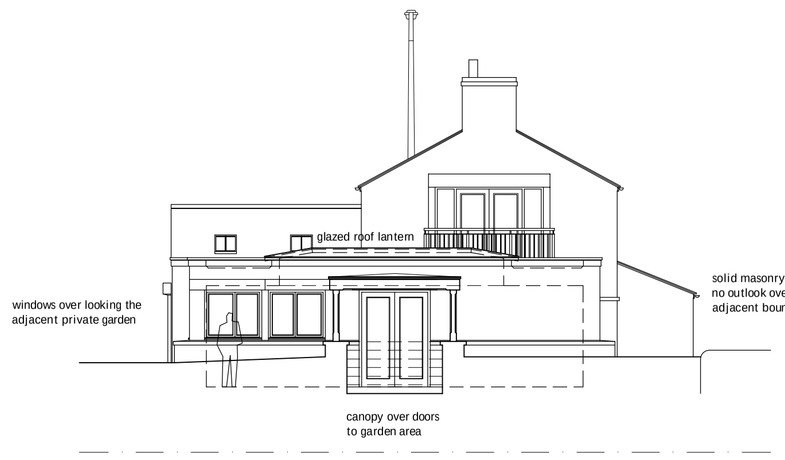

1:100 PROPOSED NORTH ELEVATION

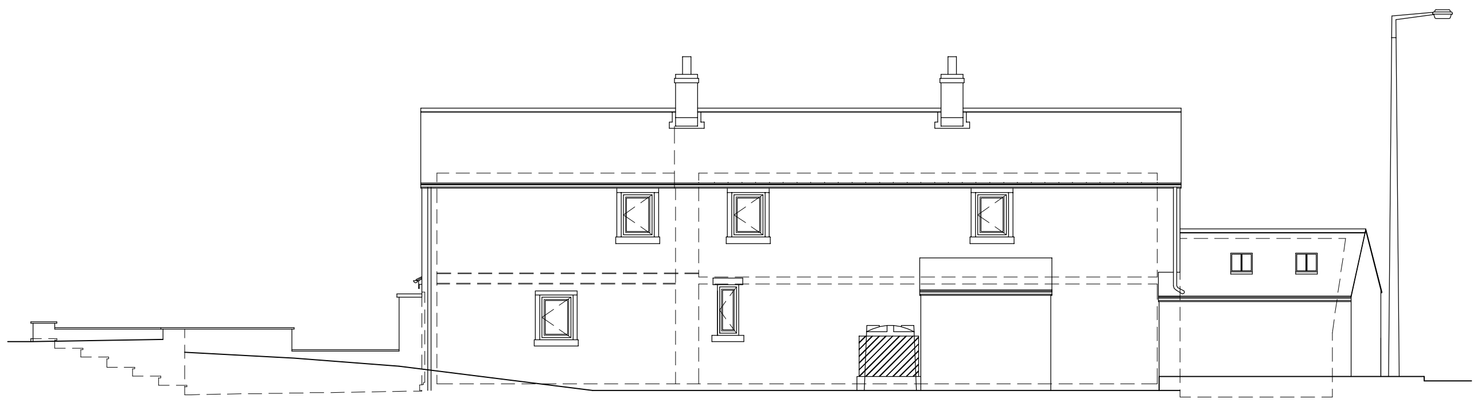

1:100 EXISTING WEST ELEVATION

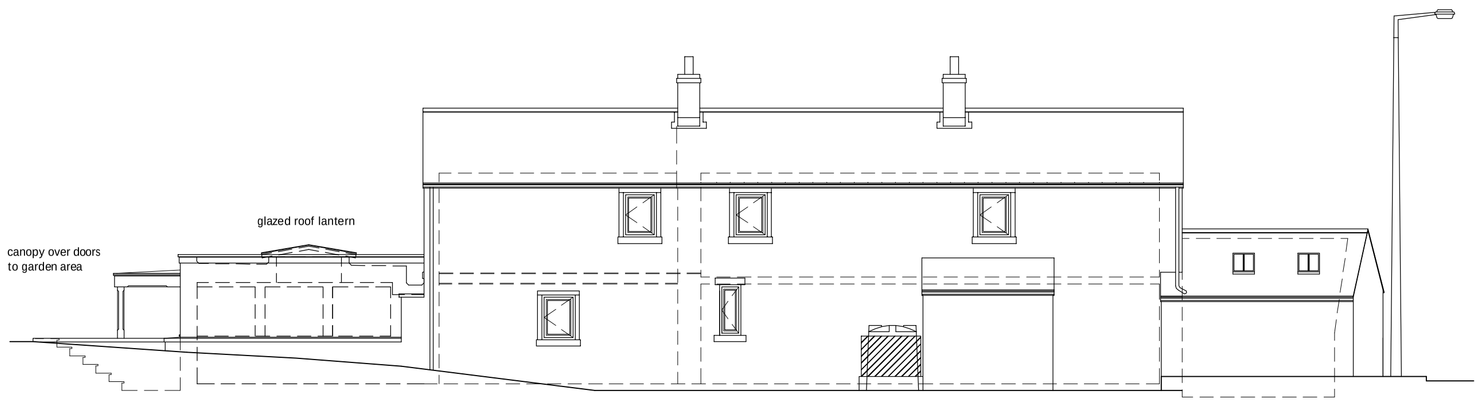

1:100 PROPOSED WEST ELEVATION

JOURNEYMAN DESIGN

PROJECT	22 ASH LEA, INGBIRCHWORTH. PROPOSED GARDEN ROOM EXTENSION
CLIENT	MR & MRS PINK
TITLE	EXISTING & PROPOSED ELEVATIONS

STATUS	DATE	SCALE	REV
PLANNING	14.06.2012	1:100 @ A1	-

DRAWING NO. 22 AL GR PL-03

THIS DRAWING IS FOR PLANNING PURPOSES ONLY AND NO OTHER USE.

ALL DIMENSIONS SHOWN ARE PROVISIONAL AND ARE SUBJECT TO ON SITE CONFIRMATION AT THE START OF THE CONSTRUCTION STAGE - ANY DISCREPANCIES ARE TO BE REPORTED TO THE EMPLOYER IMMEDIATELY.

UNITY CENTRE . 85 BOLE HILL ROAD
SHEFFIELD . S6 5DD
T: 0114 2854433
M: 07983 518082

JOURNEYMANDESIGN.CO.UK