


A1

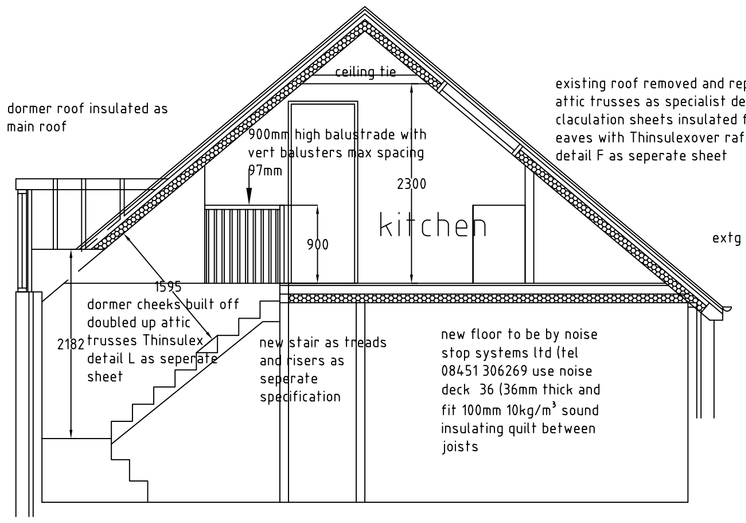


section AA

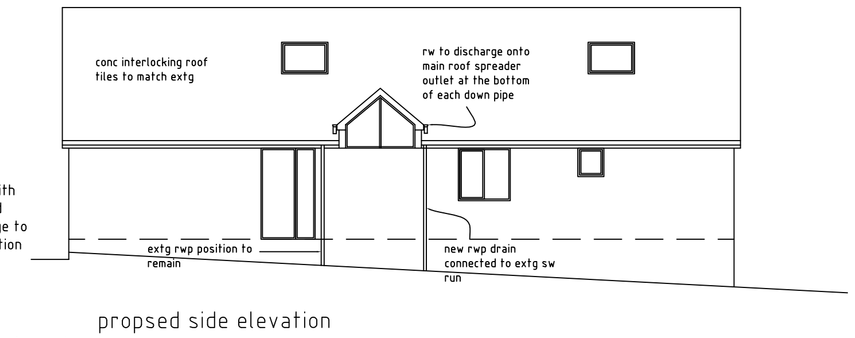


propsed side elevation

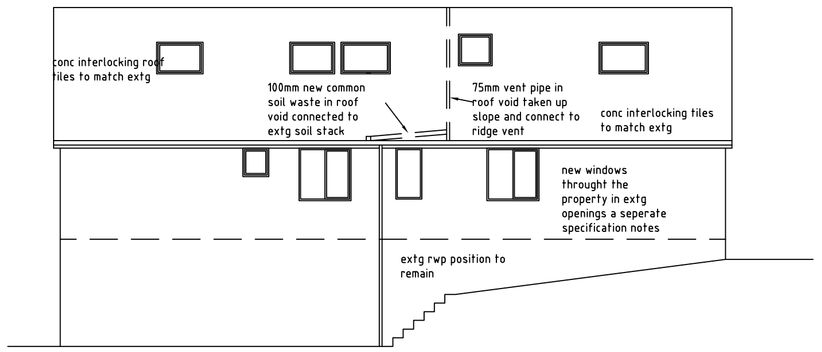


propsed side elevation

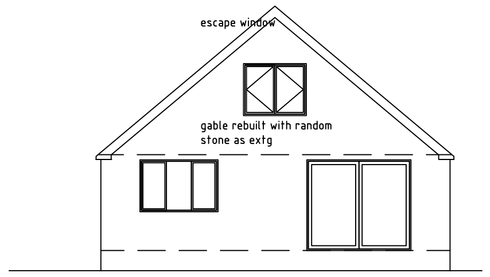


propsed rear elevation

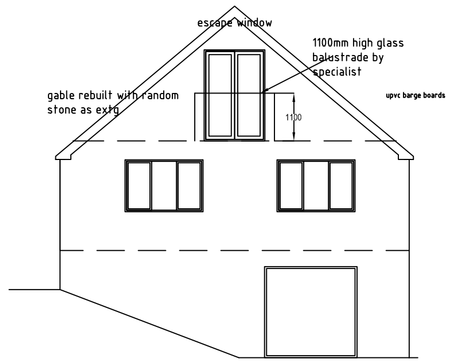


propsed front elevation

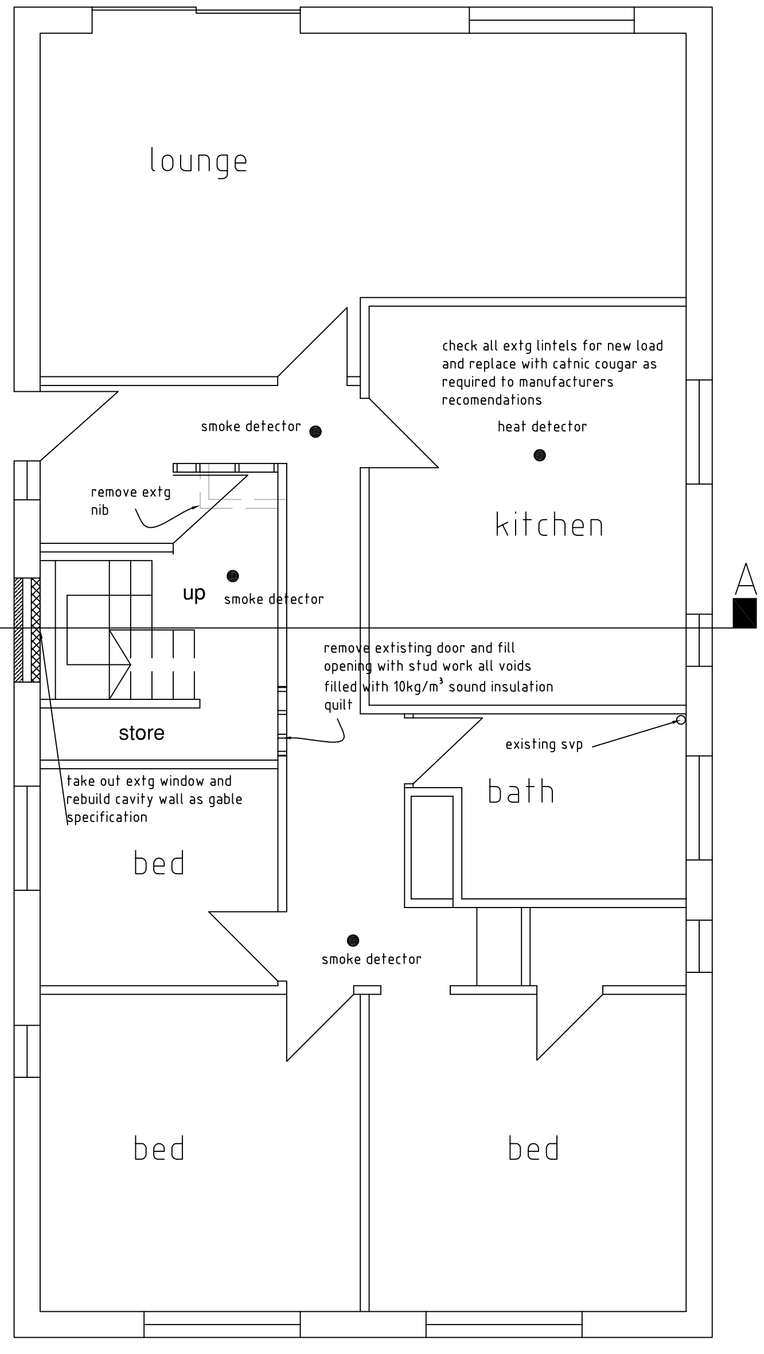

proposed ground floor

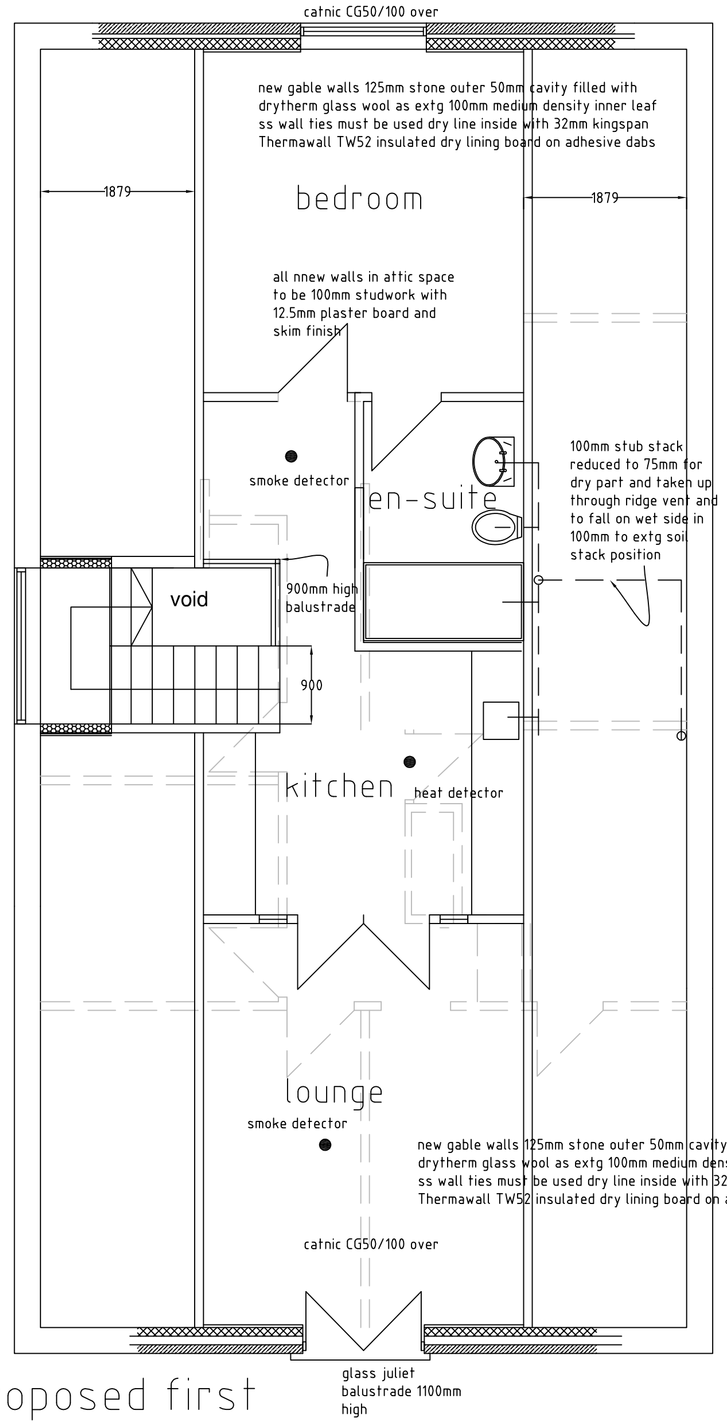

proposed first floor

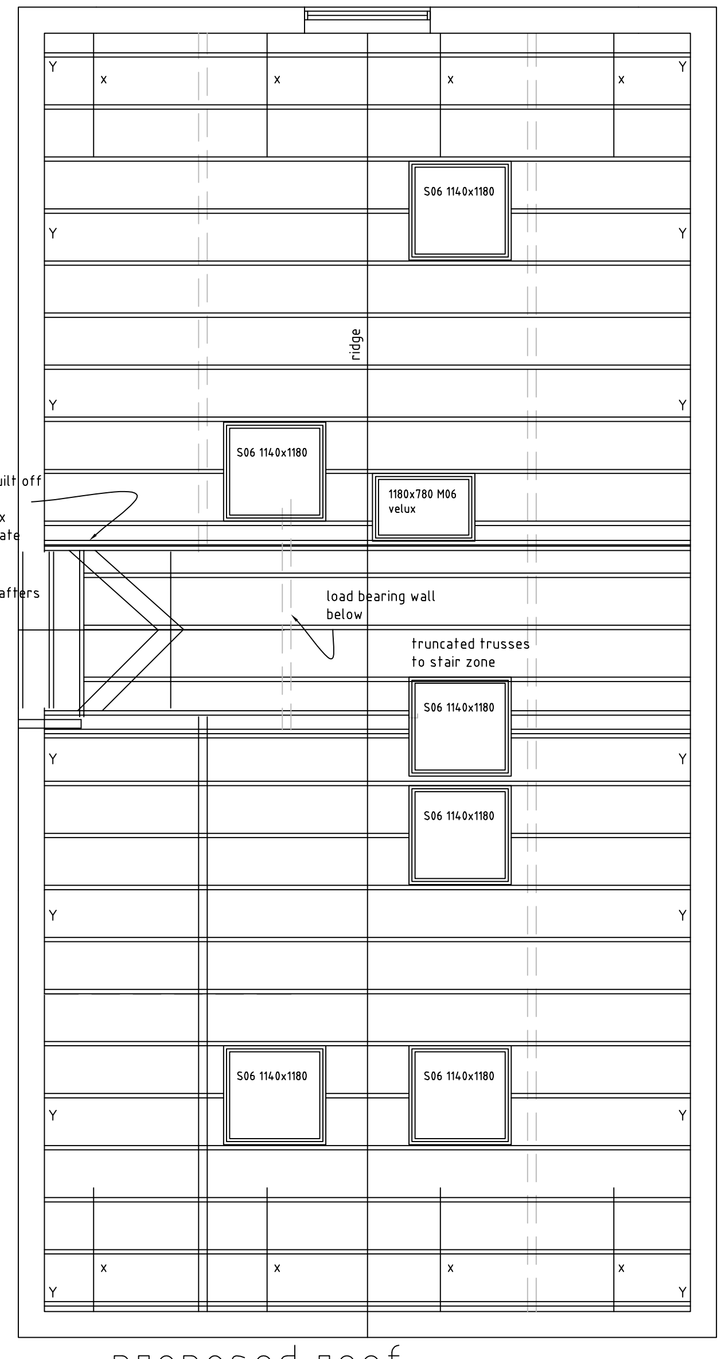

X denotes 1200x30x3mm galv ms verge straps taken over 3 trusses with solid nogging between turned down face of blockwork in cavity and built into bed joint

Y denotes extg1200x30x3mm galv ms straps to extg wall plate

new trusses to be fixed to wall plate with galv or ss truss clips

extg prefabricated trusses to be left in place while new attic trusses placed alongside so that ceiling cord can be screwed to ceiling cord of attic truss before remainder of extg truss is cut away

proposed roof plan

roy harrison architects
41A Staincross Common
Staincross
Barnsley S75 6JF
E-Mail: royarch@tiscali.co.uk tel 01226 381883

Client
Ms S Andrews

Project
75 Haigh Lane
Hoylanswaine
Sheff S36 7JQ

Title
Loft conversion

Date	Drawing No.	Scale
28/7/10	rh/sa/1	1:50 1:100
Sheet 1	Revision	Drawn