


Existing Aerial View - NTS



Proposed Landscape Masterplan - NTS

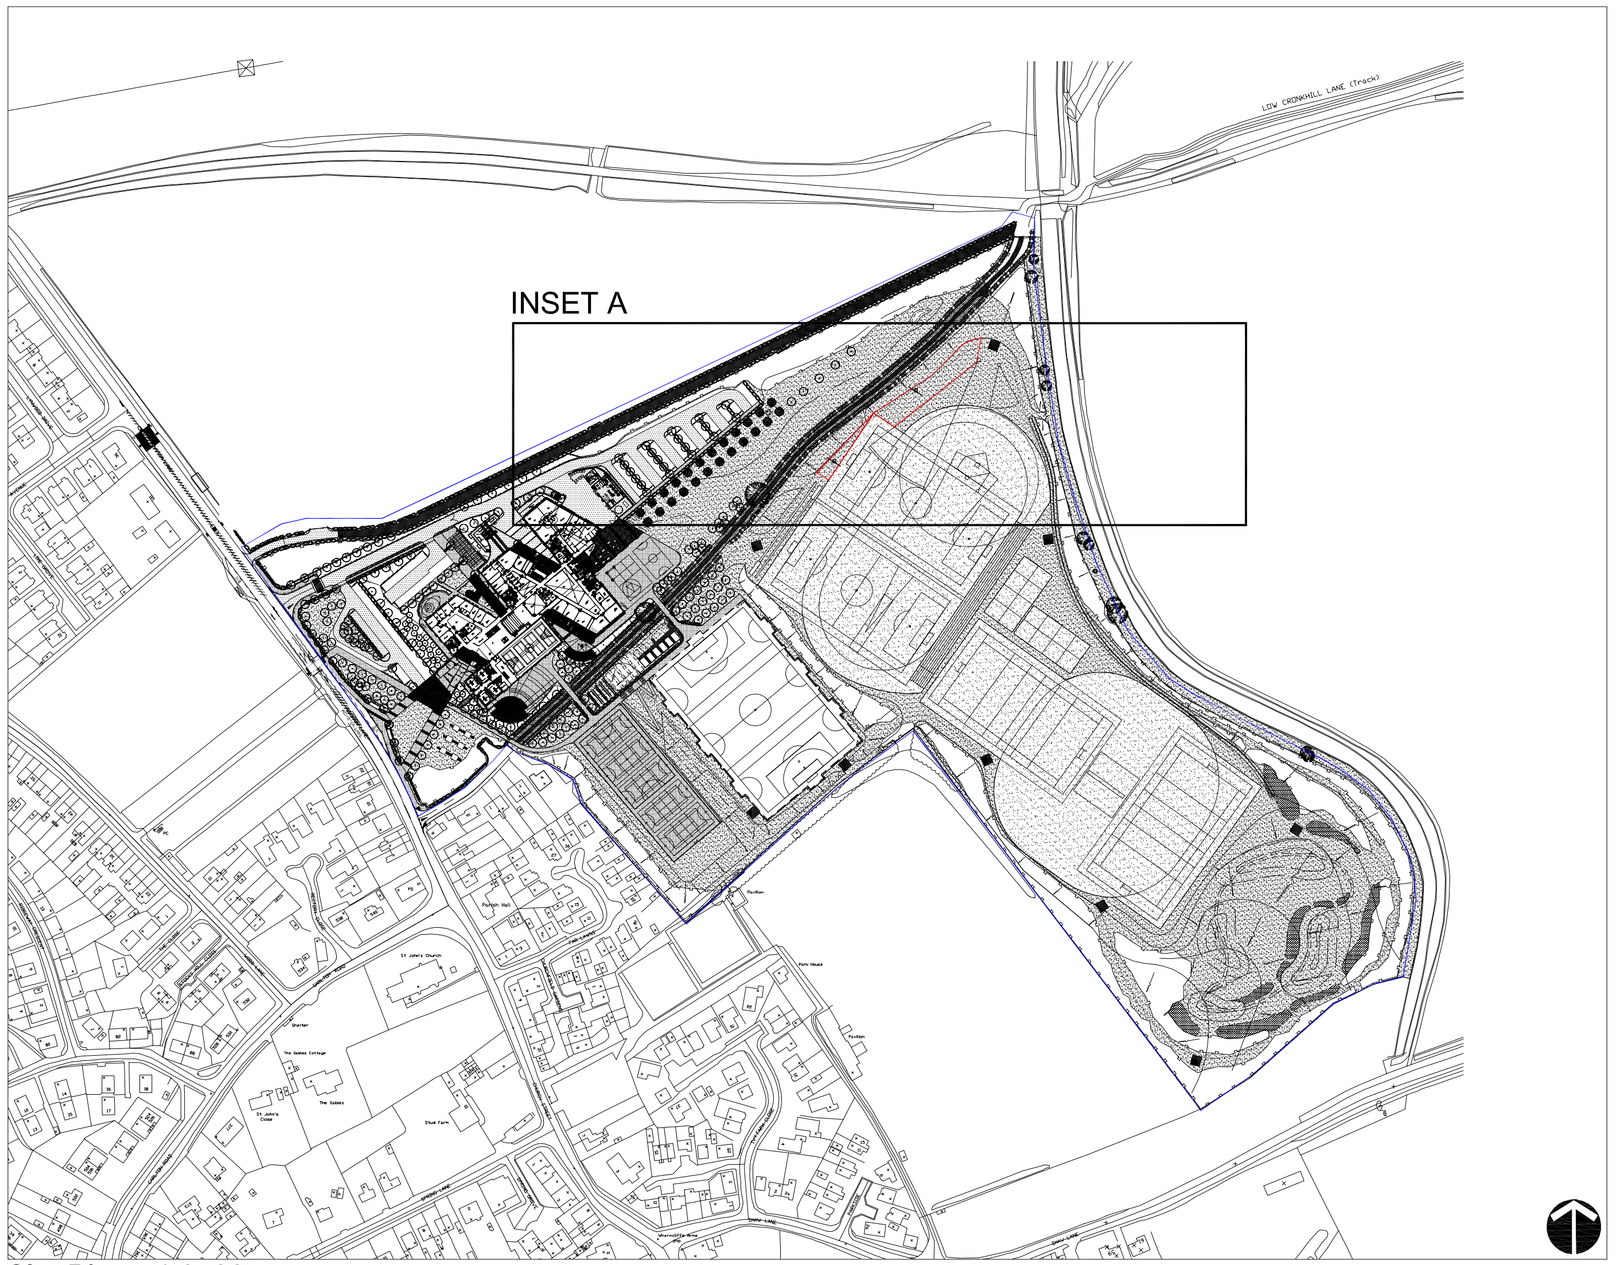


Site Plan - 1:2500

Planning Application Boundary

Other land in Applicants Ownership

Indicative wind turbine locations
2 no. 15kw, 15m high wind turbines by Proven

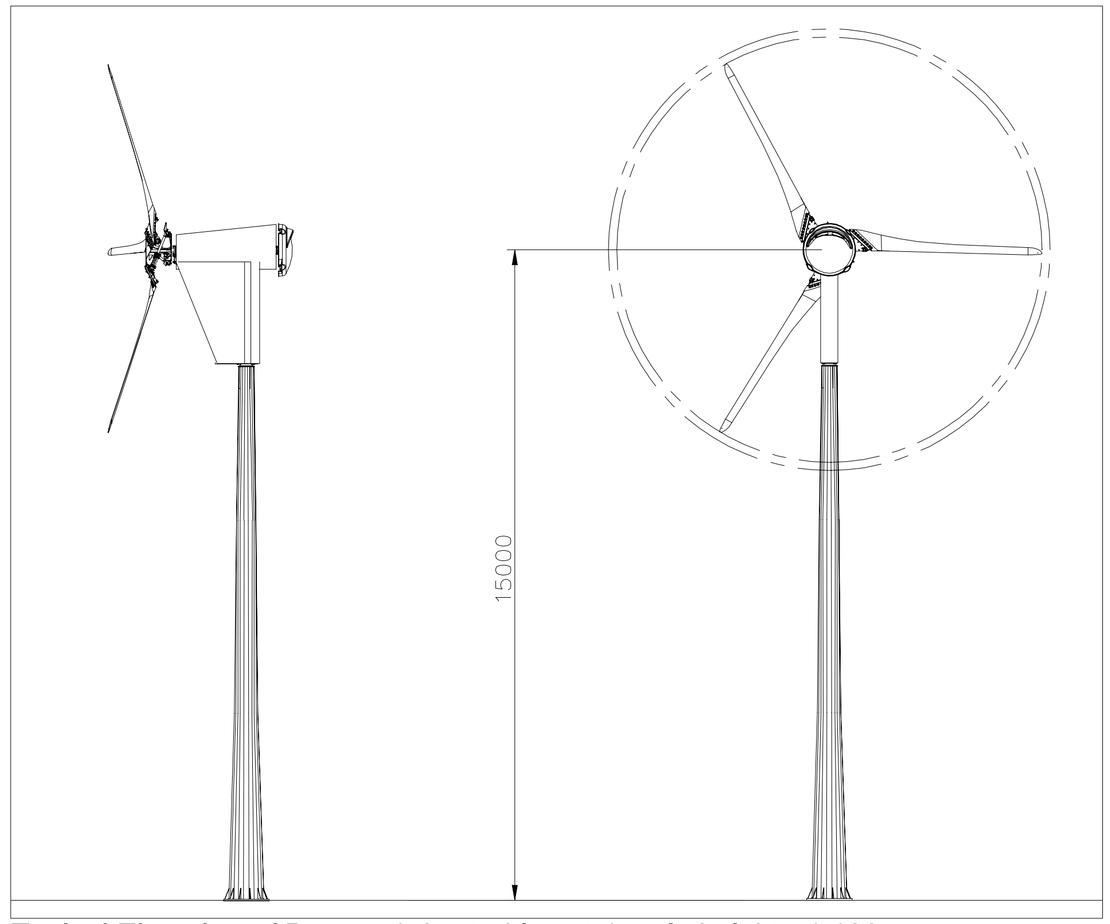

Typical Elevation of Proven 15kw turbine at 15m in height - 1:100

INSET A - Scale 1:500

LEGEND

- Existing tree planting to be retained. All trees to be protected to BS 5837:2005
- Existing structure planting to be retained. All trees to be protected to BS 5837:2005
- Proposed individual tree planting (Heavy and light standards)
- Proposed woodland/structure planting (Including woodland edge planting)
- Proposed shrub planting (Including climbers, grasses/herbaceous and emergent planting)
- Proposed hedge planting (Both formal and native planting)
- Existing hedge planting to be retained and reduced in width. To be gapped up where indicated
- Proposed amenity grass areas (Including bulb planting)
- Proposed wildflower areas
- Proposed sports pitch areas
- Proposed pedestrian tarmac areas
- Proposed vehicular tarmac areas
- Proposed car park bay surfacing (porous system)
- Proposed porous tarmac to hard games courts
- Proposed coloured tarmac areas
- Proposed embankments/earth features
- Proposed feature paving. Large and small unit pavers to be detailed on hard landscape drawings.
- Proposed bound gravel areas with small unit paver edge.
- Proposed rolled gravel areas with timber edge.
- Proposed pedestrian crossing
- Proposed ground graphics/edgings
- Trim trail/Orienteering stations
- Proposed covered cycle storage
- Proposed formal/informal seating
- Potential location for tensile structure
- Proposed 2.4m high weldmesh fence with matching vehicular and pedestrian gates.
- Proposed 1.0m high pedestrian guardrail.
- Proposed 1.2m high post and wire fence within proposed hedge planting
- 3m high tarmac games area fence with matching vehicular and pedestrian gates.
- Existing boundary treatments to be retained and repaired where necessary.

REV.	DESCRIPTION.	DATE.	REV.	DESCRIPTION.	DATE.
P01	Preliminary Issue	14.09.09			
P02	Elevation of turbine added and site plan at 1:500 shown	10.12.09			

Barnsley Partnership For Learning

Design Risk Management Reference: CDM/

awp

PROJECT
Barnsley BSF - Carlton

DRAWING TITLE
Proposed Wind Turbine Locations

DRAWING No.	SCALE (A1)	DATE	DRAWN	CHKD
BP4L_CAR_AWP_DR_94_BW_LL_12 P02	As shown	14.09.09	DH	SLL

Anthony Walker and Partners Limited 10 Summerhill Terrace Newcastle upon Tyne NE4 6EB
Tel: 0191 233 0188 Fax: 0191 261 1527 Email: info@awpenvironment.co.uk www.awpenvironment.co.uk

This document is copyright and must not be used, amended or reproduced in any form without written consent from Anthony Walker & Partners