
Drawing No.	Rev No.
MRF001 -001	




INDICATIVE ONLY

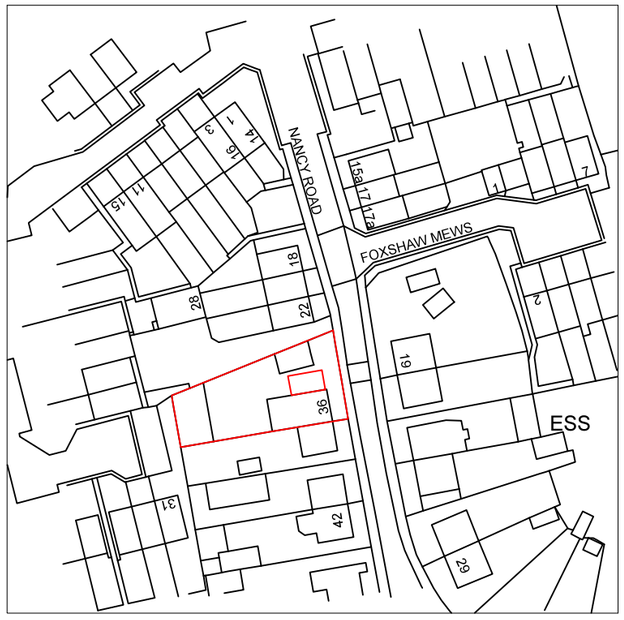

LOACATION PLAN
SCALE 1:1250 AT A3

SITE AREA 500m²

PROPOSED EXTENSION AREA 28m²

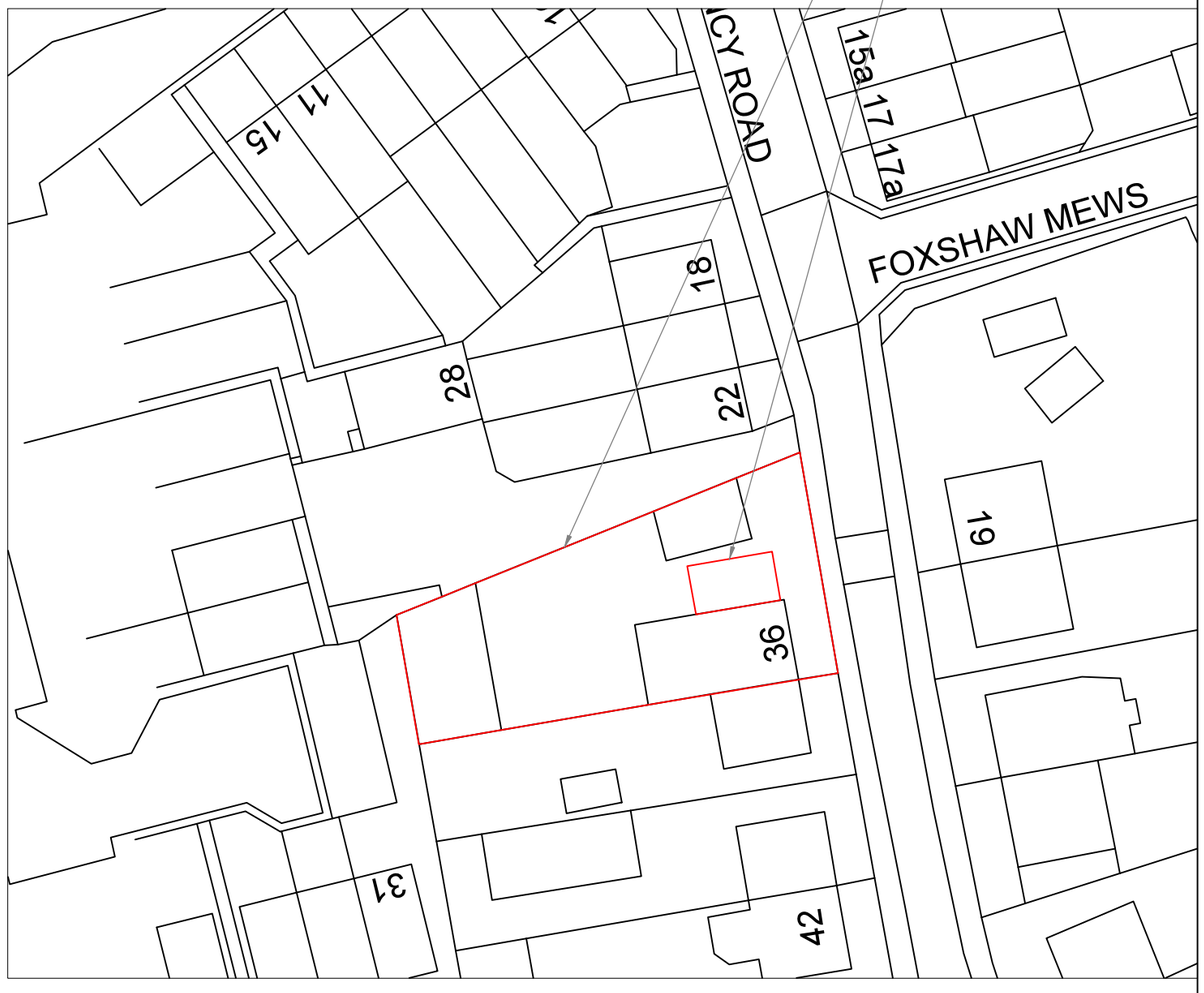

SITE PLAN
SCALE 1:500 AT A3

DO NOT SCALE: Contractor to check all dimensions and report any omissions or errors

NOTES

Rev	Description	By	Chk	App	Date

JRB DESIGNS Ltd
1 Saville Road
Cudworth
Barnsley
S72 8LT
Tel: 01226 383542
Fax: 01226 380078
Mob: 07970 541192
Email: john@jrbdesigns.co.uk

This drawing is copyright. © jrbdesigns Ltd.

Client
MR. R FLAVELL

Drawing Title
SITE PLANS

Address
36 NANCY ROAD
GRIMETHORPE
BARNSLEY
S72 7JU

Project Title:
PROPOSED TWO STOREY SIDE EXTENSION

Purpose of Issue:
PLANNING

Drawing Status
FIRST ISSUE

Scale at A3	Drawn By	Date	
AS SHOWN	JRB	06/08/2018	
Checked By	Date	Approved By	Date
	06/08/2018		06/08/2018
Project No.		Drawing No.	Revision
MRF001		001	-

APPROVAL [X] INFORMATION [ ] TENDER [ ] CONTRACT [ ] CONSTRUCTION [ ]