


REVISIONS

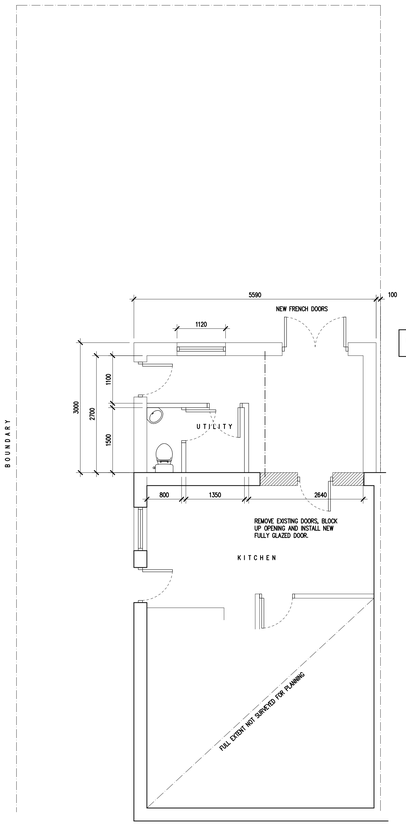


1 Existing Ground Floor Plan
Scale: 1:50

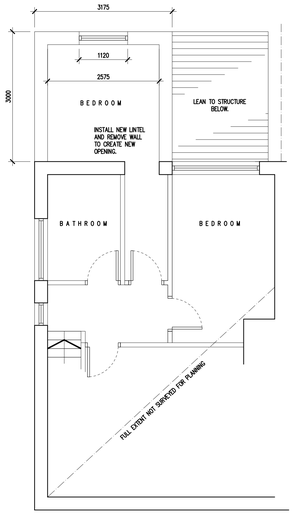

2 Existing First Floor Plan
Scale: 1:50

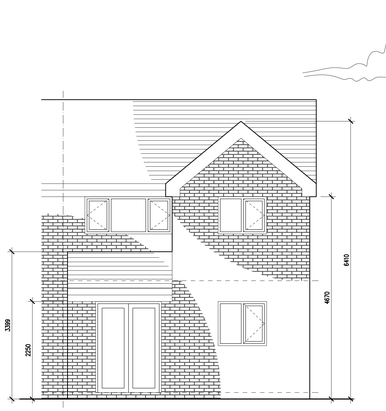

3 Existing Rear (North Facing) Elevation
Scale: 1:50

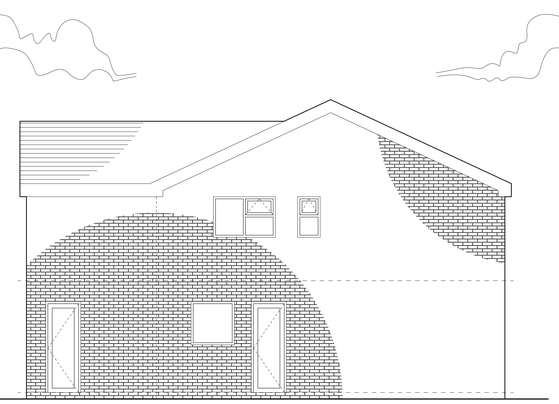

4 Existing Side (West Facing) Elevation
Scale: 1:50

TOTAL NEW AREA : 16m.sq


5 Proposed Ground Floor Plan
Scale: 1:50

TOTAL NEW AREA : 9.5m.sq

6 Proposed First Floor Plan
Scale: 1:50

7 Proposed Rear (North Facing) Elevation
Scale: 1:50

8 Proposed Side (West Facing) Elevation
Scale: 1:50

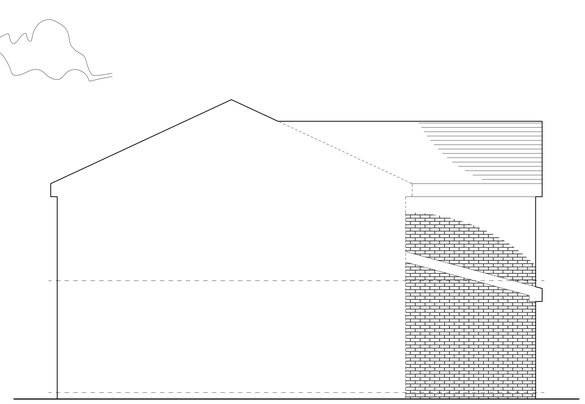

9 Proposed Side (East Facing) Elevation
Scale: 1:50

MATERIAL NOTES

Walls

Brickwork to match existing.

Roof

Tiles to match existing

Windows & Doors

uPVC to match existing

Contractor must verify all dimensions on site before commencing any work or shop drawings.

Only figured dimensions to be taken from this drawing. Do not scale off this drawing.

Drawing based on Ordnance Survey and/or existing record drawings – design and drawing content subject to Site Survey, Structural Survey, Site Investigations, Planning and Statutory Requirements and Approvals.

Project

Mr & Mrs Squires
23 Steadfield Road,
Hoyland, Barnsley
S74 0AJ

Drawing Title:

Proposed Rear Extension
Existing and Proposed GA's

Scale: 1:50 @ A0

Date: Jan 2015

Drawn:

Checked:

Drawing Number: 2015-01-01

Revision: -