




proposed side elevation A
scale 1:100 @A1

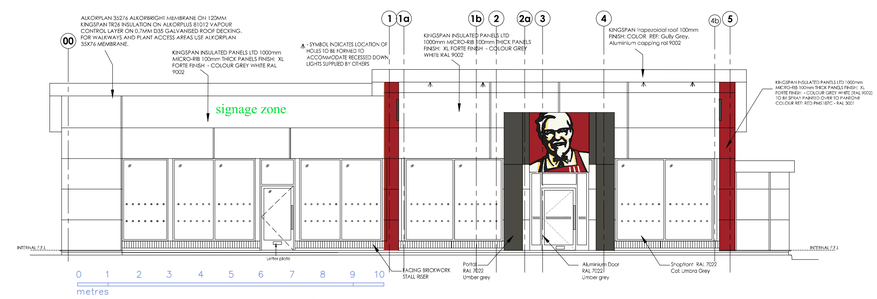


proposed front elevation B
scale 1:100 @A1

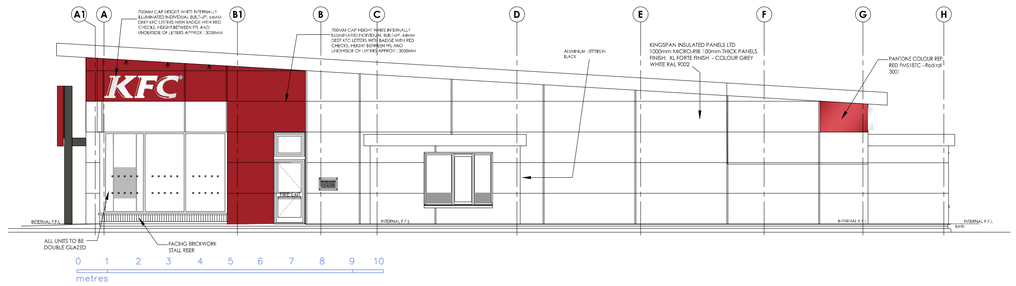


proposed side elevation C (DTW2)
scale 1:100 @A1

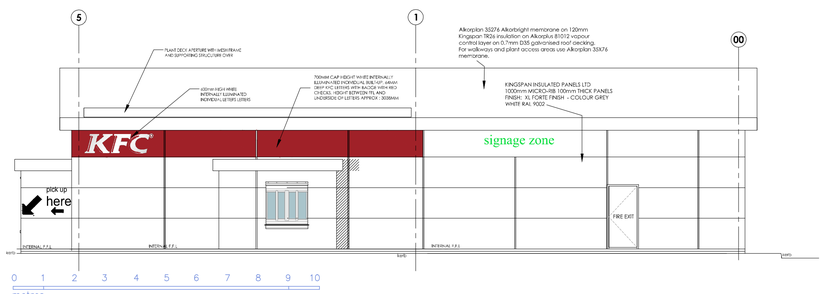

proposed rear elevation D (DTW1)
scale 1:100 @A1

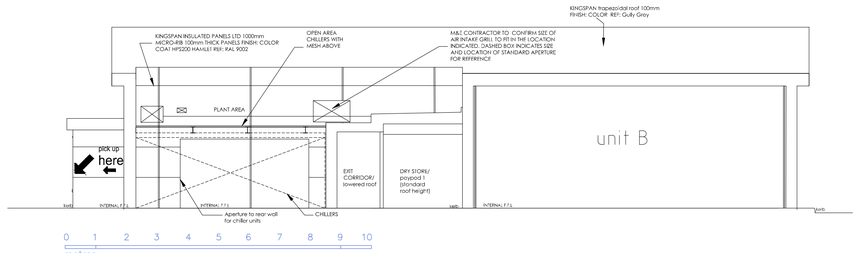

proposed section aa thru plant
scale 1:100 @A1

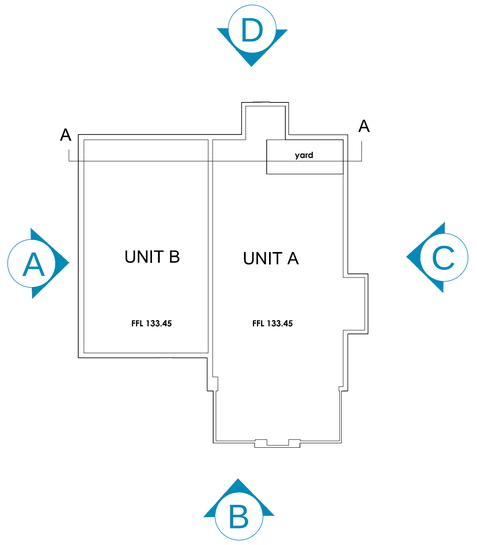

Elevation Key Plan
scale 1:250

EXTERNAL SIGNAGE SCHEDULE (n.t.s.)

sign no.	signage image (n.t.s.)	description
15.	front back	1200mm high (above FFL) x 760mm wide x 260mm deep directional ground signs to be positioned in location shown. Signage size 500x700mm. Frame finished in silver. Sign panel to be non illuminated with reflective vinyls to face. NON ILLUMINATED
16.	front back	
17.	CUSTOMER CAR PARK THIS CAR PARK IS NOT SUPERVISED WE CANNOT ACCEPT RESPONSIBILITY FOR LOSS OF PROPERTY OR DAMAGE TO VEHICLES LEFT IN THIS CAR PARK	**Disclaimer sign.** 600mm wide x 400mm high x 3mm thick aluminium panel, powder coated white with full colour digital print with protective laminate applied to face. Panel fixed to building in location shown.1125mm from FFL
	DRIVE THRU	

EXTERNAL SIGNAGE SCHEDULE (n.t.s.)

sign no.	signage image (n.t.s.)	description
1.	198 235	1950mm high x 1950mm wide x 198mm deep. 2550mm between building FFL and sign's underside. Internally illuminated Colonel logo flex box fixed to 4500mm high (above FFL) x 3600 mm wide entrance portal construction. Portal internal 150x150mm mild steel supports clad with face panels folder and formed from 3mm aluminium powder coated red RAL 7022 umber grey - flex box colonels logo extruded aluminium sign comp system finished red RAL 3001 illumination provided by LED. Flex face substrate is to be decorated with face applied 3M self adhesive vinyl's to match corporate colours. LUMINANCE LEVEL =225 CANDELA PER SQM
2.		OMITTED
3.	KFC	2no 700mm cap height white with red highlight channels, internally illuminated individual 5mm moulded acrylic **KFC letters** 125mm deep. Ref. white R&H 7328 Translucent Acrylic Ref. cardinal red highlights 3M 3630-53 Ref edge return grey RAL 7022 / PMS 418 .2No. @ 4100mm between building FFL and sign's underside Letters to be fixed back to building. Illumination by GE tetra mini max white LED's LUMINANCE LEVEL = 250 CANDELA PER SQM
4.	KFC	1no 600mm cap height white with red highlight channels, internally illuminated individual 5mm moulded acrylic **KFC letters** 100mm deep. Ref. white R&H 7328 Translucent Acrylic Ref. cardinal red highlights 3M 3630-53 Ref edge return grey RAL 7022 / PMS 418 @ 2110mm between building FFL and sign's underside Letters to be fixed back to building. Illumination by GE tetra mini max white LED's LUMINANCE LEVEL = 250 CANDELA PER SQM
5.	pick up here	900mm high x 1580 mm wide applied individual aluminnium graphic in black. 1125mm between building FFL and sign's underside.
6.	order here	900mm high x 1580 mm wide applied individual aluminnium graphic in black. 1125mm between building FFL and sign's underside.
7.		3000mm high x 2700 mm wide applied Colonel logo vinyl graphic deep red to match purple red colour RAL 3004 on red pantone colour ref: PMS187C (RAL 3001). 0mm between building FFL and sign's underside.
8.	WELCOME TO KFC MAX HEIGHT 2.9m AT DRIVE THRU ONLY	3400mm high (above pavement FFL) x 4000mm wide goal post height restriction to drive thru entrance (2500mm clear height), non-illuminated mid steel height restrictor frame all to be finished silver with red sign and white text detail. Red chains and hooks and red and white striped cross bar.
9.	DISABLED PARKING	4no. 1200mm high (above pavement FFL), 400mm wide x 300mm high disabled parking sign manufactured from 3mm aluminium being primed & powder coated silver RAL 9006 having digitally printed vinyl with protective laminate applied to face. Sign affixed Ø76mm C.H.S. aluminium primed post, powder coated grey RAL 9006.
10.	NO PARKING PICK UP ANDRES ONLY	2no. 1500mm high (above pavement FFL), Ø450mm **order bay sign** manufactured from 3mm aluminium being primed and powder coated silver RAL 9006 having digitally printed vinyl with protective laminate applied to face. Sign affixed Ø76mm C.H.S. aluminium primed post, powder coated grey RAL 9006.
11.		1no. 2303mm high (above pavement FFL) x 833mm wide x 275mm deep, 1 door, 2 panel **order menu unit**, aluminium supporting post and door frames finished in silver RAL 9006. Main aluminium signcase finishes in silver RAL 7031. LED internally illuminated . Frames to be glazed on 6mm clear acrylic panel backed up with 3mm opal 050 perspex panel with poster between. Luminance level = 250 Candela per sqm
12.		2323mm high (above pavement FFL) x 2545mm wide x 275mm deep, 4 door, 8 panel **main order menu unit**, aluminium supporting post and door frames finished in silver RAL 9006. Main aluminium signcase finishes in silver RAL 7031. Illumination via LED. Frames to be glazed in 6mm clear acrylic panel backed up with 3mm opal 050 perspex panel with poster between. Luminance level = 250 Candela per sqm
13.	front back	
14.	front BLANK PANEL back	1200mm high (above FFL) x 760mm wide x 260mm deep directional ground signs to be positioned in location shown. Signage size 500x700mm. Frame finished in silver. Sign panel to be non illuminated with reflective vinyls to face. NON ILLUMINATED

0 1000 2000 3000 4000 5000mm
SCALE 1:100

Rev	Date	Description	Rev By	Chk'd By
E	08-01-16	General update to coincide with Tender drawings	ARN	JMR
D	18-11-15	External signage schedule added	TK	JMR
C	12-11-15	Unit B doors and windows altered	TK	JMR
B	04-11-15	Annotations amended	TK	JAI
A	21-10-15	Elevations up in line with latest GA - SK 10 1 rev E (Reduced GIA - external chillers)	TK	JAI

Project Title	PROPOSED DRIVE THRU UNIT GATEWAY 36, Dearne Valley Parkway Barnsley
Client	Harworth Estates
Status	PLANNING - RESERVED MATTERS
Scale	1:100
Drawing Size	A1
Drawn By	NBB
Checked By	JMR
Date	09/15
Drawing Title	PROPOSED ELEVATIONS & SECTION
Job-Dwg No	11462C-104
Rev	E

THE HARRIS PARTNERSHIP WAKEFIELD
2 St. Johns North, Wakefield, WF1 3QA
t. 01924 291 800 f. 01924 290 072
THE HARRIS PARTNERSHIP MANCHESTER
2nd Floor, Carvers Warehouse,
77 Dale Street, Manchester, M1 2HG
t. 0161 238 8555 f. 0161 244 5809
THE HARRIS PARTNERSHIP MILTON KEYNES
The Old Rectory, 79 High Street
Newport Pagnell, MK16 8AB
t. 01908 211 577 f. 01908 211 722
THE HARRIS PARTNERSHIP READING
101 London Road, Reading, RG1 5BY
t. 0118 950 7700 f. 0118 956 8642
THE HARRIS PARTNERSHIP
ARCHITECTS
www.harrispartnership.com

This drawing is copyright and may not be reproduced in whole or part without written authority. Do not scale off this drawing.

CAD file reference J:\11001-12000\11462C\17.0 Drawings and Issue Sheets\100 Series - Planning