

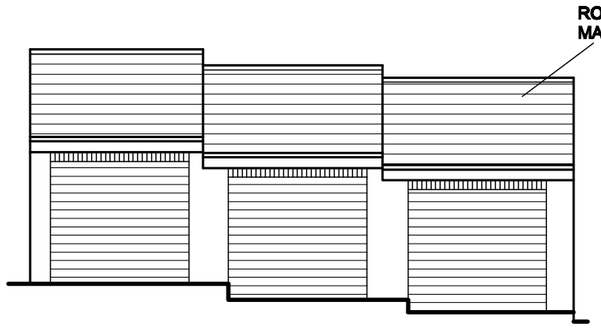



NORTH ELEVATION

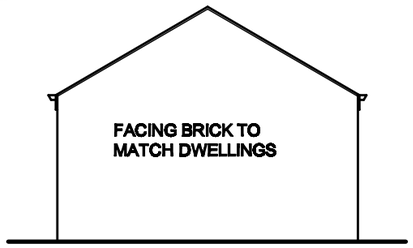


EAST ELEVATION

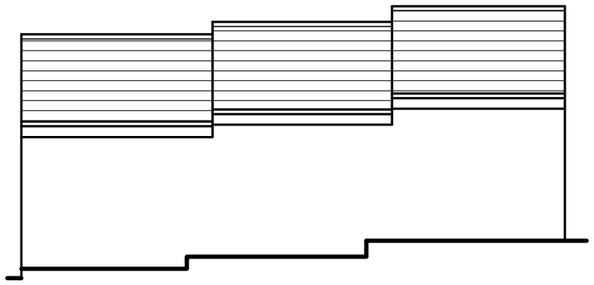


SOUTH ELEVATION

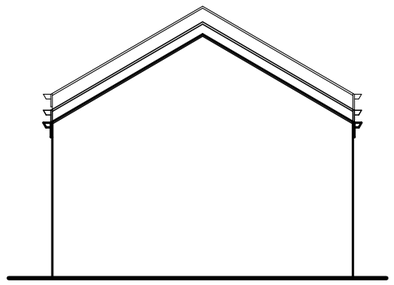

WEST ELEVATION

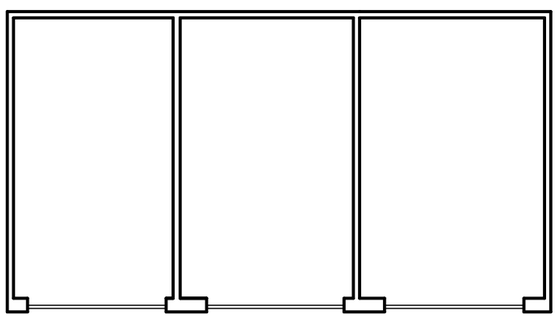

GARAGE PLAN

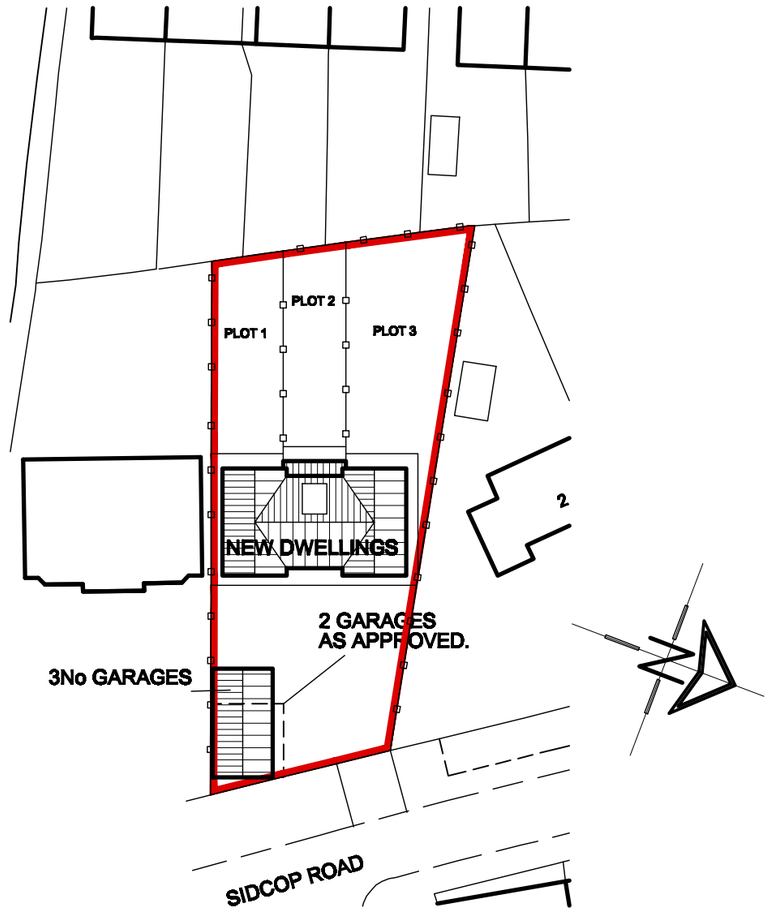

SITE PLAN
SCALE 1:500

White Agus Partnership
PROVIDENCE VILLA,
42 SACKVILLE STREET,
BARNSLEY.
S70 2DB
Phone: 01226 208482
Fax: 01226 283030
Email: info@whiteaguspartnership.co.uk
Web: www.whiteaguspartnership.co.uk
SURVEYORS AND BUILDING DESIGN CONSULTANTS

Project.	Client.		
RESIDENTIAL DEVELOPMENT SIDCOP ROAD CUDWORTH	MR M BROOKE		
Drawing Title.	Date.	Scale.	
GARAGES	SEPT 2011	1:100 @ A3	
	Ref. 09–092	Dwg. No. 06	Rev.