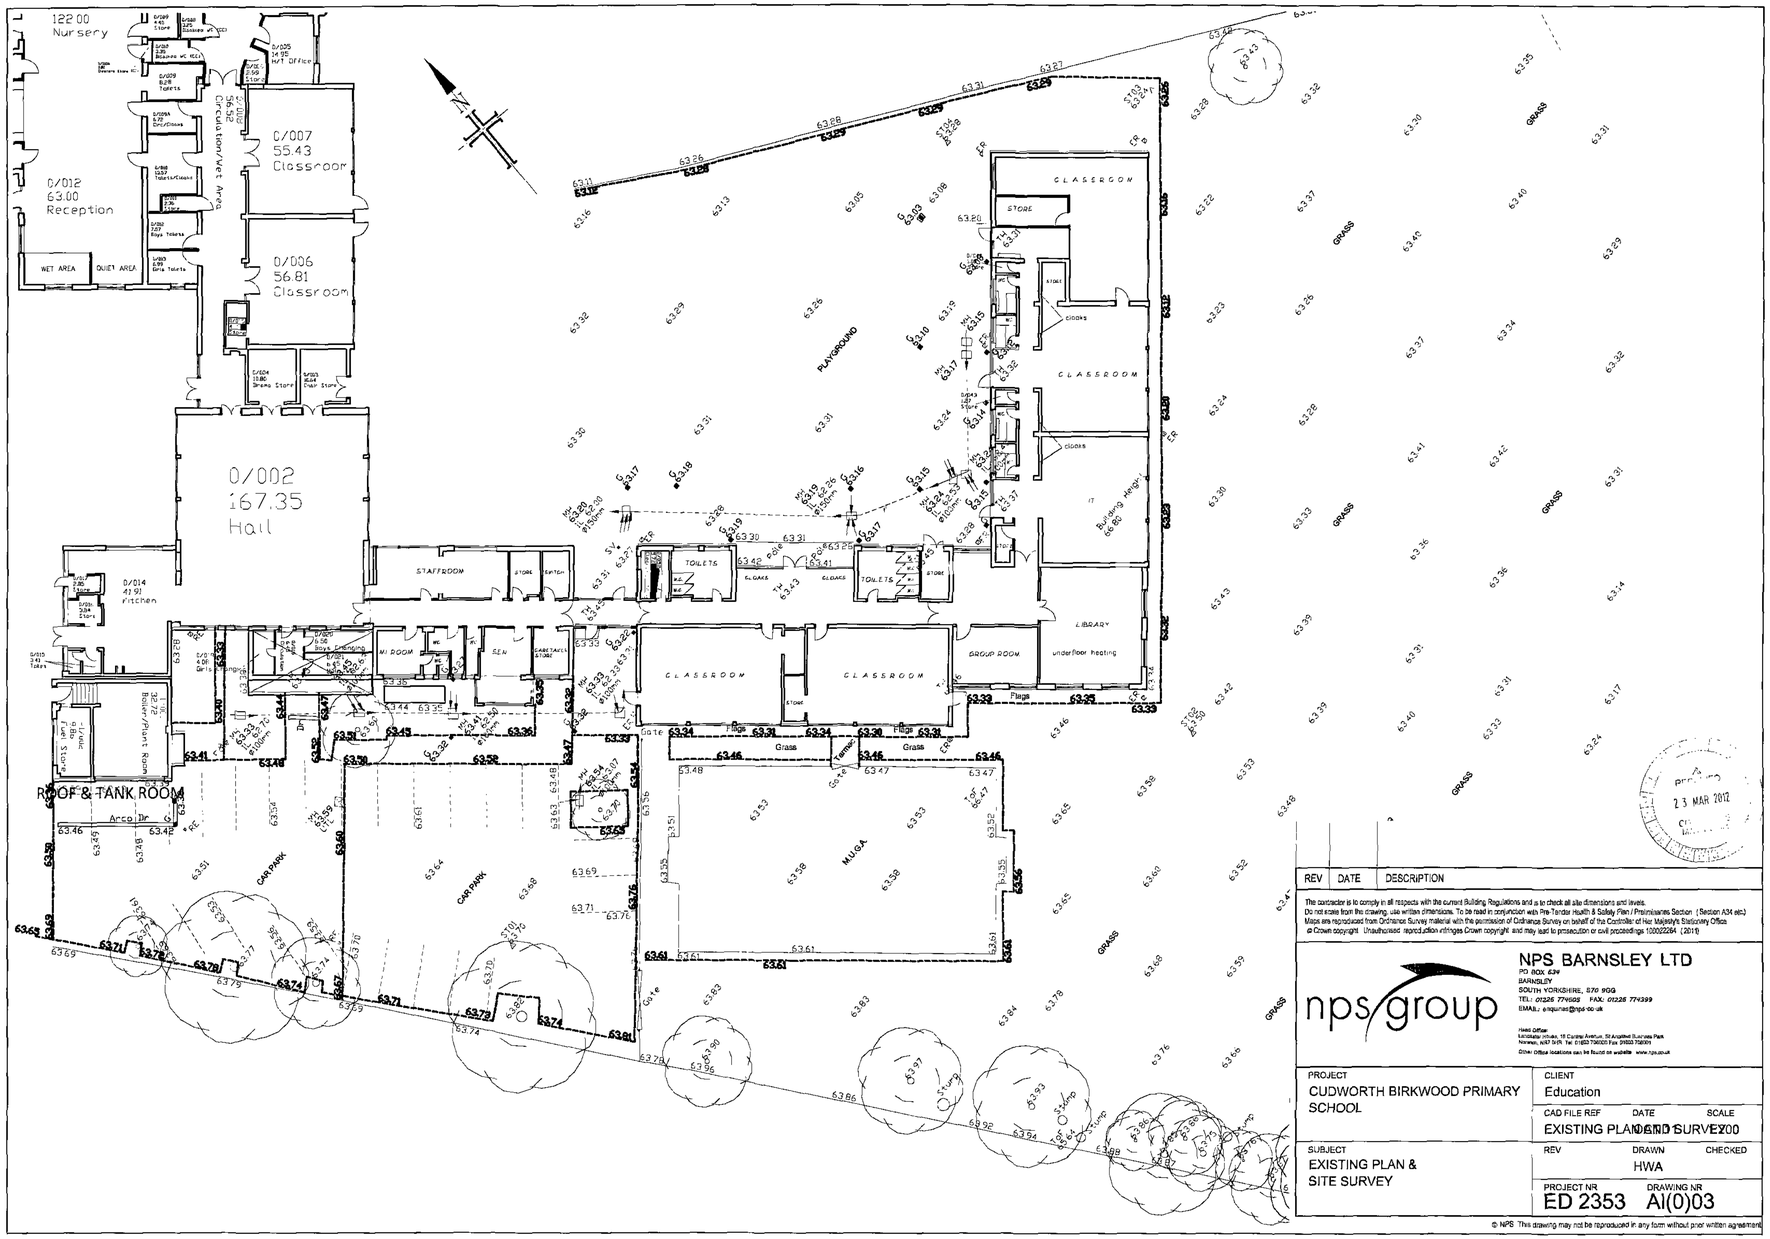


23 MAR 2012

REV	DATE	DESCRIPTION

The contractor is to comply in all respects with the current Building Regulations and is to check all site dimensions and levels.
Do not scale from the drawing, use written dimensions. To be read in conjunction with Pre-Tender Health & Safety Plan / Preliminaries Section (Section A34 etc.)
Maps are reproduced from Ordnance Survey material with the permission of Ordnance Survey on behalf of the Controller of Her Majesty's Stationery Office © Crown copyright. Unauthorised reproduction infringes Crown copyright and may lead to prosecution or civil proceedings 100022264 (2011)

nps group

NPS BARNSLEY LTD
PO BOX 634
BARNSLEY
SOUTH YORKSHIRE, S70 9GG
TEL: 01226 774505 FAX: 01226 774399
EMAIL: enquiries@nps.co.uk

Head Office:
Mitchelson House, 19 Cursley Avenue, St Angeline Business Park
Norwich, NR7 9HR Tel: 01603 706000 Fax: 01603 706099
Other Office locations can be found on website www.nps.co.uk


PROJECT	CLIENT
CUDWORTH BIRKWOOD PRIMARY SCHOOL	Education

CAD FILE REF	DATE	SCALE
EXISTING PLAN AND SURVEY		1:200

SUBJECT	REV	DRAWN	CHECKED
EXISTING PLAN & SITE SURVEY		HWA	

PROJECT NR	DRAWING NR
ED 2353	AI(0)03

© NPS This drawing may not be reproduced in any form without prior written agreement

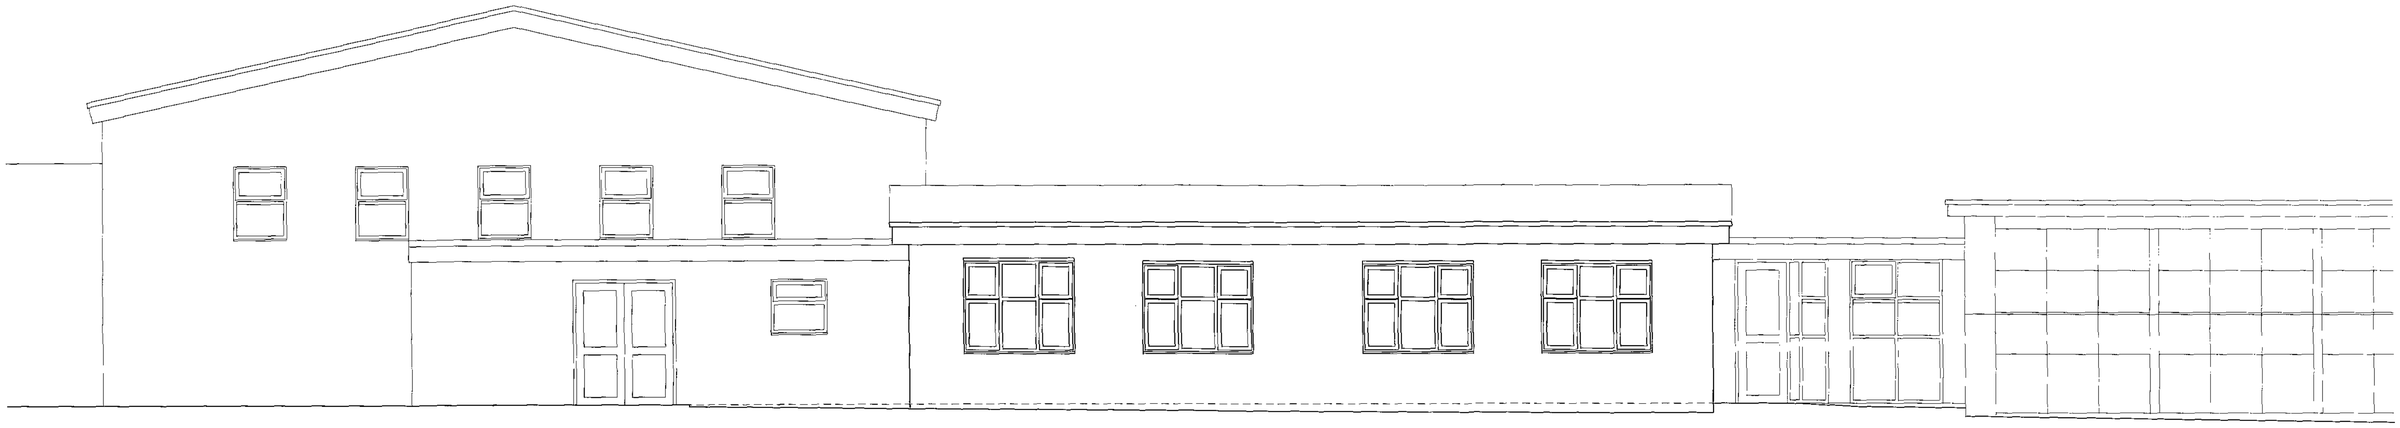

PROPOSED ELEVATION

CIRCULATION CORRIDORS
New walls to be plastered and skimmed, existing walls to be skimmed, with Diamond Matt emulsion finish.
Supply and lay new levelling screed, and lay new Desso 'Reclaim' carpet tile floor covering.
New ceilings to be Armstrong World Industries Ltd. 'Dune Max' suspended ceiling system.
Redecorate all new and existing timberwork with gloss paint.

CIRCULATION CORRIDORS
Walls redecorated with Diamond Matt emulsion finish.
Supply and lay new levelling screed, and lay new Desso 'Protect' barrier matting floor covering.
Redecorate all existing timberwork with gloss paint.

STAFFROOM
New walls to be plastered and skimmed, with Diamond Matt emulsion finish.
Supply and lay new levelling screed, and lay new Desso 'Reclaim' carpet tile floor covering to main area, Polyflor 'Polysafe Standard' vinyl to kitchen area.
New ceilings to be Armstrong World Industries Ltd. 'Dune Max' suspended ceiling system.
Redecorate all new timberwork with gloss paint.
For details of kitchen unit layout see drawing no. AL(0)19.

MI ROOM
New walls to be plastered and skimmed, with Diamond Matt emulsion finish.
Supply and lay new levelling screed, and lay new Polyflor 'Polysafe Standard' vinyl.
New ceilings to be Armstrong World Industries Ltd. 'Dune Max' suspended ceiling system.
Redecorate all new timberwork with gloss paint.

SEN ROOM
New walls to be plastered and skimmed, with Diamond Matt emulsion finish.
Supply and lay new levelling screed, and lay new Desso 'Reclaim' carpet tile floor covering.
New ceilings to be Armstrong World Industries Ltd. 'Dune Max' suspended ceiling system.
Redecorate all new timberwork with gloss paint.

STORE
New walls to be plastered and skimmed, existing walls to be skimmed, with Diamond Matt emulsion finish.
Supply and lay new levelling screed, and lay new Polyflor 'Polysafe Standard' vinyl floor covering with coved skirtings.
New ceiling to be plasterboard and skim, and redecorated.
Redecorate all new timberwork with gloss paint.

DISABLED TOILET
New walls to be plastered and skimmed, existing walls to be skimmed, with Diamond Matt emulsion finish.
Supply and lay new levelling screed, and lay new Polyflor 'Polysafe Standard' vinyl floor covering with coved skirtings.
New ceiling to be plasterboard and skim, and redecorated.
Redecorate all new timberwork with gloss paint.
Doc M Contour 21 Standard Pack RH from Armitage Shanks.

NEW STAFF TOILETS
New walls to be new plaster and skim and Portaflex finish. Existing walls to be skimmed and Portaflex finish.
Floor finishes to be removed. Supply and lay new levelling screed, and lay new Polyflor Polysafe Standard vinyl floor covering with coved skirtings.
New ceilings to be plasterboard and skim. Existing areas remove existing plasterboard ceilings and replace with new plasterboard and skim, and redecorate.
Redecorate all existing timberwork with gloss paint.


Wall panels by Cubicle Centre LTD
Unit 33, Calderdale Business Park, Ravensthorpe, West Yorkshire WF13 3JL
Wall panels to integrated plumbing systems full height and to match cubicle

Toilets to be white BTW toilet pan 360w x 400h x 540 deep with matching seat and lid.
Dual flush concealed toilet system as supplied by Cubicle Centre LTD.


Wall mounted wash hand basins

2 soap dispensers per Toilet.
Elite Modular Soap dispenser
Elite Twin Roll Toilet Tissue System provide for toilets
1000 x 500 bevelled edge mirror glass provided for both toilets.
New electric hand dryers in each Toilet by Elect Eng.

ABOVE GROUND DRAINAGE
100mm waste pipe to WC fittings
75mm deep traps to wash basins
32mm waste pipes to washbasin
50mm waste pipes to wash basins runs
Air admittance boxing to be insulated and ventilated

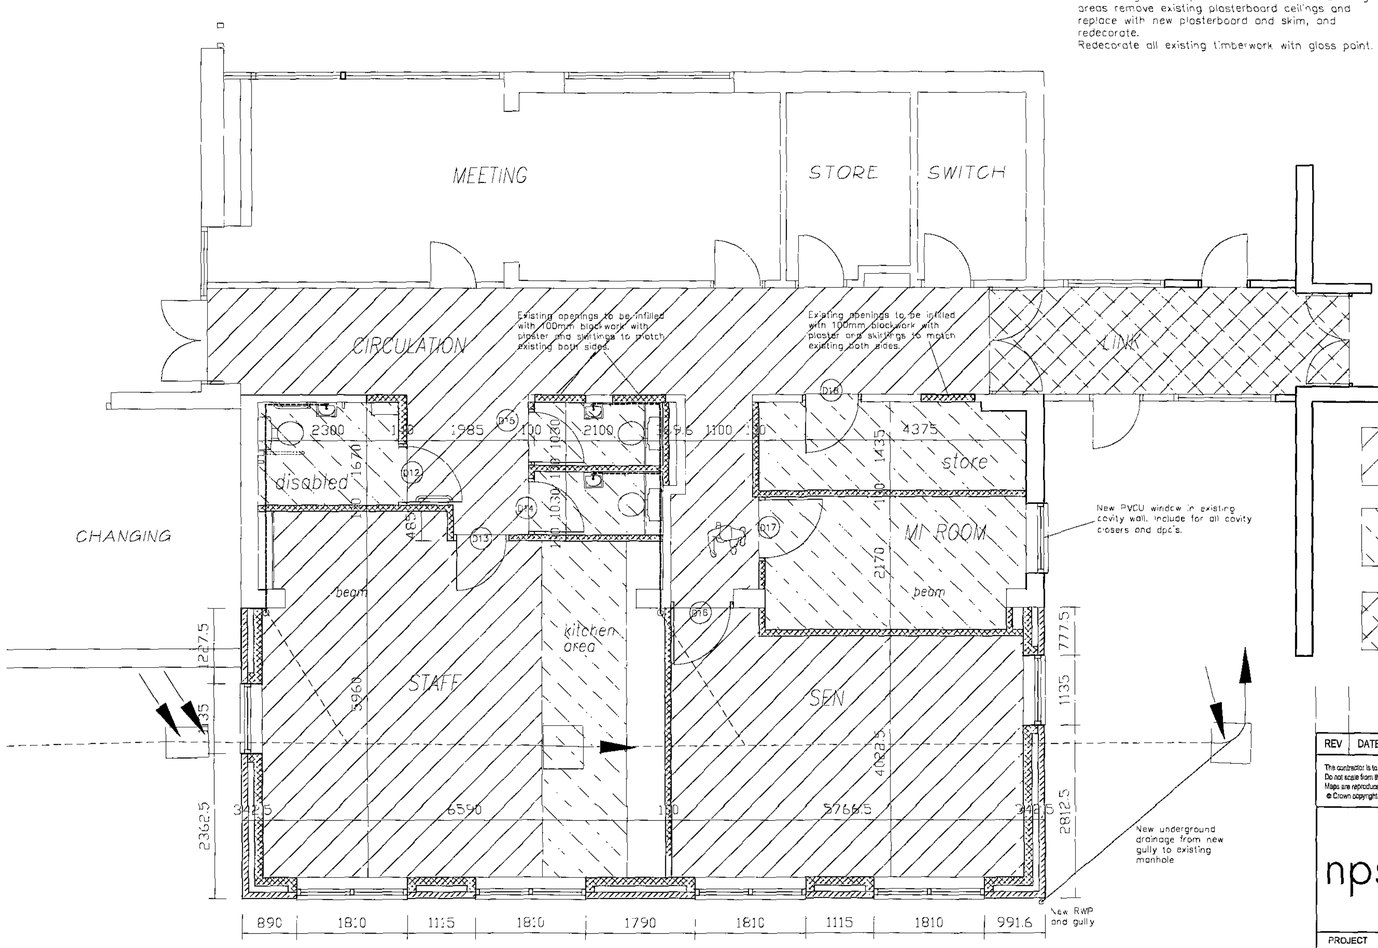

PLAN AS PROPOSED

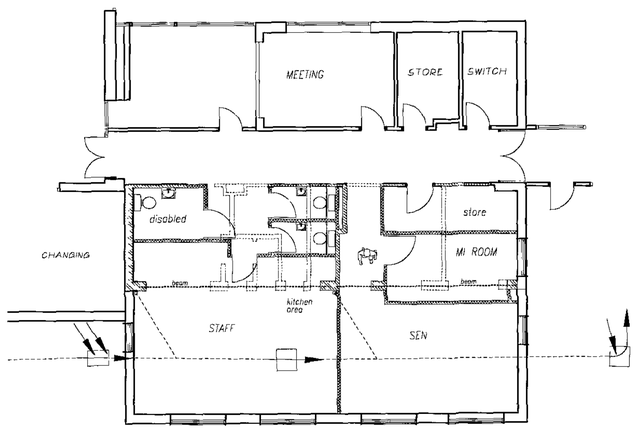

PLAN SHOWING DEMOLITIONS – Scale 1:100

Walls to be demolished
Existing walls to remain
New blockwork

CARPET
VINYL
BARRIER MATTING

RECEIVED
23 MAR 2012

REV	DATE	DESCRIPTION

This contractor is to comply in all respects with the current Building Regulations and is to check all site dimensions and levels.
Do not scale from the drawing, use written dimensions. To be read in conjunction with Pre-Tender Health & Safety Plan / Preliminaries Section. (Section A34 etc)
Maps are reproduced from Ordnance Survey material with the permission of Ordnance Survey on behalf of the Controller of Her Majesty's Stationery Office © Crown copyright. Unauthorised reproduction infringes Crown copyright and may lead to prosecution or civil proceedings 100022594. (2011)


nps group

NPS BARNSLEY LTD
PO BOX 634
BARNSLEY
SOUTH YORKSHIRE, S70 9GG
TEL: 01226 777606 FAX: 01226 777699
EMAIL: enquiries@nps.co.uk


Head Office
Leconfield House, 33 Cambridge Park Rd, St Andrews Business Park, Norwich, NR7 0HR Tel: 01603 700500 Fax: 01603 700501
Other Office locations can be found on website: www.nps.co.uk

PROJECT: CUDWORTH BIRKWOOD PRIMARY SCHOOL EXTENSIONS & ALTERATIONS	CLIENT: Education	
	CAD FILE REF	DATE: Feb 2012 / SCALE: 1:50
SUBJECT: STAFFROOM EXTENSION PROPOSED PLAN & ELEVATIONS	REV	DRAWN: AB / CHECKED
	PROJECT NR: ED 2353	DRAWING NR: AL(0)13

© NPS. This drawing may not be reproduced in any form without prior written agreement.

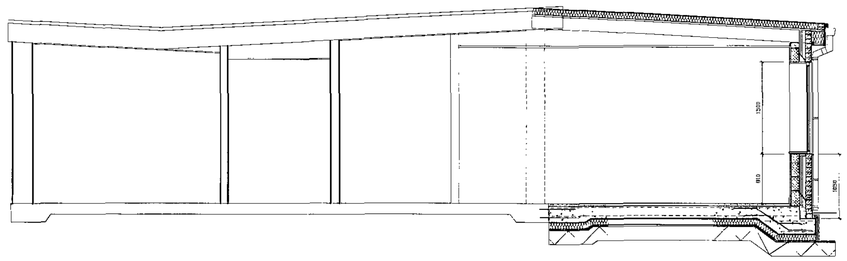

SECTION THROUGH FULL WIDTH OF STAFF BLOCK. Scale 1:50

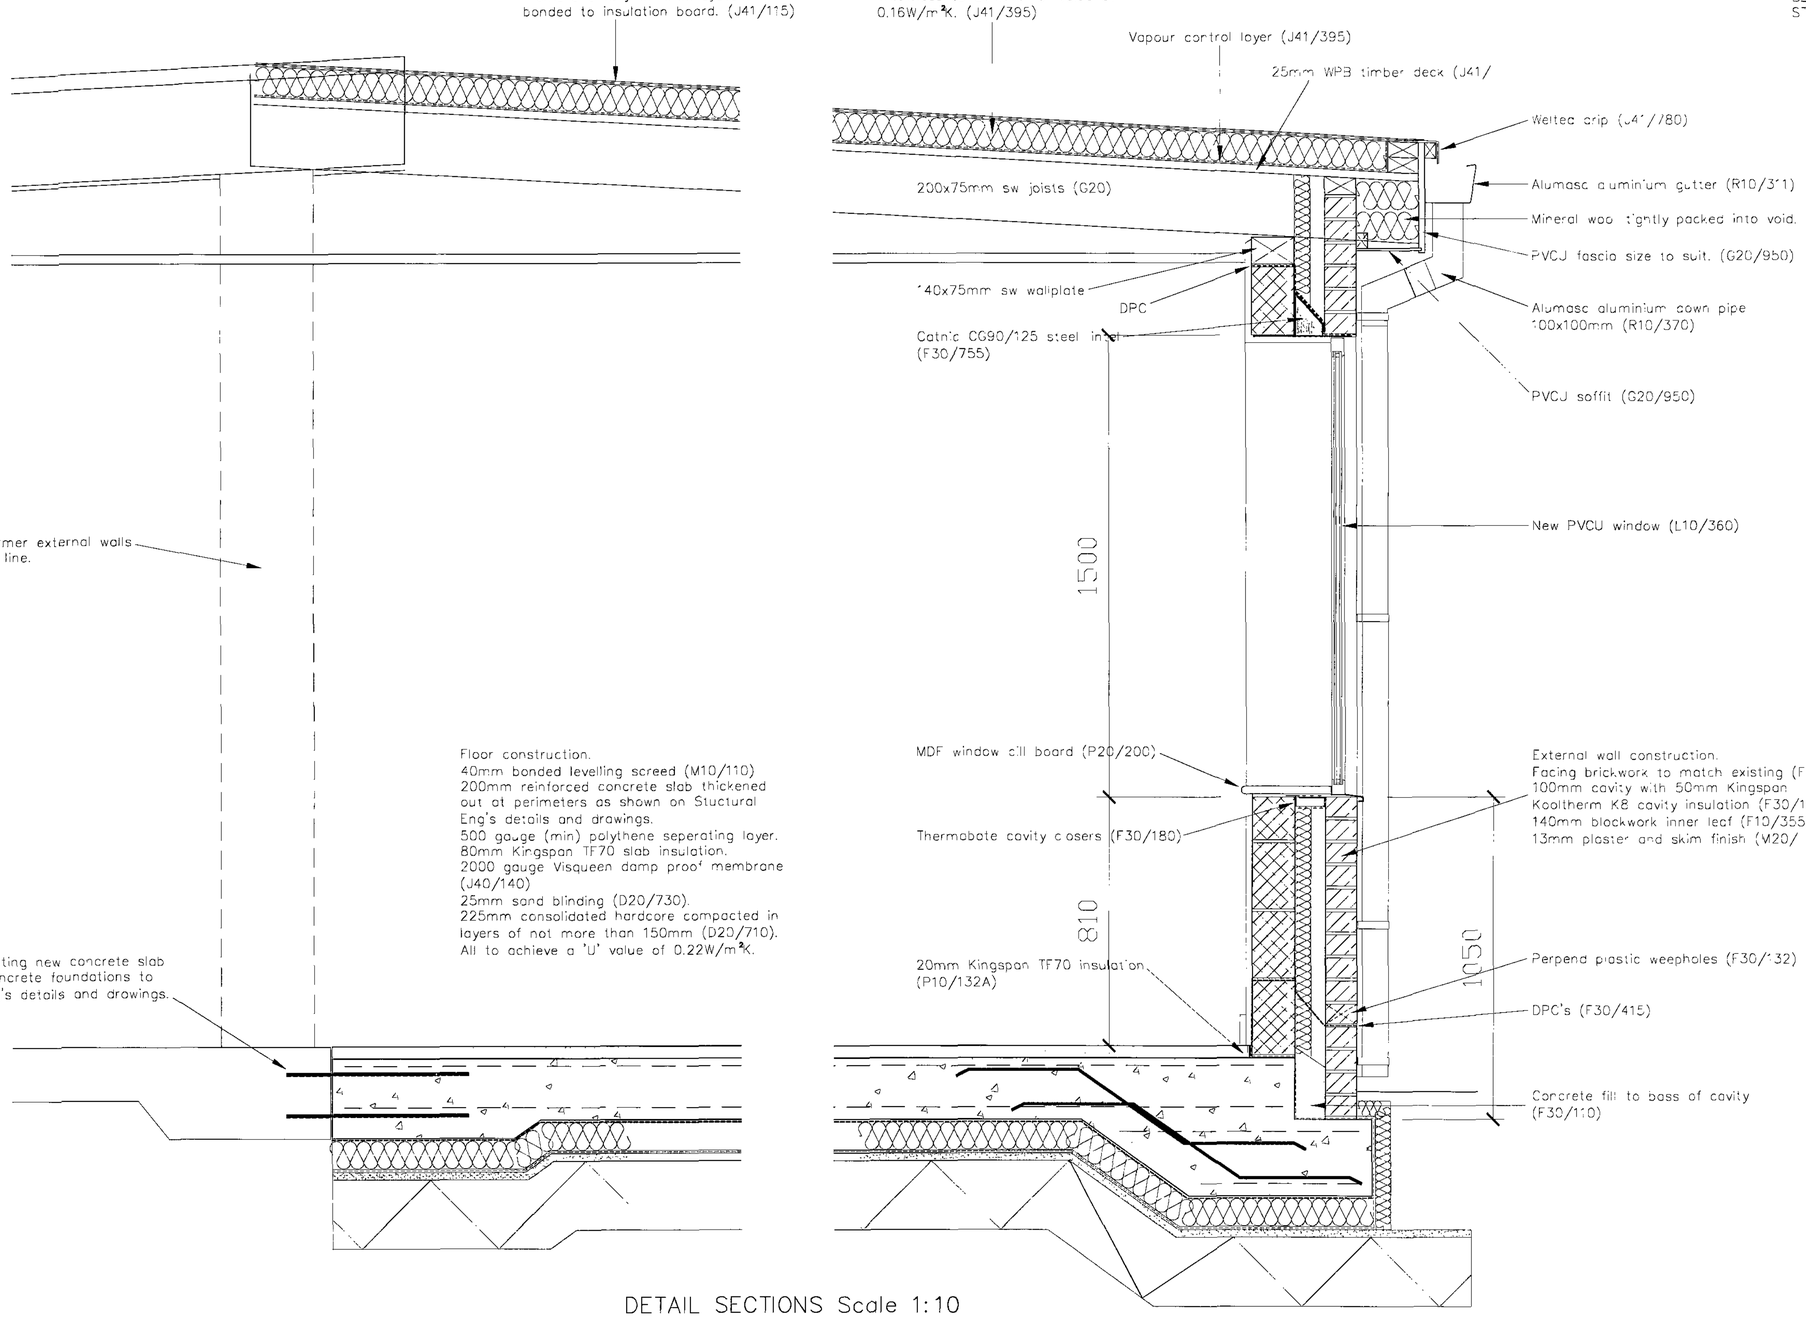

DETAIL SECTIONS Scale 1:10

23 MAR 2012

REV	DATE	DESCRIPTION

The contractor is to comply in all respects with the current Building Regulations and is to check all site dimensions and levels.
Do not scale from this drawing, use written dimensions. To be read in conjunction with Pre-Tender Health & Safety Plan / Preliminaries Section (Section A34 etc)
Maps are reproduced from Ordnance Survey material with the permission of Ordnance Survey on behalf of the Controller of Her Majesty's Stationery Office.
© Crown copyright. Unauthorised reproduction infringes Crown copyright and may lead to prosecution or civil proceedings 100022264 (2011)


nps group

NPS BARNSLEY LTD
PO BOX 624
BARNSLEY
SOUTH YORKSHIRE, S70 9GG
TEL: 01226 779605 FAX: 01226 779399
EMAIL: enquiries@nps-co.uk


Head Office:
Lancaster House, 16 Central Avenue, St Andrews Business Park
Norwich, NR7 0HR Tel: 01603 705200 Fax: 01603 706001
Other Office locations can be found on website www.nps.co.uk

PROJECT: CUDWORTH BIRKWOOD PRIMARY SCHOOL EXTENSIONS & ALTERATIONS	CLIENT: Education
CAD FILE REF	DATE: Feb 2012 — SCALE: 1:10
SUBJECT: STAFFROOM EXTENSION DETAIL SECTIONS	REV — DRAWN: AB — CHECKED
PROJECT NR: ED2353	DRAWING NR: AL(0)14

© NPS This drawing may not be reproduced in any form without prior written agreement

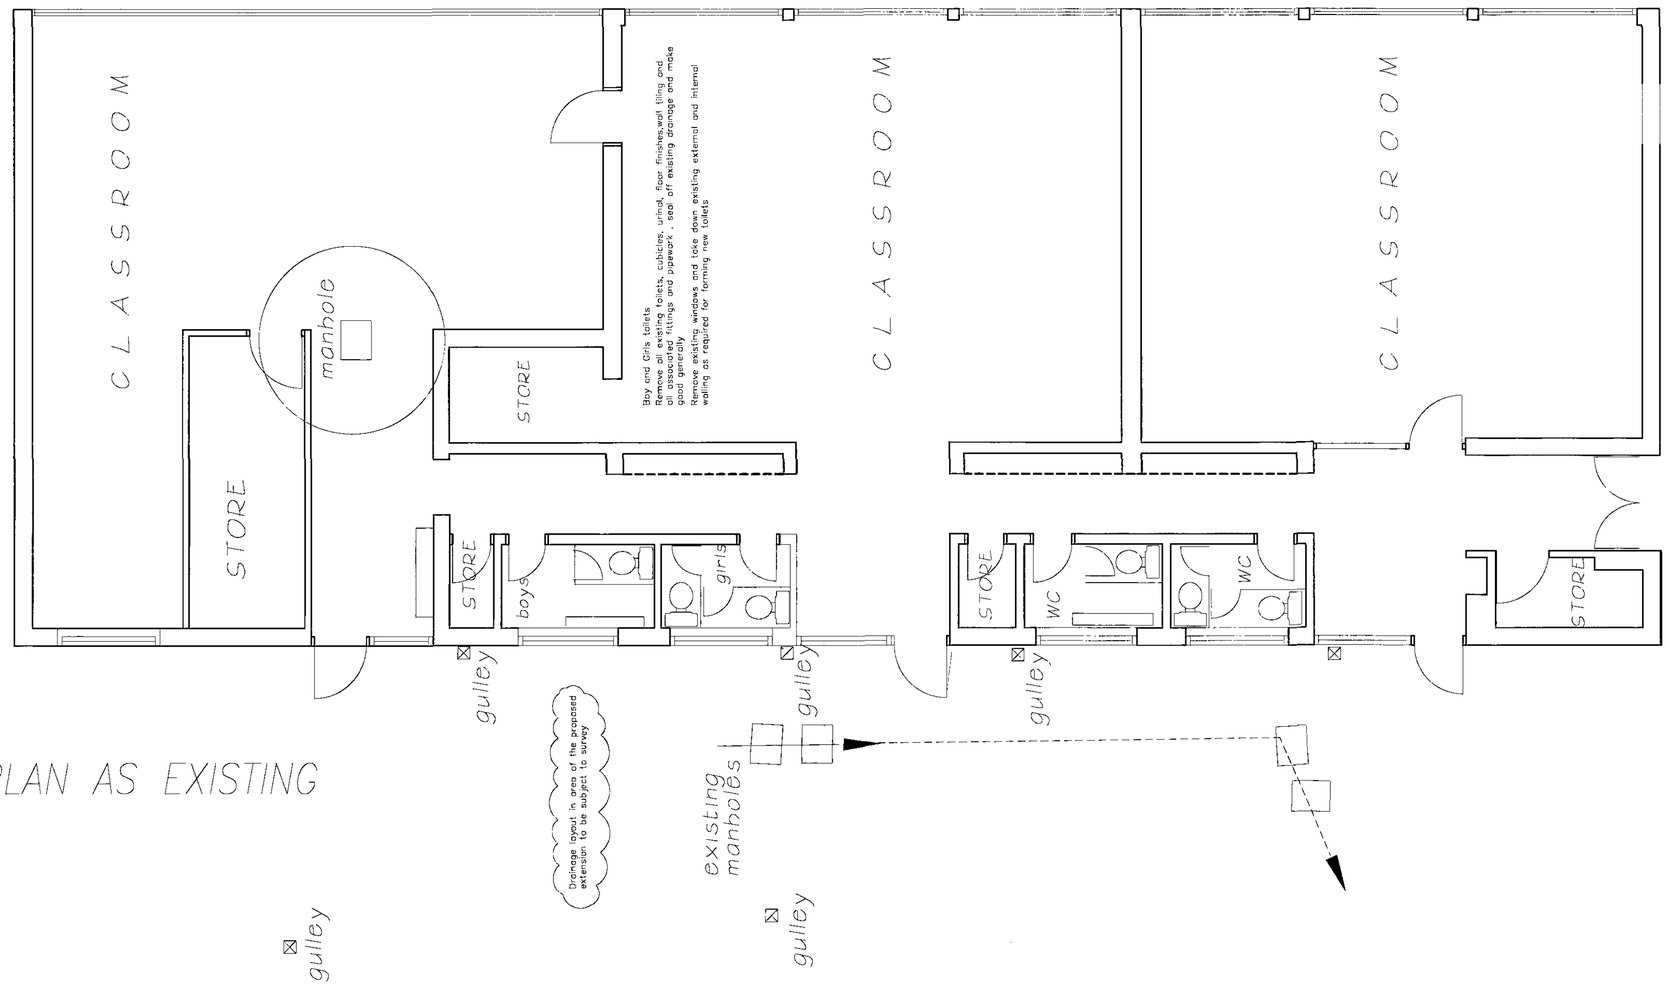

PLAN AS EXISTING

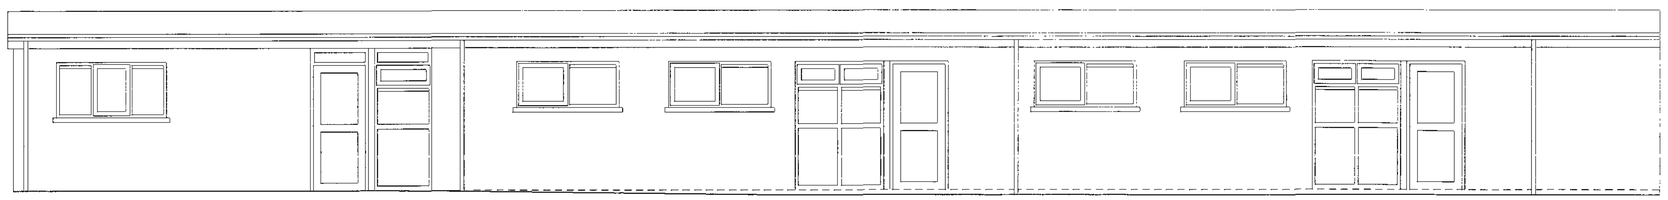

EXISTING ELEVATION

RECEIVED
23 MAR 2012

REV	DATE	DESCRIPTION

The contractor is to comply in all respects with the current Building Regulations and is to check all site dimensions and levels.
Do not scale from this drawing, use written dimensions. To be read in conjunction with Pre-Tender Health & Safety Plan / Preliminaries Section (Section A34 etc.)
Maps are reproduced from Ordnance Survey material with the permission of Ordnance Survey on behalf of the Controller of Her Majesty's Stationary Office.
© Crown copyright Unauthorised reproduction infringes Crown copyright and may lead to prosecution or civil proceedings 100022264 (2011)


nps group

NPS BARNSLEY LTD
PO BOX 639
BARNSLEY
SOUTH YORKSHIRE, S70 9QG
TEL: 01226 771603 FAX: 01226 774399
EMAIL: enquiries@nps.co.uk

Head Office
Lancaster House, 18 Centre Avenue, St Andrews Business Park
Norwich, NR7 0HR Tel: 01603 705200 Fax: 01603 706001
Other Office locations can be found on website : www.nps.co.uk

PROJECT CUDWORTH BIRKWOOD PRIMARY SCHOOL EXTENSIONS & ALTERATIONS	CLIENT Education
	CAD FILE REF / DATE / SCALE March 2012 1:50
SUBJECT TOILET EXTENSION EXISTING PLAN & ELEVATION	REV / DRAWN / CHECKED AB
	PROJECT NR / DRAWING NR ED 2353 AL(0)15


© NPS This drawing may not be reproduced in any form without prior written agreement

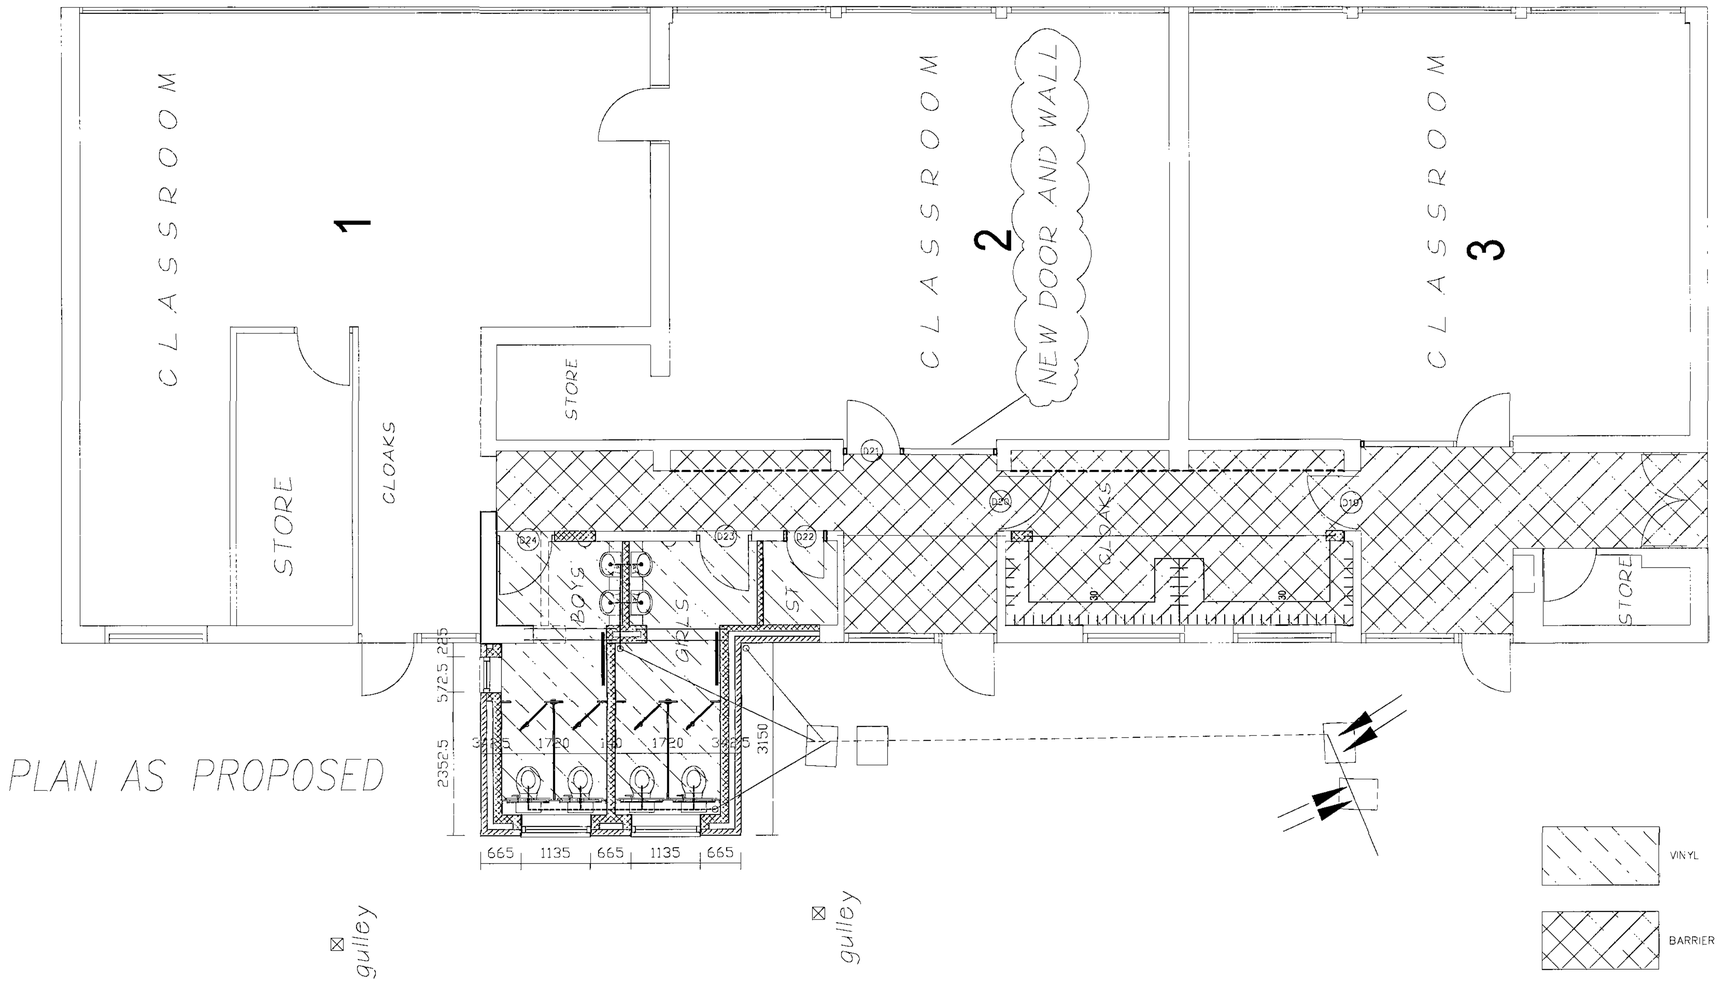

PLAN AS PROPOSED

VINYL

BARRIER MATTING

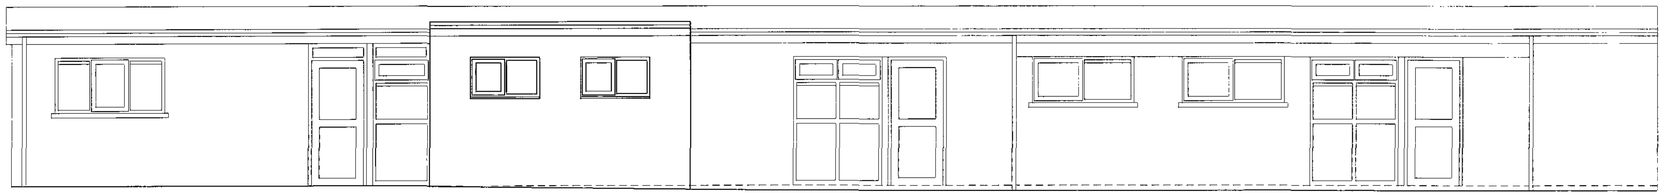

PROPOSED ELEVATION

Toilet cubicles by Cubicle Centre LTD
Unit 33, Calderdale Business Park, Ravensthorpe, West Yorkshire WF13 3JL.
Cubicles for the girls toilets are to be from Brecon range for pre-school and junior washrooms.
Cubicles for the boys toilets are to be from the Cairngorn range to match the Brecon and to have solid grade laminate partitions and wall panels.
Overall cubicle height 1955.
Partition width as shown or to suit room dimensions
Colours to be decided from standard range
Wall panels to integrated plumbing systems full height and to match cubicle.
Doors to be square style 1500mm in height
Doors to be square style same height as cubicle

Toilets to be white BTW toilet pan 360w x 400h x 540 deep with matching seat and lid.
Dual flush concealed toilet system as supplied by Cubicle Centre LTD.

Vanity units in girls and boys toilets
Semi recessed vanity units by Cubicle Centre Ltd.
Vanity top 20mm thick high pressure laminate finish.
Under panel to be 18mm melamine faced chipboard with 2.0mm pvc edging.
500 x 410 semi recessed basin with 1 tap hole
Taps Avon 21 basin push button mixer tap chrome plated ref BB2263AA
Basin height 700mm above floor level
2 courses of 150 x 150 white tiles to back of vanity units.

2 soap dispensers per Toilet.
Elite Modular Soap dispenser
Elite Twin Roll Toilet Tissue System provide for toilets
1000 x 500 bevelled edge mirror gloss provided to boys and girls toilets.
New electric hand dryers in each Toilet by Elect Eng

ABOVE GROUND DRAINAGE
100mm waste pipe to WC fittings
75mm deep traps to wash basins
32mm waste pipes to washbasin
50mm waste pipes to wash basins runs
Air admittance boxing to be insulated and ventilated

NEW BOYS & GIRLS TOILETS AND STORE
New walls to be new plaster and skim and Portaflek finish. Existing walls to be skimmed and Portaflek finish.
Floor finishes to be removed. Supply and lay new levelling screed, and lay new Polyflor Polysafe Standard vinyl floor covering with coved skirtings.
New ceilings to be plasterboard and skim. Existing areas remove existing plasterboard ceilings and replace with new plasterboard and skim, andredecorate.
Redecorate all existing timberwork with gloss paint.

CLOAKS
Existing walls to be skimmed and Diamond Matt emulsion finish.
Floor finishes to be removed. Supply and lay new levelling screed, and lay new Polyflor Polysafe Standard vinyl floor covering with coved skirtings.
New ceilings to be plasterboard and skim. Existing areas remove existing plasterboard ceilings and replace with new plasterboard and skim, and redecorate.
Redecorate all existing timberwork with gloss paint.
Supply and fit new Broxap Junior cloakroom benching and coat peg system. Peg height 375mm, Bench height 380mm.

23 MAR 2012


REV	DATE	DESCRIPTION

The contractor is to comply in all respects with the current Building Regulations and is to check all site dimensions and levels
Do not scale from the drawing, use written dimensions. To be read in conjunction with Pre-Tender Health & Safety Plan / Preliminaries Section (Section A34 etc.)
Maps are reproduced from Ordnance Survey material with the permission of Ordnance Survey on behalf of the Controller of Her Majesty's Stationery Office
© Crown copyright. Unauthorised reproduction infringes Crown copyright and may lead to prosecution or civil proceedings 100022264 (2011)


nps group
NPS BARNSLEY LTD
PO BOX 634
BARNSLEY
SOUTH YORKSHIRE, S70 9GG
TEL: 01226 774505 FAX: 01226 771339
EMAIL: enquiries@nps.co.uk
Head Office:
Lancaster House, 16 Center Avenue, St Andrews Business Park, Norwich NR7 0HR. Tel: 01603 730260 Fax: 01603 700301
Other Office locations can be found on website: www.nps.co.uk

PROJECT: CUDWORTH BIRKWOOD PRIMARY SCHOOL EXTENSIONS & ALTERATIONS	CLIENT: Education
	CAD FILE REF: — DATE: March 2012 SCALE: 1:50
SUBJECT: TOILET EXTENSION PROPOSED PLAN & ELEVATION	REV: — DRAWN: AB CHECKED: —
	PROJECT NR: ED 2353 DRAWING NR: AL(0)16

© NPS This drawing may not be reproduced in any form without prior written agreement

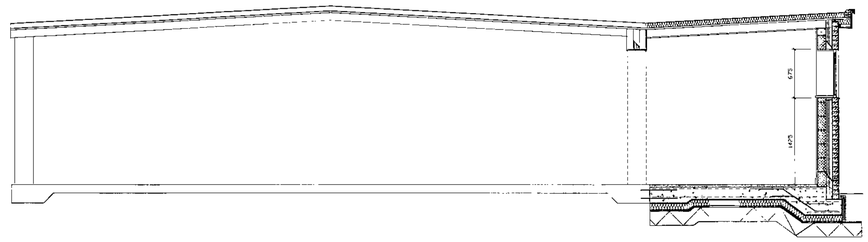

SECTION THROUGH FULL WIDTH OF TOILET BLOCK. Scale 1:50

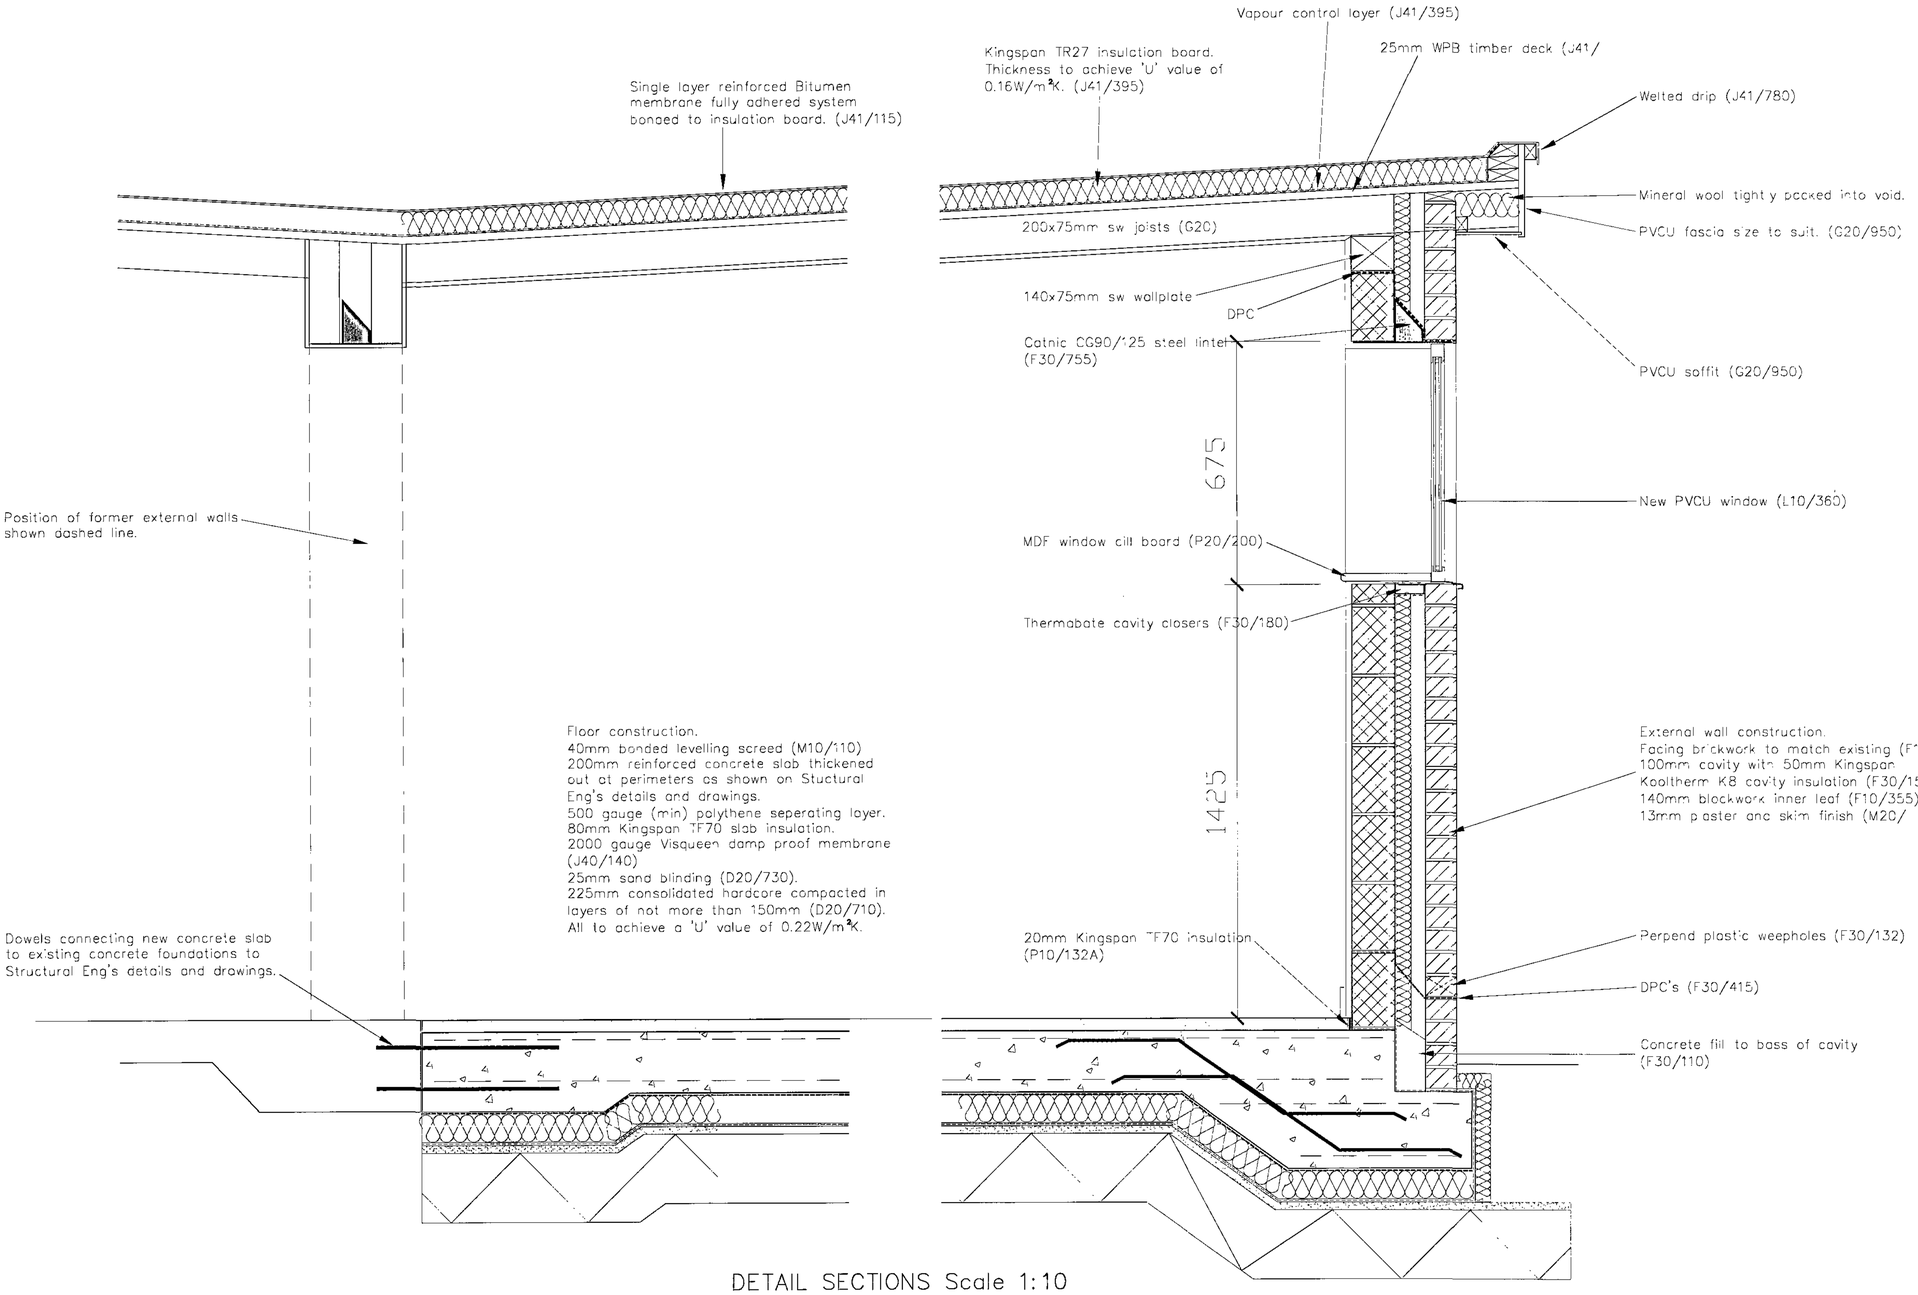

DETAIL SECTIONS Scale 1:10

RECEIVED 23 MAR 2012

REV	DATE	DESCRIPTION

The contractor is to comply in all respects with the current Building Regulations and is to check all site dimensions and levels
Do not scale from the drawing, use written dimensions. To be read in conjunction with Pre-Tender Health & Safety Plan / Preliminaries Section (Section A34 etc)
Maps are reproduced from Ordnance Survey material with the permission of Ordnance Survey on behalf of the Controller of Her Majesty's Stationery Office
© Crown copyright. Unauthorised reproduction infringes Crown copyright and may lead to prosecution or civil proceedings 100022264 (2011)


nps group

NPS BARNSLEY LTD
PO BOX 609
BARNSLEY
SOUTH YORKSHIRE, S70 9GG
TEL: 01226 774605 FAX: 01226 774399
EMAIL: enquiries@nps.co.uk

Head Office:
Lancaster House, 10 Central Avenue, St Andrews Business Park, Norwich, NR7 0HR. Tel: 01603 700500 Fax: 01603 708001
Other Office locations can be found on website: www.nps.co.uk

PROJECT: CUWORTH BIRKWOOD PRIMARY SCHOOL EXTENSIONS & ALTERATIONS	CLIENT: Education
	CAD FILE REF: — DATE: March 2012 SCALE: 1:10
SUBJECT: TOILET EXTENSION DETAIL SECTIONS	REV: — DRAWN: AB CHECKED: —
	PROJECT NR: ED 2353 DRAWING NR: AL(0)17

© NPS This drawing may not be reproduced in any form without prior written agreement

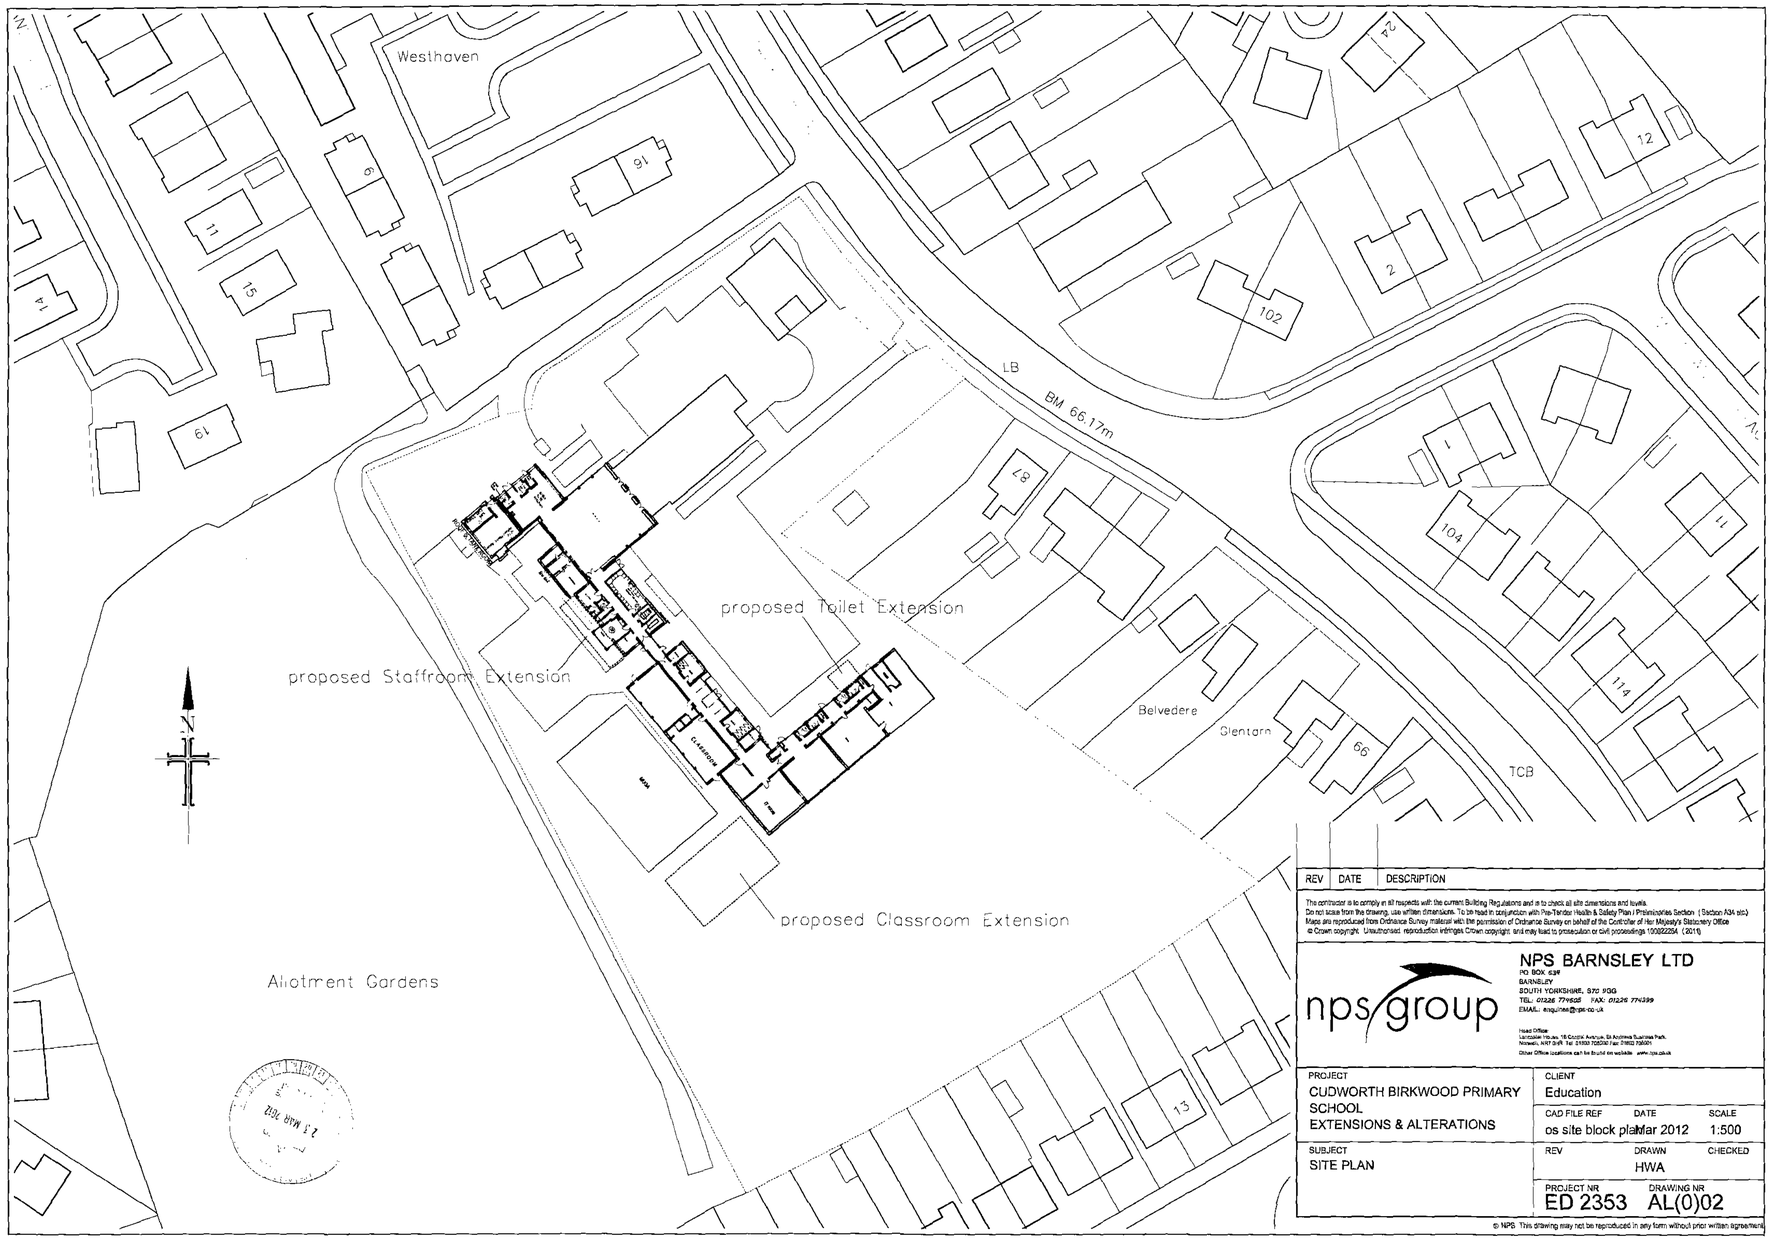

REV	DATE	DESCRIPTION

The contractor is to comply in all respects with the current Building Regulations and is to check all site dimensions and levels.
Do not scale from the drawing. Use written dimensions. To be read in conjunction with Pre-Tender Health & Safety Plan (Preliminaries Section (Section A34 etc)
Maps are reproduced from Ordnance Survey material with the permission of Ordnance Survey on behalf of the Controller of Her Majesty's Stationery Office
© Crown copyright. Unauthorised reproduction infringes Crown copyright and may lead to prosecution or civil proceedings 100022264 (2010)

nps group

NPS BARNSLEY LTD
PO BOX 634
BARNSLEY
SOUTH YORKSHIRE, S70 9GG
TEL: 01226 776505 FAX: 01226 774399
EMAIL: enquiries@nps.co.uk

Head Office
Lancaster House, 16 Centre Avenue, St Andrews Business Park,
Norwich, NR7 0HR Tel: 01603 708340 Fax: 01603 708341
Other Office Locations can be found on website www.nps.plc.uk

PROJECT: CUDWORTH BIRKWOOD PRIMARY SCHOOL EXTENSIONS & ALTERATIONS	CLIENT: Education
	CAD FILE REF: os site block plan · DATE: Mar 2012 · SCALE: 1:500
SUBJECT: SITE PLAN	REV · DRAWN: HWA · CHECKED
	PROJECT NR: ED 2353 · DRAWING NR: AL(0)02

© NPS This drawing may not be reproduced in any form without prior written agreement

CLASSROOM
STORE
CLOAKS
MH
STORE
BOYS
GIRLS
ST
CLASSROOM
CLOAKS
CLASSROOM
STORE
IT ROOM
RESOURCE
STORE
STORE
CLASSROOM 5
CLASSROOM 4
STORE
STORE
CLOAKS
CLASSROOM 6
STORE
STORE
BOYS
CLASSROOM 7
GIRLS
PE Store
STORE
STORE
CHANGING
disabled
store
MI ROOM
STAFF
SEN
D/056
Staffroom
19
STORE
SWITCH
BOYS
cloaks
cloaks
GIRLS
MH
63.20
IL 62.00
Ø150mm
Ø150mm
Ø100mm
MH
MH
MH
MH
63.33
IL 62.33
Ø100mm
MH
63.45
IL 62.63
Ø100mm
MH 2
MH 3 IL 62.40
MH 1
IL 62.84
new 100 mm foul drain
fall approx 1 in 52
1in52
new gully
new gully
new gully
rwp
rwp
rwp
RWP
RWP
existing gulley
existing gulley
existing gulley
New gulley gar rwp to connect to existing drain
Exact layout of existing drainage under area of new extension to be checked on site
new waste to existing sinks.
Remove existing gulley and seal drain
Stub stack with air admittance valve
Stub stack with air admittance valve
New connections to existing manhole.
Existing drains to removed toilets to be capped off
Above slab 100mm dia plastic drains to connect to stub stacks
Stub stacks with air admittance valves connected to existing drain
Existing external manhole to be extended up to new floor slab and fitted with internal manhole cover
Existing rwp
Possible existing drain to soakaway
There may be a drain in this area that drains from a sump in the sub floor under the IT room. Drain may connect to a soakaway in the area of the proposed new classroom block
waste from sink
to be boxed in.
drain to soakway
drain to s
g drain

RECEIVED
23 MAR 2012

REV	DATE	DESCRIPTION

The contractor is to comply in all respects with the current Building Regulations and is to check all site dimensions and levels.
Do not scale from the drawing, use written dimensions. To be read in conjunction with Pre-Tender Health & Safety Plan / Preliminaries Section (Section A34 etc.)
Maps are reproduced from Ordnance Survey material with the permission of Ordnance Survey on behalf of the Controller of Her Majesty's Stationery Office
© Crown copyright. Unauthorised reproduction infringes Crown copyright and may lead to prosecution or civil proceedings. 100022264 (2010)


nps group

NPS BARNSLEY LTD
PO BOX 634
BARNSLEY
SOUTH YORKSHIRE. S70 9GG
TEL: 01226 774505 FAX: 01226 774399
EMAIL: enquiries@nps.co.uk

Head Office
Lancaster House, 19 Carrier Avenue, St Andrews Business Park
Norwich, NR7 0HR. Tel: 01603 705330 Fax: 01603 706201
Other Office locations can be found on website: www.nps.co.uk

PROJECT: CUDWORTH BIRKWOOD PRIMARY SCHOOL EXTENSIONS & ALTERATIONS	CLIENT: Education		
	CAD FILE REF	DATE: Feb 2012	SCALE: 1:100
SUBJECT: DRAINAGE PLAN	REV	DRAWN: HWA	CHECKED
	PROJECT NR: ED 2353	DRAWING NR: AL(0)05	

© NPS. This drawing may not be reproduced in any form without prior written agreement.

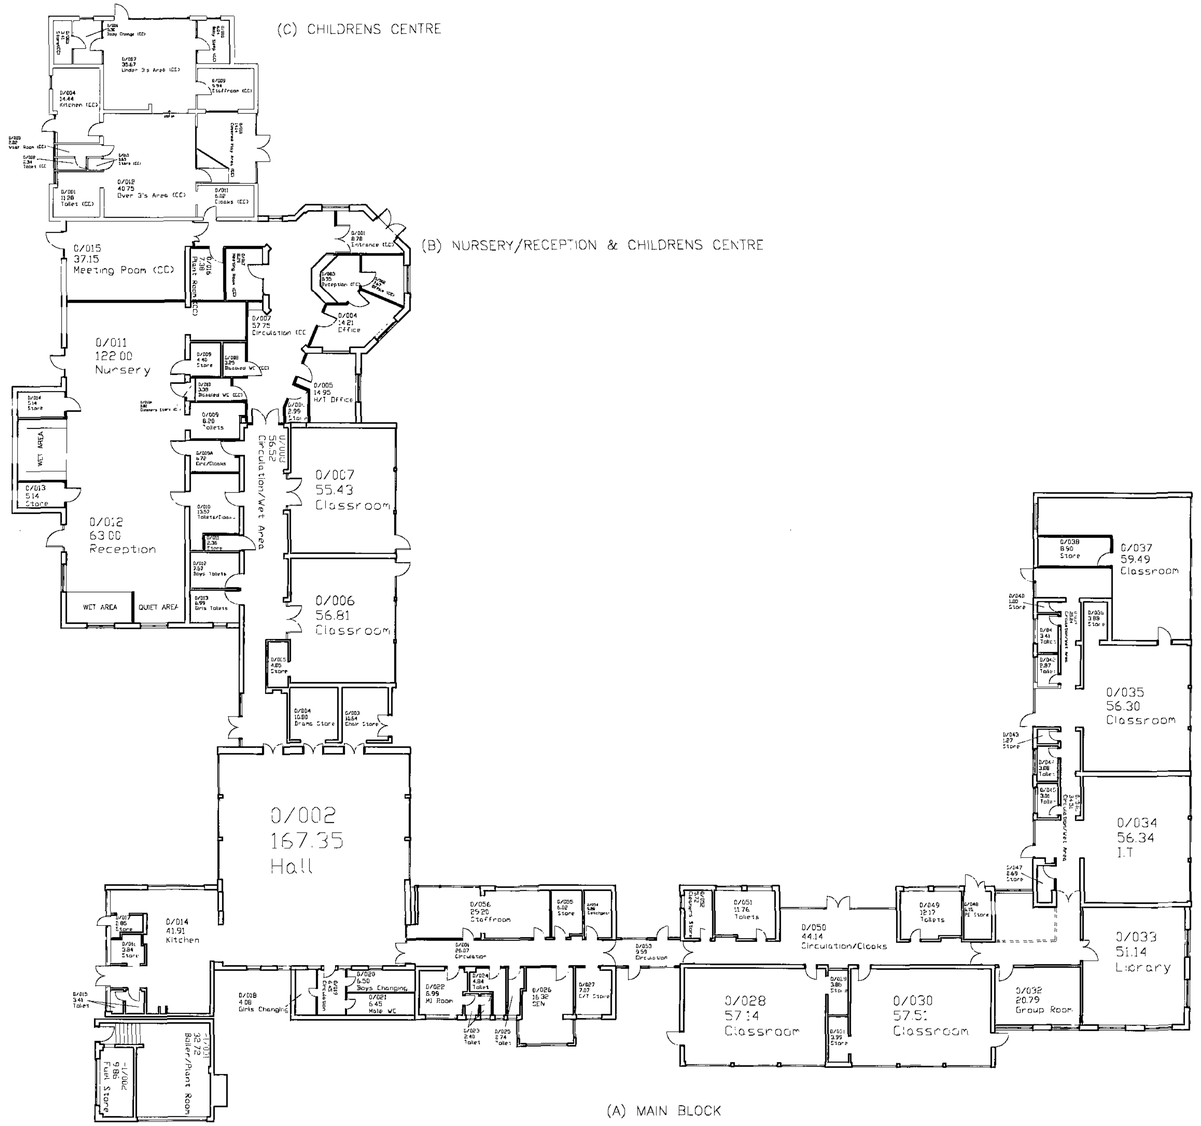

REV	DATE	DESCRIPTION

The contractor is to comply in all respects with the current Building Regulations and is to check all site dimensions and levels.
Do not scale from this drawing. Use written dimensions. To be read in conjunction with Pre-Tender Health & Safety Plan / Preliminaries Section. (Section A34 etc)
Maps are reproduced from Ordnance Survey material with the permission of Ordnance Survey on behalf of the Controller of Her Majesty's Stationery Office
© Crown copyright Unauthorised reproduction infringes Crown copyright and may lead to prosecution or civil proceedings 100022264 (2011)

nps group

NPS BARNSLEY LTD
PO BOX 634
BARNSLEY
SOUTH YORKSHIRE. S70 9GG
TEL: 01226 774505 FAX: 01226 774399
EMAIL: enquiries@nps.co.uk

Head Office
Lancaster House, 16 Centre Avenue, St Andrews Business Park
Norwich, NR7 0HR Tel: 01603 708000 Fax: 01603 708001
Other Office locations can be found on website: www.nps.co.uk

PROJECT	CLIENT		
CUDWORTH BIRKWOOD PRIMARY SCHOOL EXTENSIONS & ALTERATIONS	Education		
	CAD FILE REF	DATE	SCALE
		Feb 2012	1:200
SUBJECT	REV	DRAWN	CHECKED
EXISTING FLOOR PLAN WHOLE SCHOOL		HWA	
	PROJECT NR	DRAWING NR	
	ED 2353	AL(0)06	

© NPS This drawing may not be reproduced in any form without prior written agreement

CLASSROOM 9

CLASSROOM 8

E GAMES STORE

CLASSROOM 1

STORE

CLOAKS

3150

BOYS

GIRLS

STORE

TOILET EXTENSION SEE DRAWINGS AL10113, 16, 17

CLASSROOM 2

NEW DOOR AND WALL SEE DRAWING AL10121

REMOVE TOILETS FORM CLOAKS AREA SEE DRAWINGS AL10115, 16, 17

CLOAKS

CLASSROOM 3

STORE

EXTENSION AND NEW LAYOUT TO THIS AREA SEE DRAWINGS AL10112, 13, 14

RENOVATE GIRLS AND BOYS TOILETS SEE DRAWING AL10118

BOYS

cloaks

cloaks

GIRLS

PE Store STORE

0/056
29.20
Staffroom
19

cked

disabled

store

CHANGING

MI ROOM

STAFF

kitchen area

SEN

re exit

CLASSROOM 5

STORE

STORE

CLASSROOM 4

RESOURCE

IT ROOM

FORM IT ROOM (CURRENTLY IN CLASSROOM 3)

fire door

STORE

new manhole

new drain

new manhole

CLOAKS

fire door

CLASSROOM 6

80sqm

CLASSROOM EXTENSION SEE DRAWINGS AL10108, 09, 10, 11

240K

accessible fire exit

circulation area

STORE

STORE

MUGA

BOYS

80sqm

CLASSROOM 7

GIRLS

6355

CARPET

VINYL

ENTRANCE MATTING

23 MAR 12

REV	DATE	DESCRIPTION


The contractor is to comply in all respects with the current Building Regulations and is to check all site dimensions and levels.
Do not scale from the drawing, use written dimensions. To be read in conjunction with Pre-Tender Health & Safety Plan / Preliminaries Section (Section A34 etc)
Maps are reproduced from Ordnance Survey material with the permission of Ordnance Survey on behalf of the Controller of Her Majesty's Stationery Office
© Crown copyright. Unauthorised reproduction infringes Crown copyright and may lead to prosecution or civil proceedings 100022264 (2011)


NPS BARNSLEY LTD
PO BOX 639
BARNSLEY
SOUTH YORKSHIRE, S70 9GG
TEL: 01226 774926 FAX: 01226 774299
EMAIL: enquiries@nps.co.uk

Head Office
Lancaster House, 10 Carrow Anchor, St Andrews Business Park,
Norwich, NR7 0HH Tel: 01603 705500 Fax 01603 704001
Other Office locations can be found on website www.nps.co.uk


PROJECT	CLIENT		
CUDWORTH BIRKWOOD PRIMARY SCHOOL EXTENSIONS & ALTERATIONS	Education		
	CAD FILE REF	DATE: Jan 12	SCALE: 1:100
SUBJECT: PROPOSED PLAN	REV	DRAWN: HWA	CHECKED
	PROJECT NR: ED 2353	DRAWING NR: AL(0)07	

© NPS This drawing may not be reproduced in any form without prior written agreement

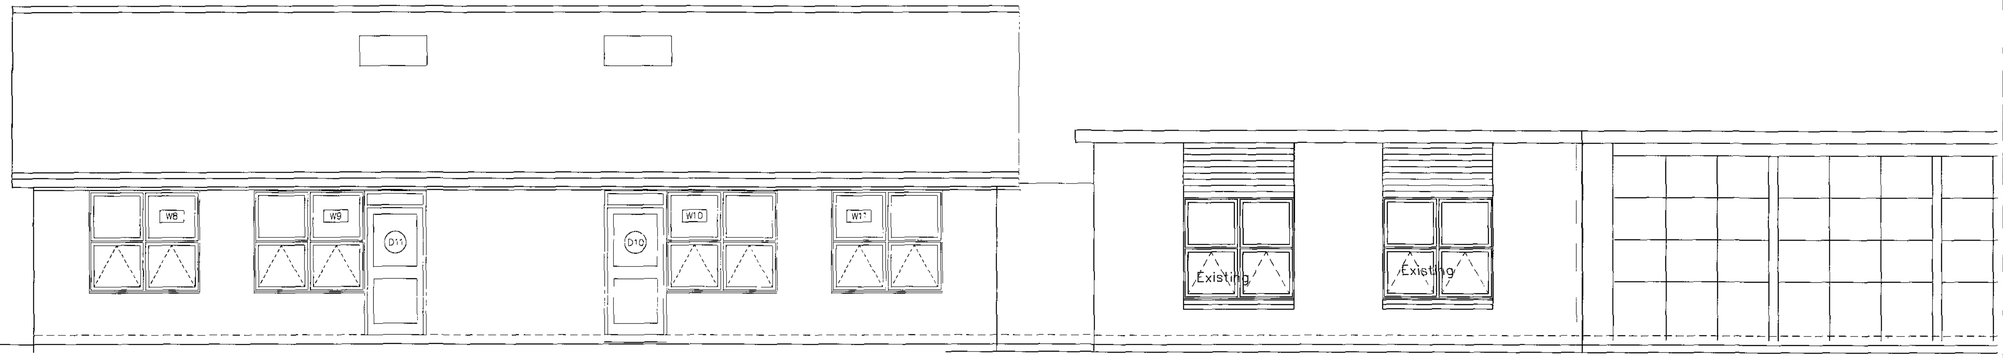

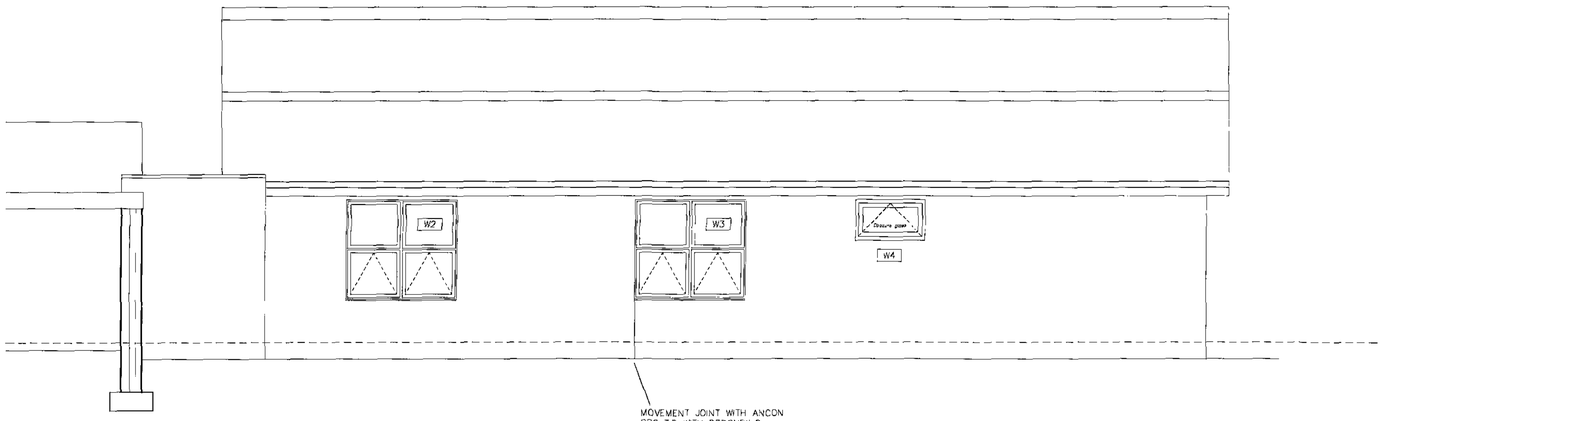

MOVEMENT JOINT WITH ANCON PPS TIE WITH DEBONDING SLEEVE TO OUTER LEAF. FLEXCELL JOINT WITH MAST.C SEAL

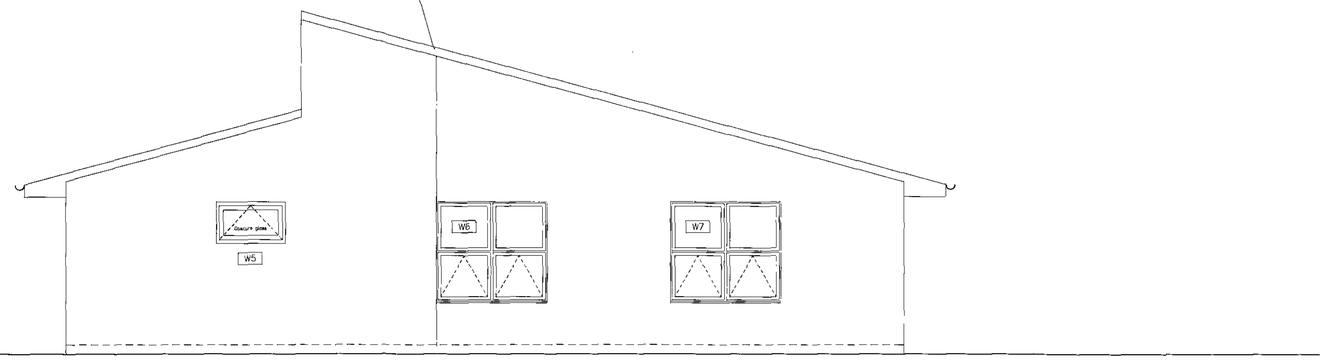

23 MAR 2012

REV	DATE	DESCRIPTION

The contractor is to comply in all respects with the current Building Regulations and is to check all site dimensions and levels.
Do not scale from the drawing, use written dimensions. To be read in conjunction with Pre-Tender Health & Safety Plan / Preliminaries Section (Section A34 etc.)
Maps are reproduced from Ordnance Survey material with the permission of Ordnance Survey on behalf of the Controller of Her Majesty's Stationery Office © Crown copyright. Unauthorised reproduction infringes Crown copyright and may lead to prosecution or civil proceedings 100022264 (2010)

nps group


NPS BARNSLEY LTD
PO BOX 634
BARNSLEY
SOUTH YORKSHIRE, S70 9GG
TEL: 01226 779626 FAX: 01226 779399
EMAIL: enquiries@nps.co.uk

Head Office:
Leconfield House, 16 Carlton Avenue, St Andrews Business Park,
Norwich, NR7 0WB Tel: 01603 706000 Fax: 01603 700291

Other Office locations can be found on website www.nps.co.uk

PROJECT	CLIENT
CUDWORTH BIRKWOOD PRIMARY SCHOOL EXTENSIONS & ALTERATIONS	Education
	CAD FILE REF / DATE: March 2012 / SCALE: 1:50
SUBJECT: CLASSROOM EXTENSION PROPOSED ELEVATIONS	REV / DRAWN: AB / CHECKED
	PROJECT NR: ED 2353 / DRAWING NR: AL(0)09

© NPS. This drawing may not be reproduced in any form without prior written agreement

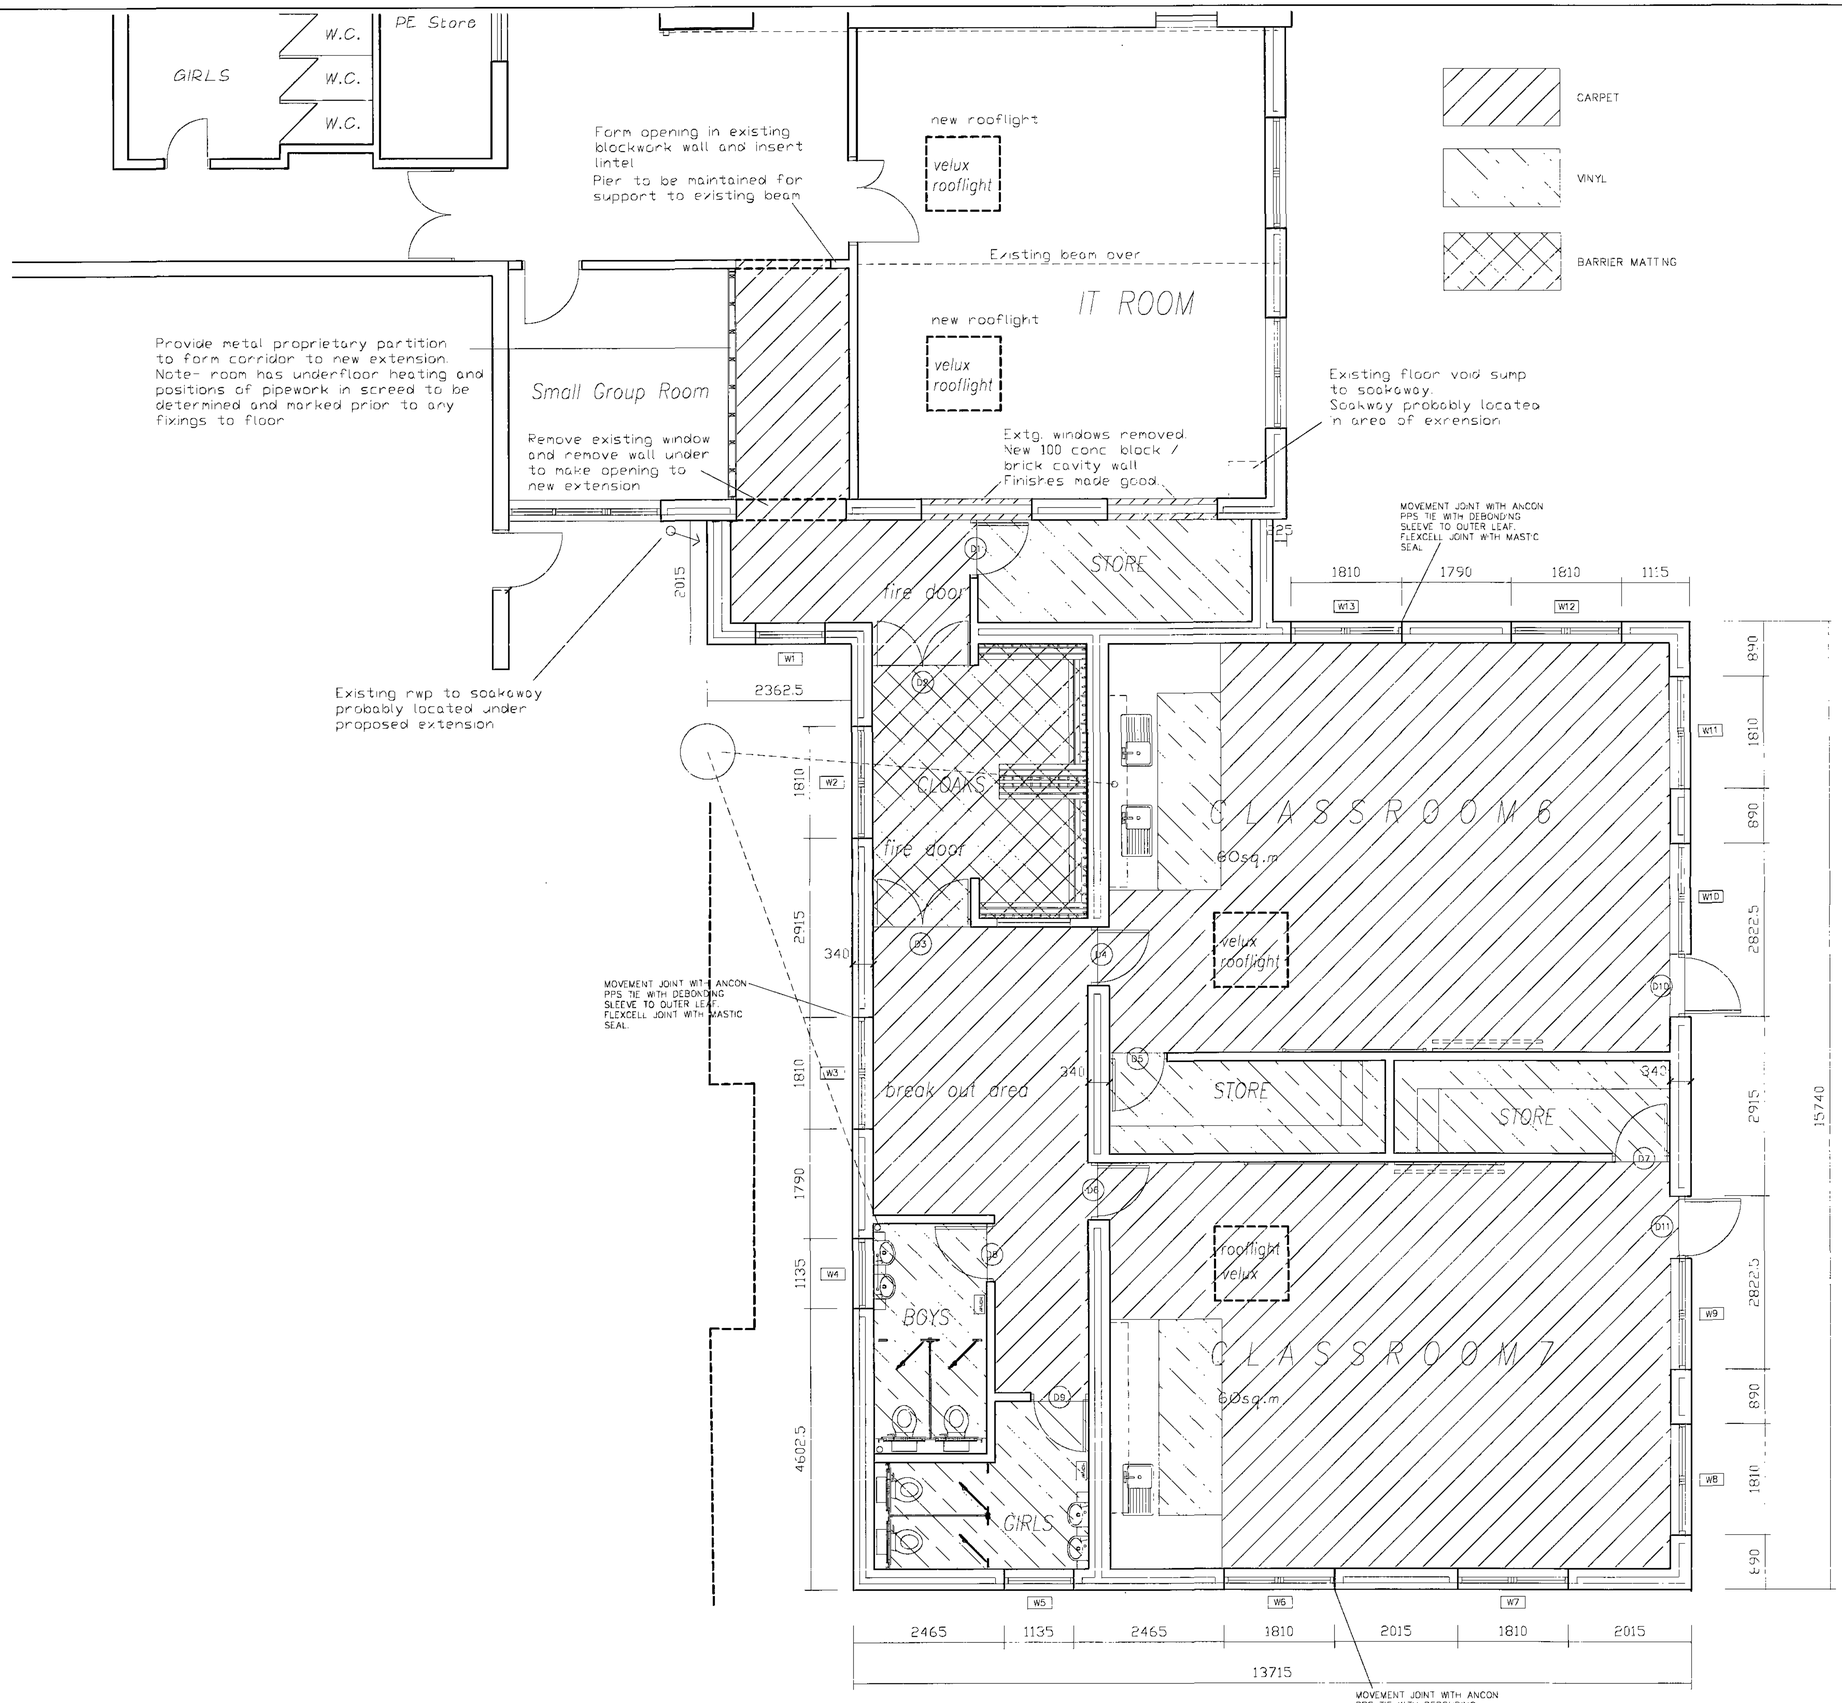

Toilet cubicles by Cubicle Centre LTD
Unit 33, Calderdale Business Park, Ravensthorpe, West Yorkshire WF13 3JL.
Cubicles for the girls toilets are to be from Brecon range for pre-school and junior washrooms.
Cubicles for the boys toilets are to be from the Carngorn range to match the Brecon and to have solid grade laminate partitions and wall panels.
Overall cubicle height 1955.
Partition width as shown or to suit room dimensions
Colours to be decided from standard range
Wall panels to integrated plumbing systems full height and to match cubicle.
Doors to be square style 1500mm in height
Doors to be square style same height as cubicle

Toilets to be white BTW toilet pan 360w x 400h x 540 deep with matching seat and lid.
Dual flush concealed toilet system as supplied by Cubicle Centre LTD.

Vanity units in girls and boys toilets
Semi recessed vanity units by Cubicle Centre Ltd.
Vanity top 20mm thick high pressure laminate finish.
Under panel to be 18mm melamine faced chipboard with 2.0mm pvc edging
500 x 410 semi recessed basin with 1 tap hole.
Taps Avon 21 basin push button mixer tap chrome plated ref BB2263AA
Basin height 700mm above floor level
2 courses of 150 x 150 white tiles to back of vanity units.

1 soap dispensers per Toilet.
Elite Modular Soap dispenser
Elite Twin Roll Toilet Tissue System provide for toilets
1000 x 500 bevelled edge mirror glass provided to boys and girls toilets.
New electric hand dryers in each Toilet by Elect Eng.

ABOVE GROUND DRAINAGE
100mm waste pipe to WC fittings
75mm deep traps to wash basins
32mm waste pipes to washbasin
50mm waste pipes to wash basins runs
Air admittance boxing to be insulated and ventilated

NEW BOYS & GIRLS TOILETS
New walls to be new plaster and skim and Portaflek finish.
Supply and lay new levelling screed, and lay new Polyflor Polysafe Standard vinyl floor covering with coved skirtings.
New ceilings to be plasterboard and skim, and redecorate.
Redecorate all timberwork with gloss paint.

CLOAKS
New walls to be plastered and skimmed with Diamond Matt emulsion finish.
Supply and lay new levelling screed, and lay new Desso 'Protect' carpet barrier matting floor covering.
New ceilings to be Armstrong World Industries Ltd 'Dune Max' suspended ceiling system.
Redecorate all timberwork with gloss paint.
Supply and fit new Broxap Junior cloakroom benching and coat peg system. Peg height 1375mm, Bench height 380mm.

STORES
New walls to be plastered and skimmed with Diamond Matt emulsion finish.
Supply and lay new levelling screed, and lay new Polyflor Polysafe Standard vinyl safety flooring with coved skirtings.
New ceilings to be plasterboard and skim.
Redecorate all timberwork with gloss paint.

CLASSROOMS, BREAK OUT AREA & CIRCULATION
New walls to be plastered and skimmed with Diamond Matt emulsion finish.
Supply and lay new levelling screed, and lay Desso 'Reclaim' carpet tiles to main areas and new Polyflor Polysafe Standard vinyl safety flooring in wet areas.
New ceilings to be Armstrong World Industries Ltd. 'Dune Max' suspended ceiling system.
Decorate all timberwork with gloss paint.

Rec'd 23 MAR 2012

REV	DATE	DESCRIPTION


The contractor is to comply in all respects with the current Building Regulations and is to check all site dimensions and levels
Do not scale from this drawing, use written dimensions. To be read in conjunction with Pre-Tender Health & Safety Plan / Preliminaries Section. (Section A34 etc.)
Maps are reproduced from Ordnance Survey material with the permission of Ordnance Survey on behalf of the Controller of Her Majesty's Stationery Office
© Crown copyright. Unauthorised reproduction infringes Crown copyright and may lead to prosecution or civil proceedings 100022264 (2011)


NPS BARNSLEY LTD
PO BOX 637
BARNSLEY
SOUTH YORKSHIRE, S70 9GQ
TEL: 01226 774603 FAX: 01226 774399
EMAIL: enquiries@nps.co.uk


Head Office
Lancaster House, 16 Centre Avenue, St Andrews Business Park
Norwich, NR7 0PR Tel: 01603 700300 Fax: 01603 708201
Other Office locations can be found on website www.nps.co.uk


PROJECT	CUDWORTH BIRKWOOD PRIMARY SCHOOL EXTENSIONS & ALTERATIONS
CLIENT	Education
CAD FILE REF	
DATE	March 2012
SCALE	1:50
SUBJECT	CLASSROOM EXTENSION PROPOSED FLOOR PLAN
REV	
DRAWN	AB
CHECKED	
PROJECT NR	ED 2353
DRAWING NR	AL(0)08


© NPS This drawing may not be reproduced in any form without prior written agreement

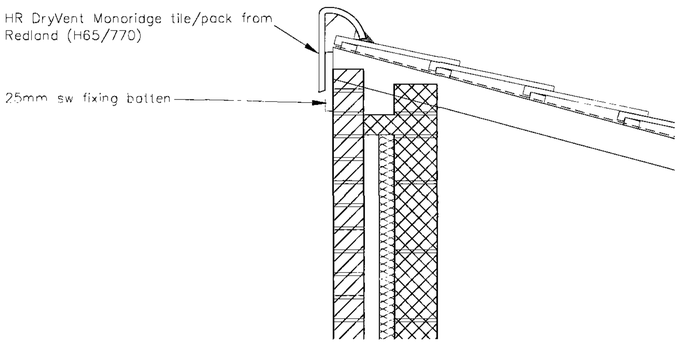


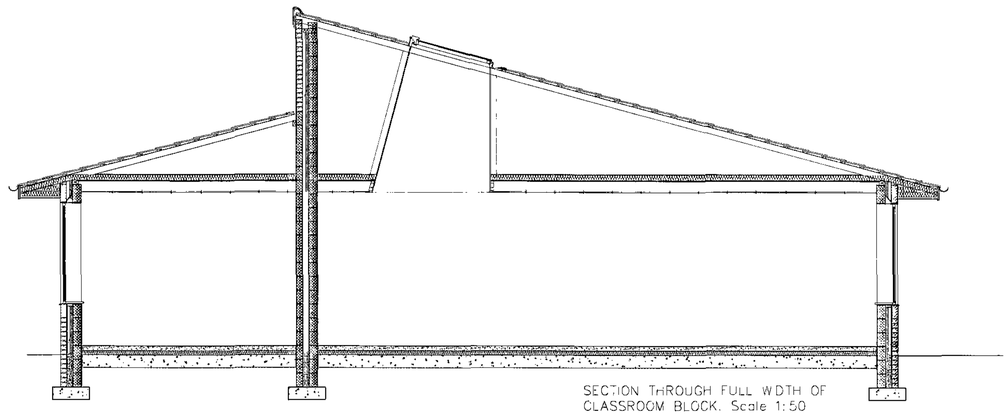
SECTION THROUGH FULL WIDTH OF CLASSROOM BLOCK. Scale 1:50

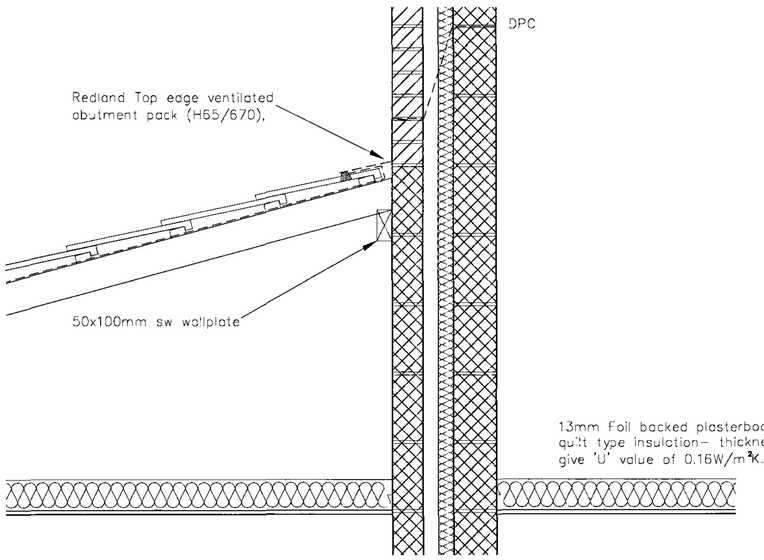

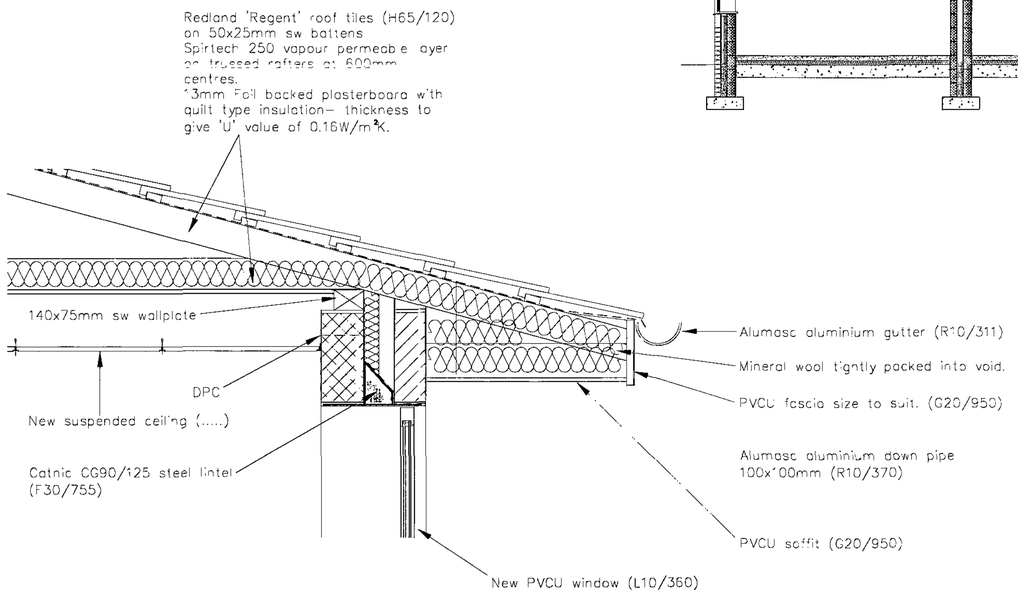

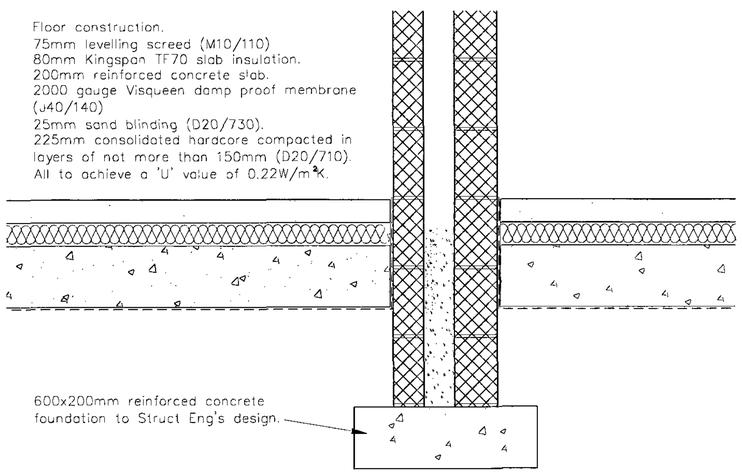

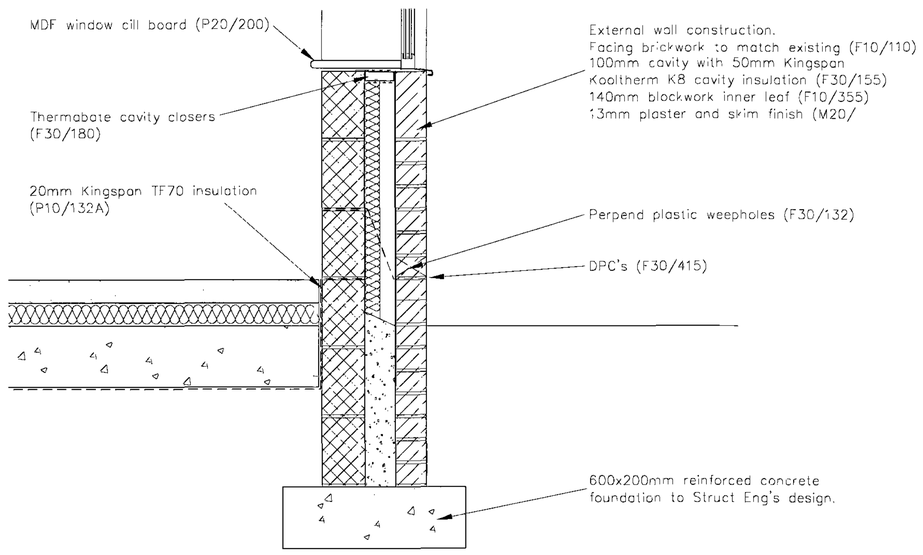

DETAIL SECTIONS Scale 1:10

RECEIVED
23 MAR 2012

REV	DATE	DESCRIPTION

The contractor is to comply in all respects with the current Building Regulations and is to check all site dimensions and levels.
Do not scale from the drawing, use written dimensions. To be read in conjunction with Pre-Tender Health & Safety Plan / Preliminaries Section (Section A34 etc)
Maps are reproduced from Ordnance Survey material with the permission of Ordnance Survey on behalf of the Controller of Her Majesty's Stationery Office
© Crown copyright. Unauthorised reproduction infringes Crown copyright and may lead to prosecution or civil proceedings 100022264 (2011)


nps group
NPS BARNSLEY LTD
PO BOX 634
BARNSLEY
SOUTH YORKSHIRE, S70 9GG
TEL: 01226 777625 FAX: 01226 777399
EMAIL: enquiries@nps.co.uk
Head Office:
Lancaster House, 16 Central Avenue, St Andrews Business Park, Norwich, NR7 0HR Tel: 01603 708300 Fax: 01603 708324
Other Office locations can be found on website www.nps.co.uk

PROJECT: CUDWORTH BIRKWOOD PRIMARY SCHOOL EXTENSIONS & ALTERATIONS	CLIENT: Education
	CAD FILE REF: — DATE: March 2012 SCALE: 1:10
SUBJECT: CLASSROOM EXTENSION DETAIL SECTIONS 2	REV: — DRAWN: AB CHECKED: —
	PROJECT NR: ED 2353 DRAWING NR: AL(0)11

© NPS. This drawing may not be reproduced in any form without prior written agreement



EXISTING ELEVATION

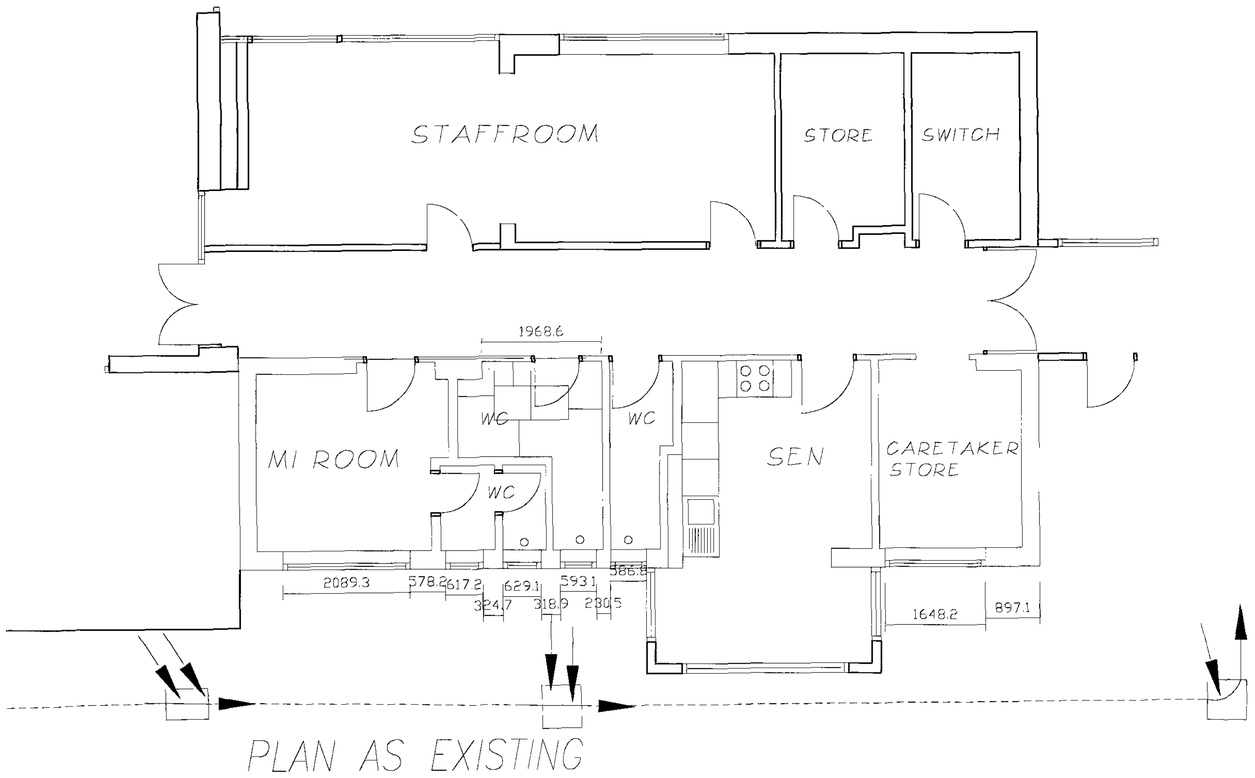

PLAN AS EXISTING

23 MAR 2012

REV	DATE	DESCRIPTION

The contractor is to comply in all respects with the current Building Regulations and is to check all site dimensions and levels.
Do not scale from this drawing, use written dimensions. To be read in conjunction with Pre-Tender Health & Safety Plan / Preliminaries Section (Section A34 etc)
Maps are reproduced from Ordnance Survey material with the permission of Ordnance Survey on behalf of the Controller of Her Majesty's Stationery Office
© Crown copyright. Unauthorised reproduction infringes Crown copyright and may lead to prosecution or civil proceedings. 100022264 (2011)

nps group

NPS BARNSLEY LTD
PO BOX 634
BARNSLEY
SOUTH YORKSHIRE, S70 9GG
TEL. 01226 774505 FAX. 01226 774399
EMAIL. enquiries@nps.co.uk

Head Office
Lancaster House, 16 Exeter Avenue, St Andrews Business Park
Norwich NR7 0HR Tel 01603 703030 Fax 01603 700231
Other Office locations can be found on website www.nps.co.uk

PROJECT
CUDWORTH BIRKWOOD PRIMARY SCHOOL
EXTENSIONS & ALTERATIONS

CLIENT
Education

CAD FILE REF | DATE: Feb 2012 | SCALE: 1:50

SUBJECT
STAFFROOM EXTENSION
EXISTING PLAN & ELEVATIONS

REV | DRAWN: AB | CHECKED

PROJECT NR: ED 2353
DRAWING NR: AL(0)12

© NPS. This drawing may not be reproduced in any form without prior written agreement