

- All dimensions must be checked on site by the contractor prior to construction
- Do not scale off this drawing for construction purposes
- Any discrepancies between drawings and / or specifications should be reported to the designer prior to any work commencing

| Rev: | Date: | Amendments: | Drg By: |
|---|---|---|---|

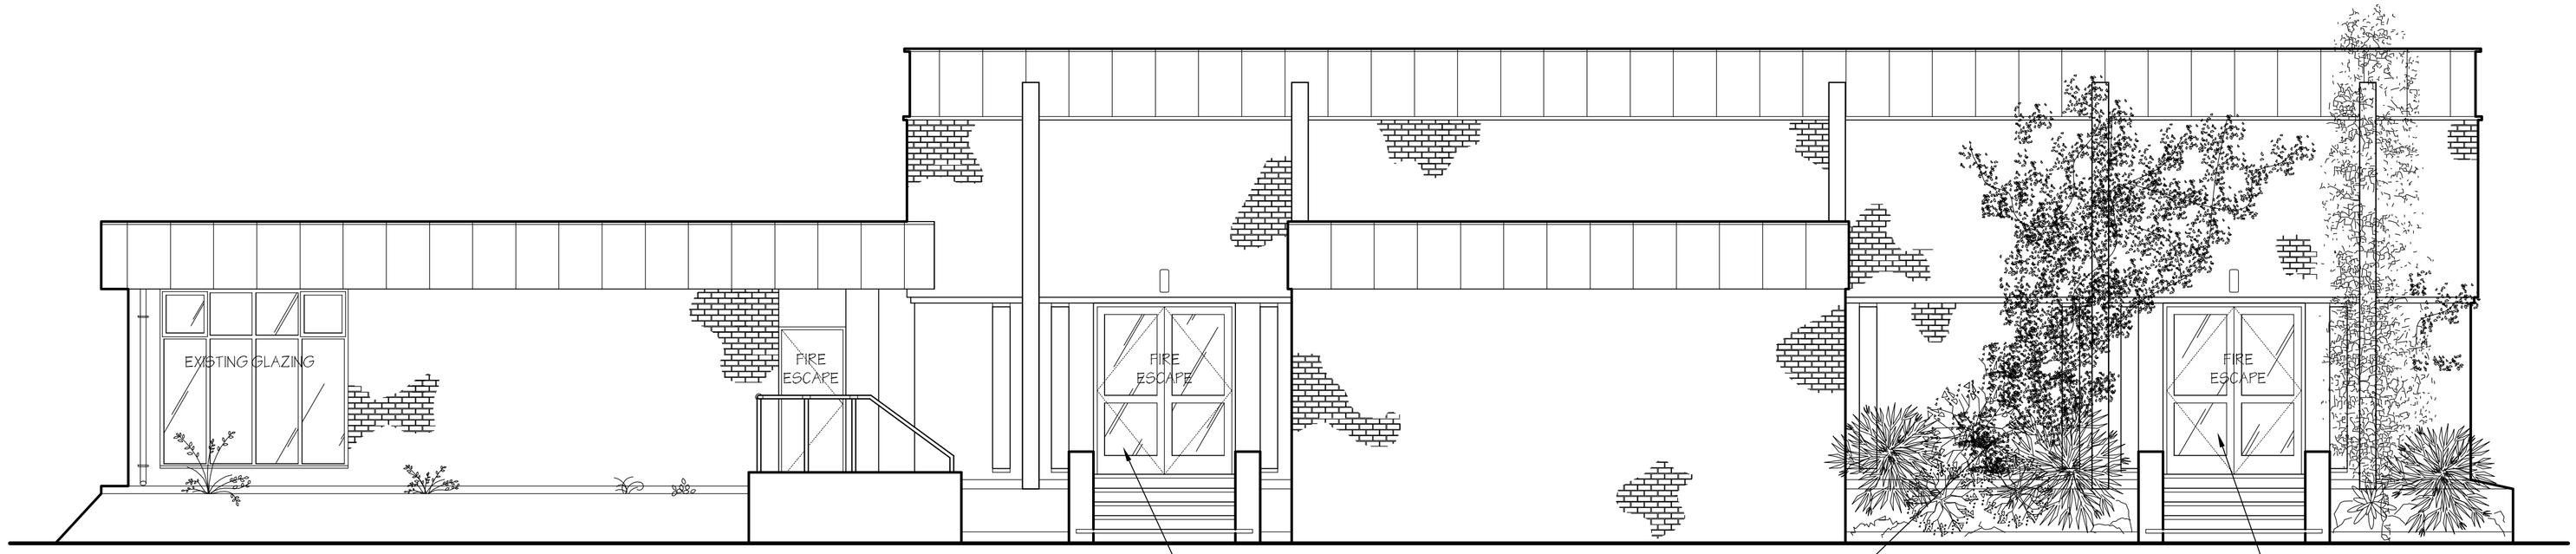



PROPOSED NORTH FACING FRONT ELEVATION
Scale 1:50

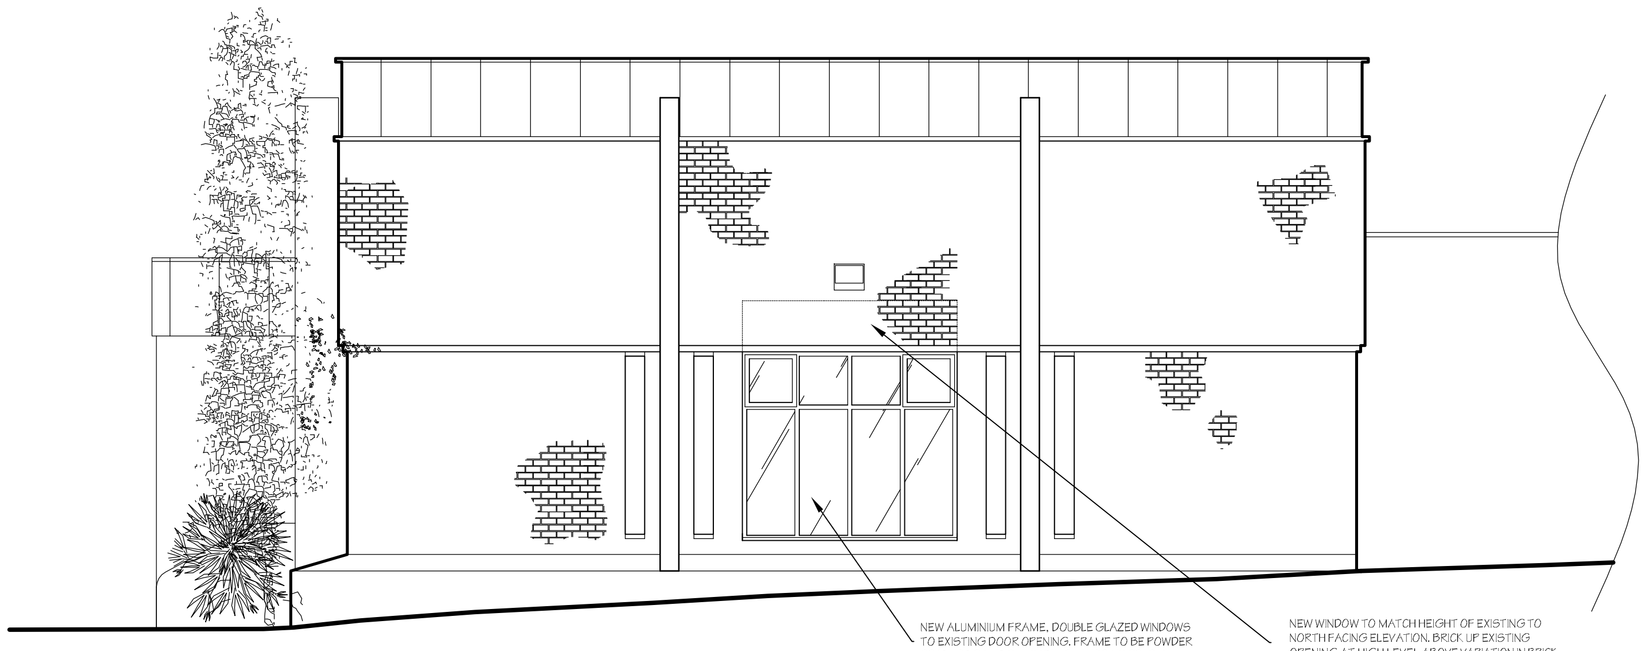



PROPOSED WEST FACING SIDE ELEVATION
Scale 1:50

GENERAL NOTES:
- ALL MATERIALS TO THE APPROVAL OF THE LOCAL AUTHORITY PLANNING OFFICER & DESIGNER THROUGH PHYSICAL SAMPLES.
- THIS PLANNING DRAWING IS TO BE READ IN CONJUNCTION WITH CORRESPONDING DRAWINGS:
1049-20.01 EXISTING PLAN & ELEVATIONS
1049-20.02 PROPOSED PLAN & ELEVATIONS

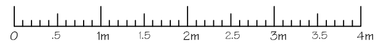


SCALE BAR 1:50@A1
(ELEVATIONS SHOWN AT 1:50 SCALE)

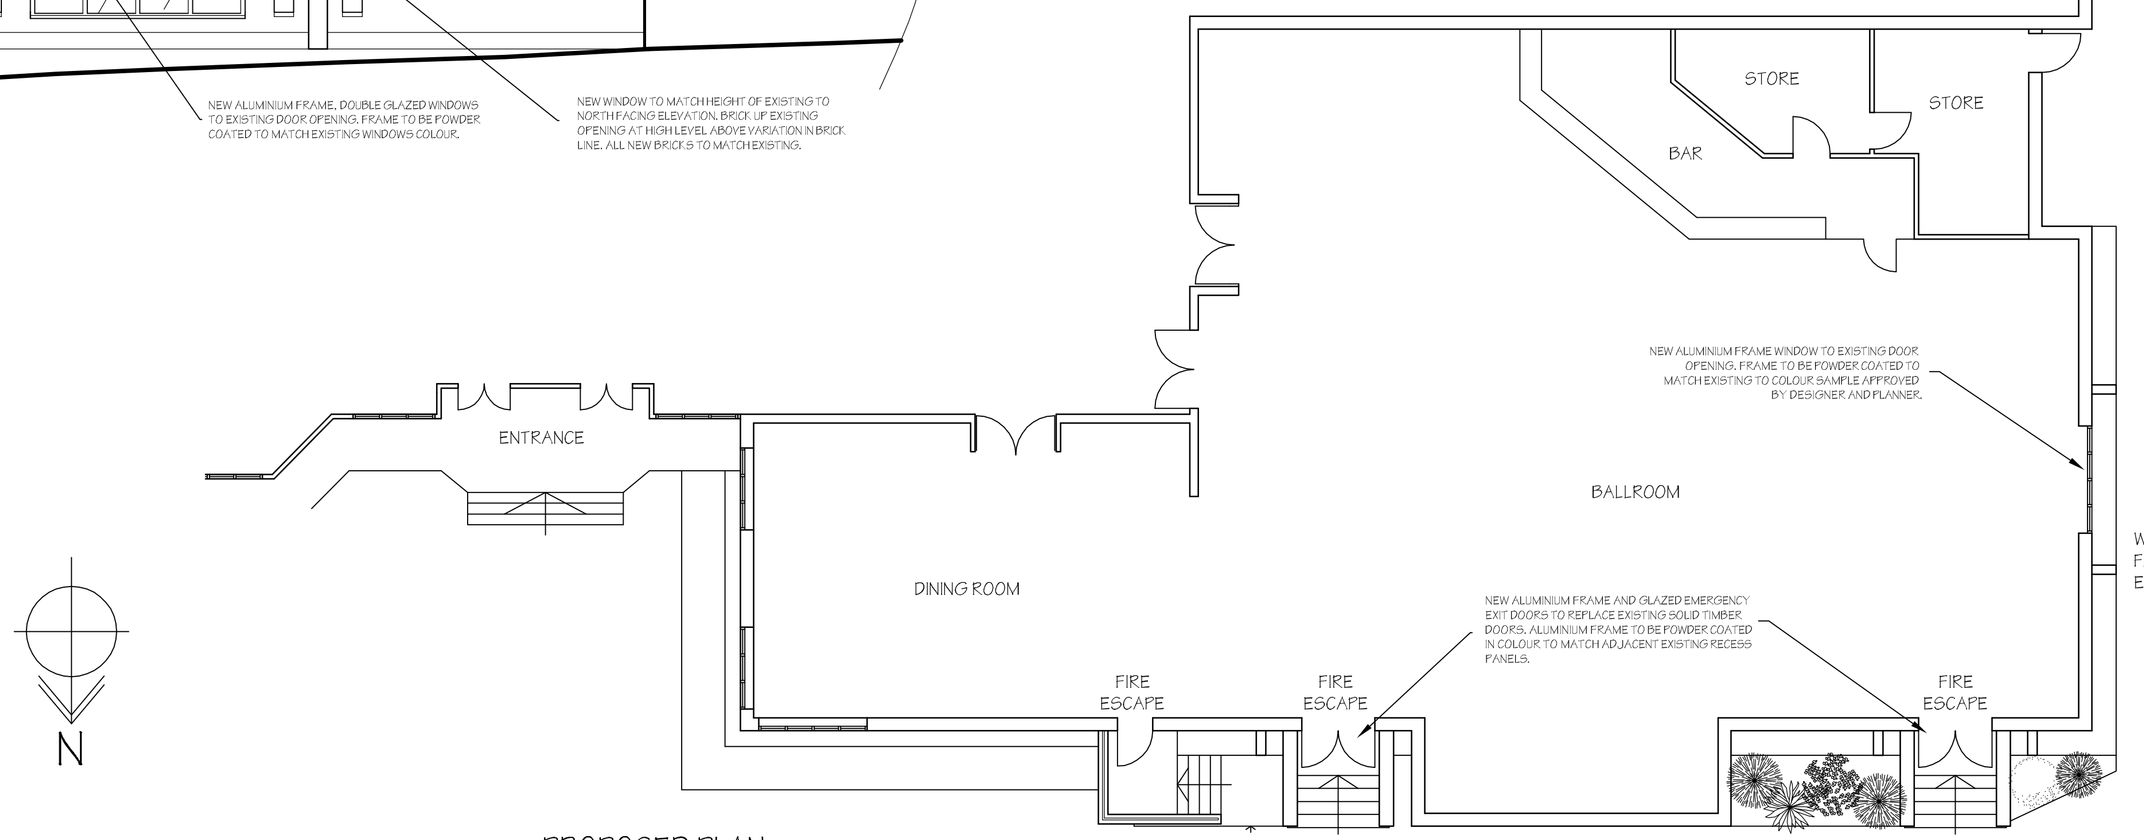


PROPOSED PLAN
Scale 1:100

NORTH FACING ELEVATION


matthewsmee

interior design & architecture

One Navigation Court, Calder Park, Wakefield, WF2 7BJ
Tel: 01924 229170 Fax: 0844 443 8733
www.matthewsmee.co.uk


Checked by Designer : Checked by Manager :

| Scale: | Drawn By: | Date: |
|---|---|---|
| 1:50 @A1 | DC | JULY'11 |

Title:

# PROPOSED PLAN & ELEVATIONS

ARDSLEY HOUSE HOTEL, ARDSLEY, BARNSLEY, S71 5EH

Client:

AKKERON

Drawing No:

MM1049/20.02

© MatthewsMee Ltd