

0 5 10 15 20 25 30 35 40 45 50
m

N

1 RYTON AVE
WOMBWELL
BARNSLEY
S73 0SD


OS Mastermap
28 May 2012, ID: BW1-00153310
www.blackwellmapping.co.uk

1:1250 scale print at A4, Centre: 440677 E, 402315 N


©Crown Copyright. Licence no. 100041040

Mapping sourced from Ordnance Survey

BLACKWELL'S
www.blackwellmapping.co.uk
TEL: 0114 268 7658
maps.sheffield@blackwell.co.uk

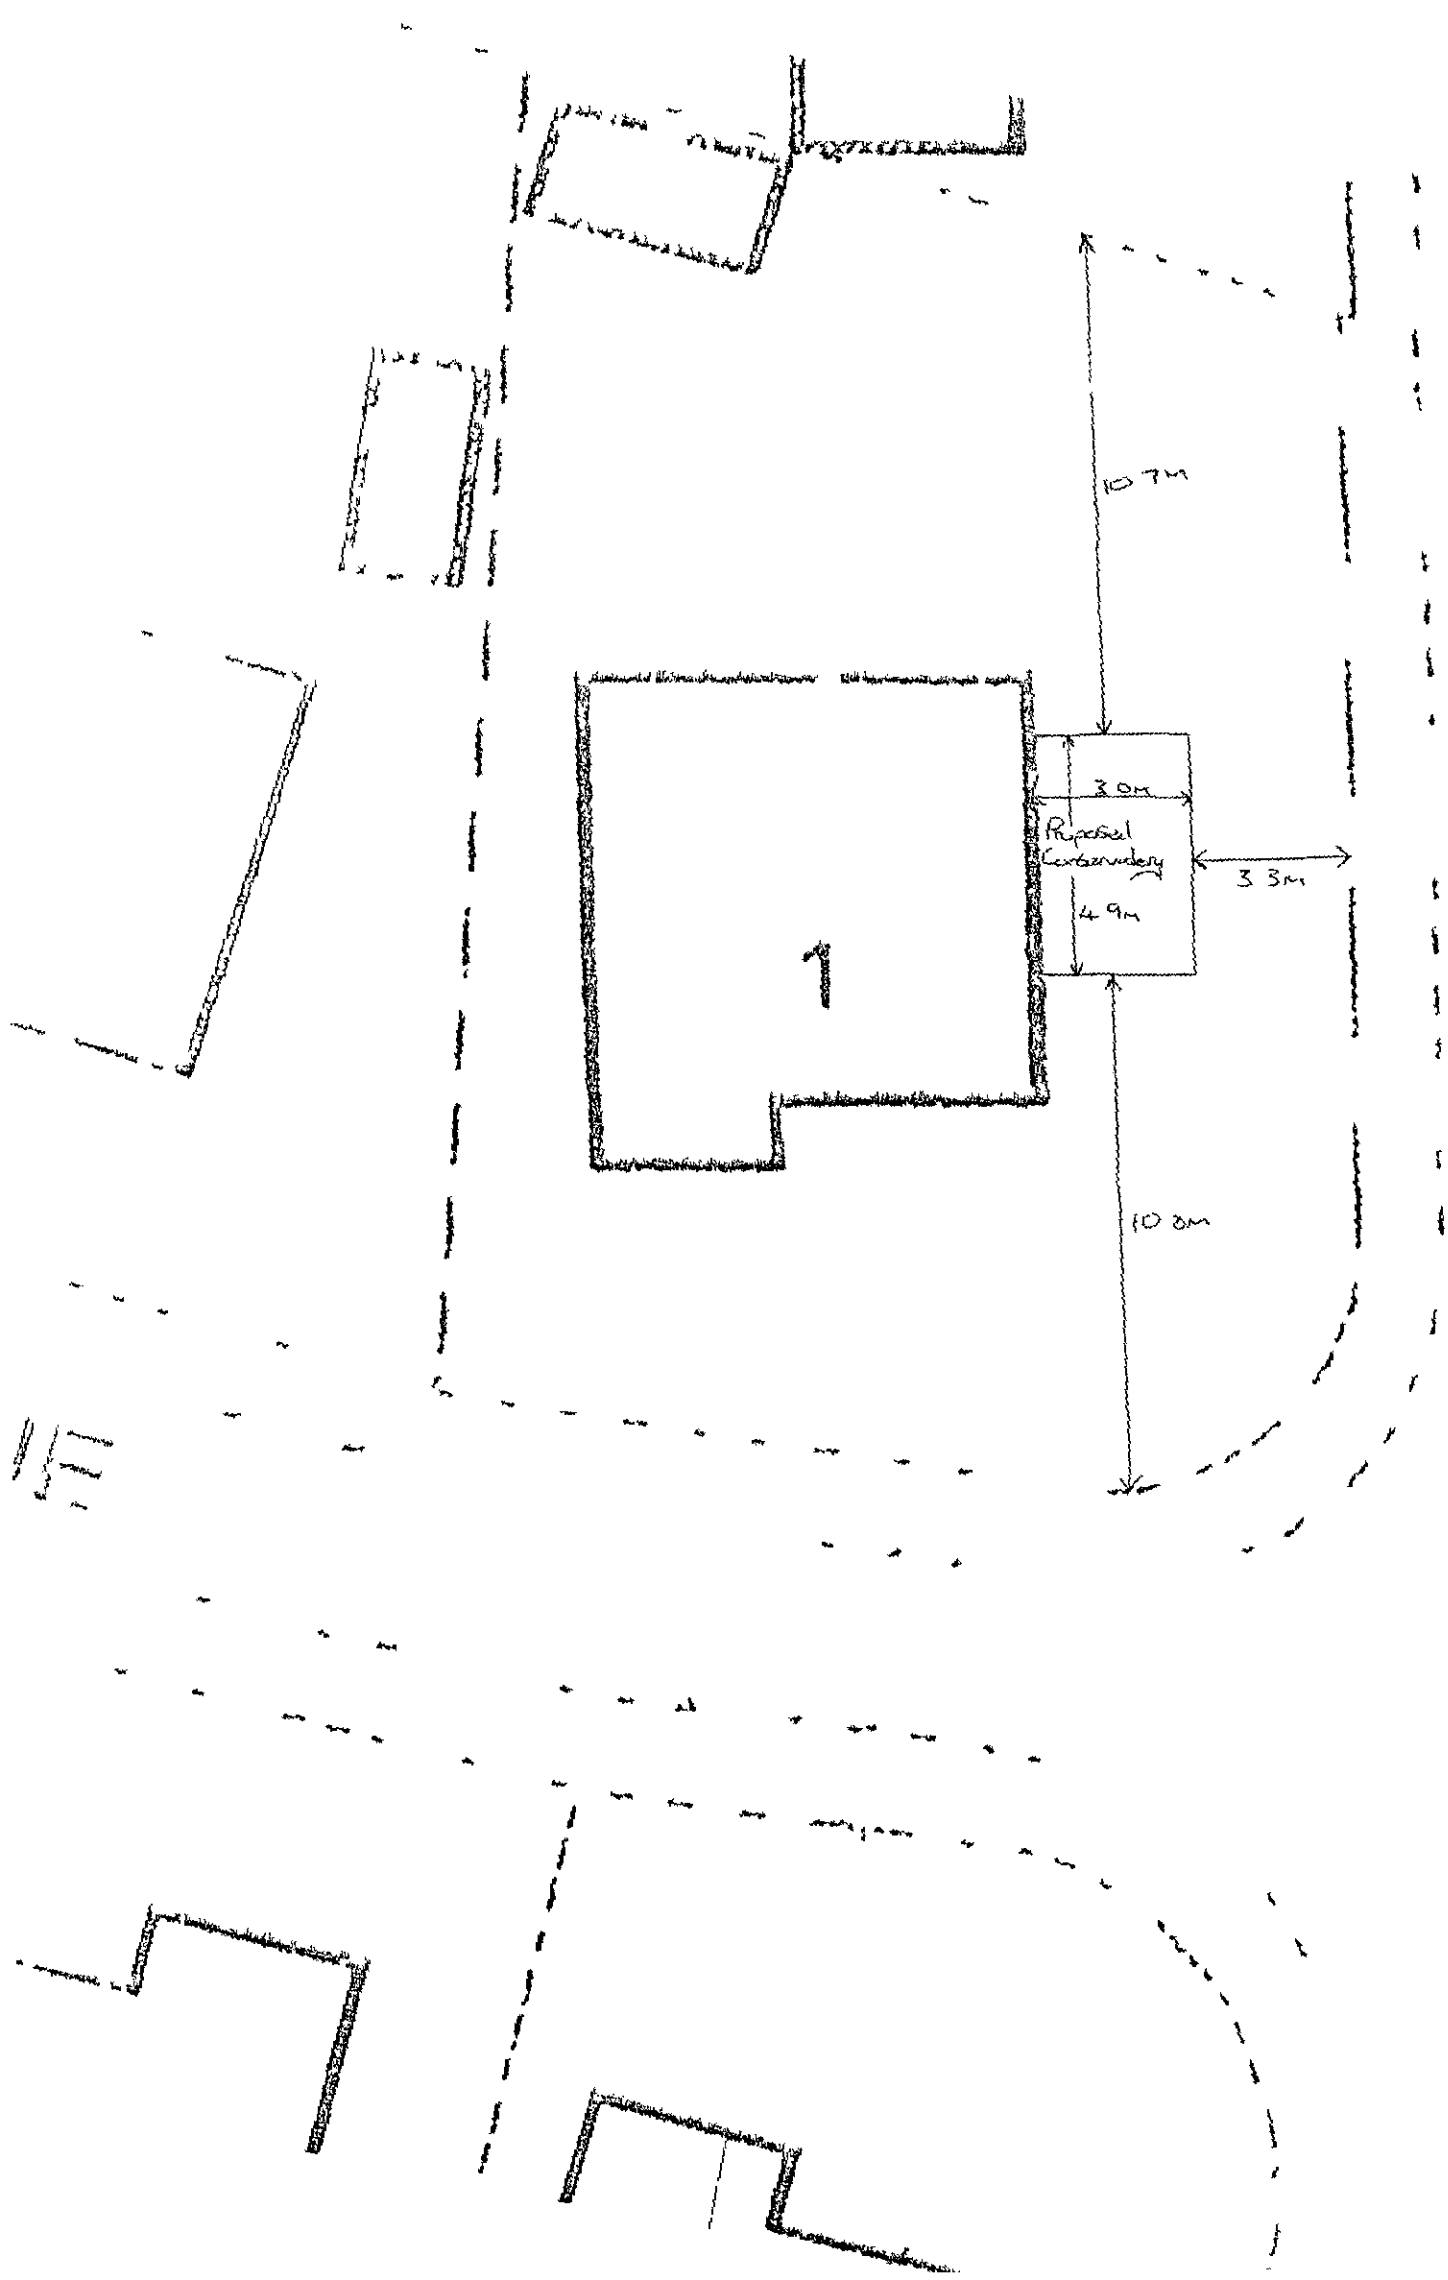

10.7m
3.0m
Proposed Conservatory
3.3m
4.9m
1
10.0m

Front Elevation
Scale - 1:50

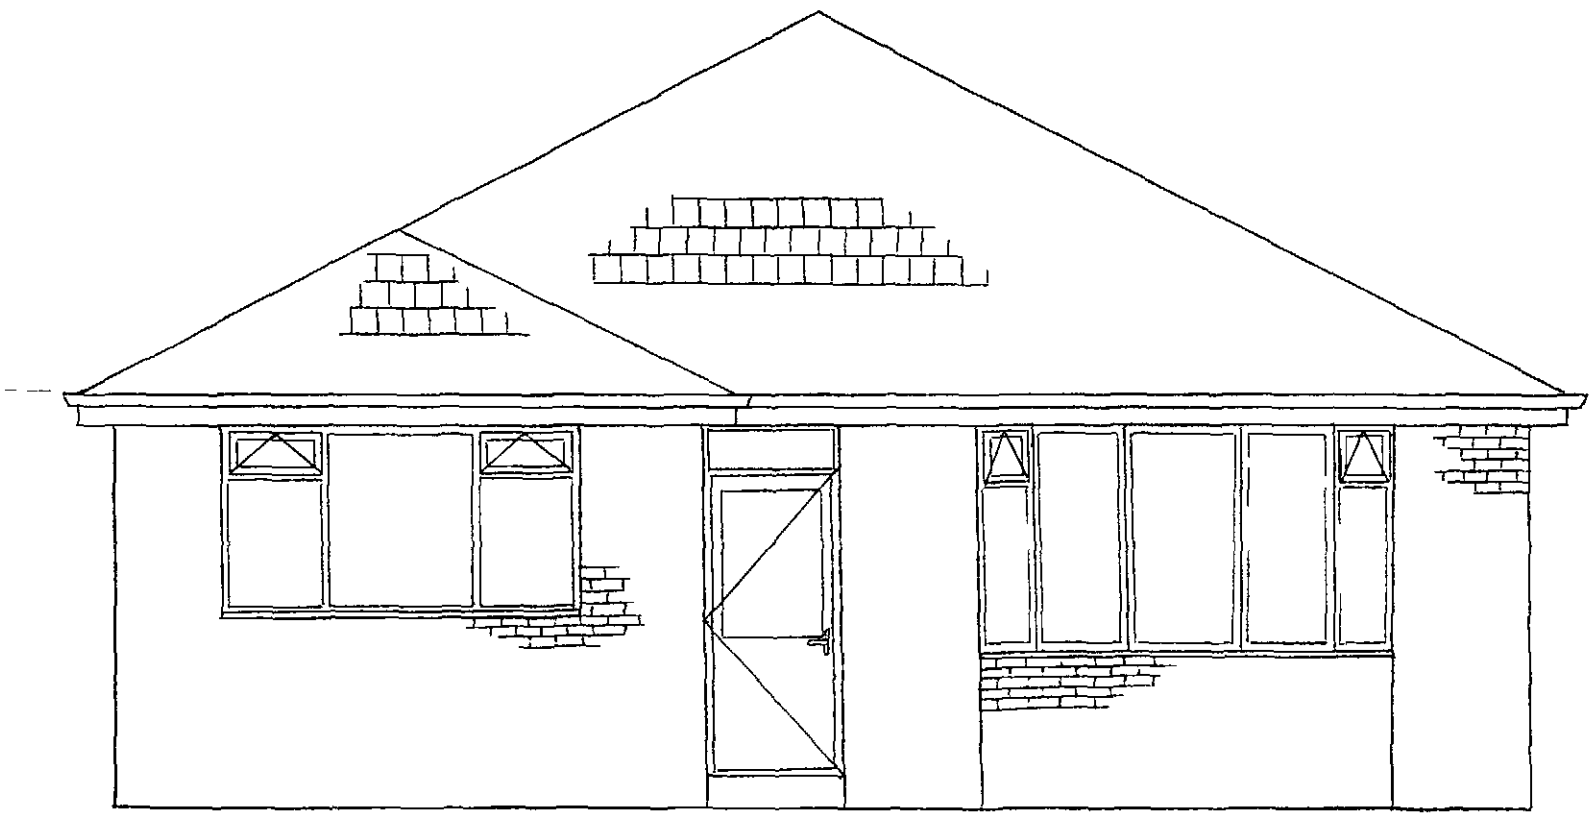


Proposed Front Elevation

Scale - 1:50

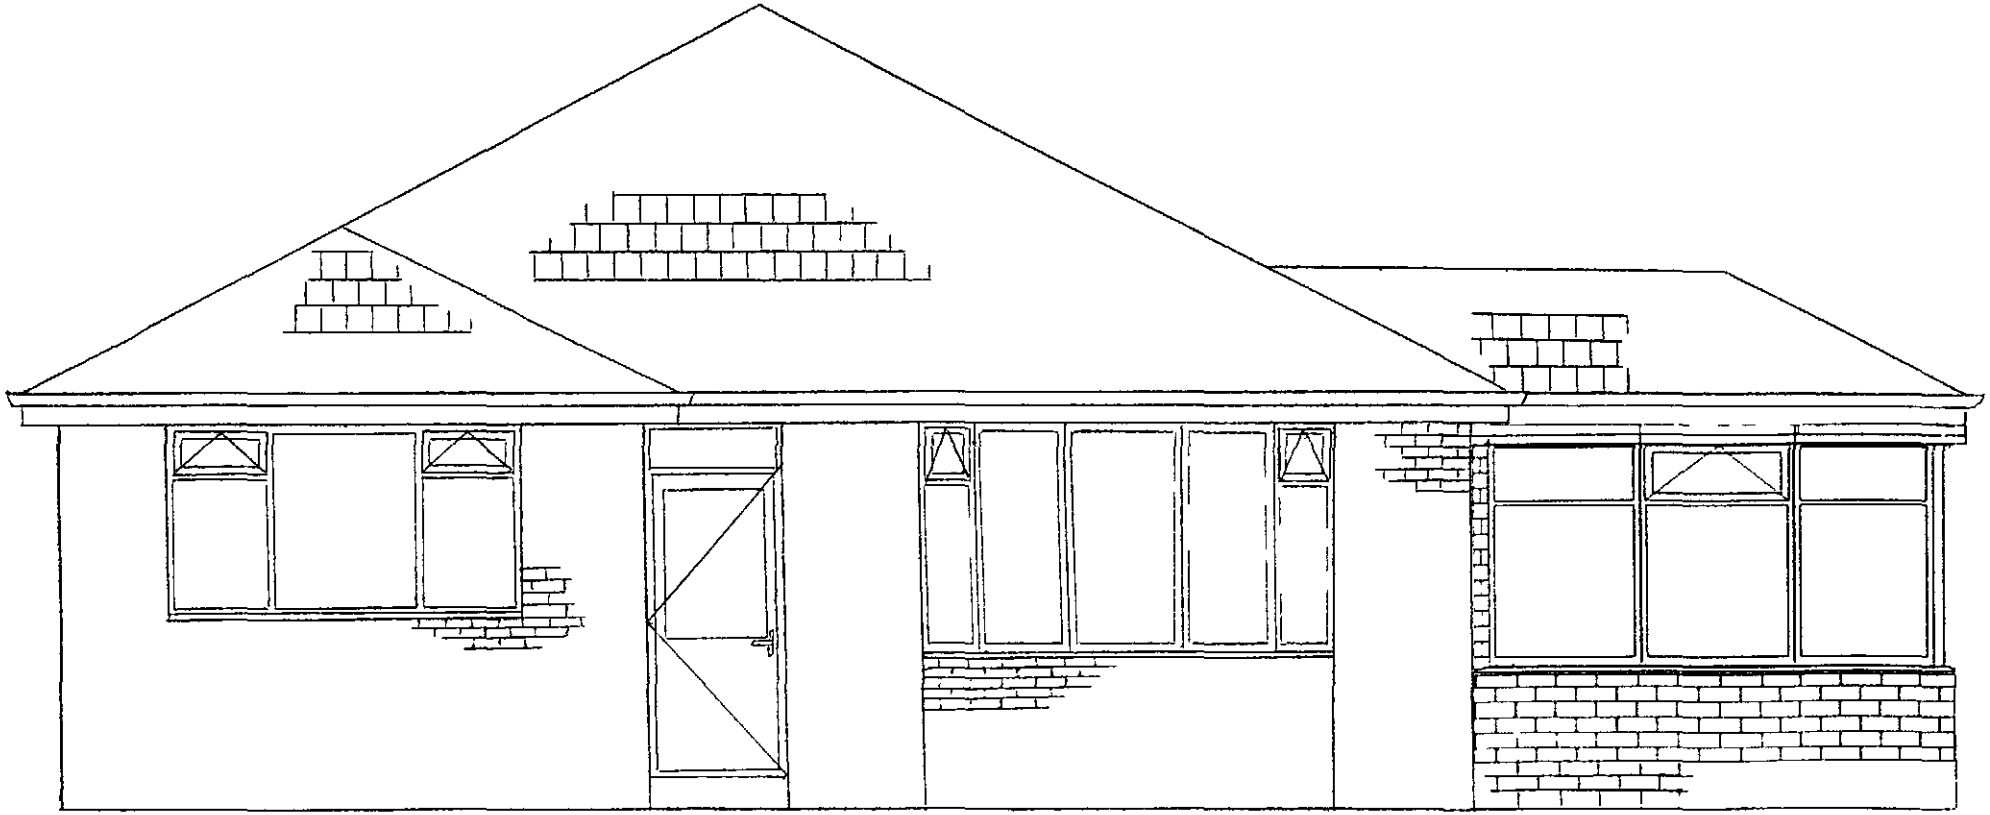


Right Elevation
Scale - 1:50

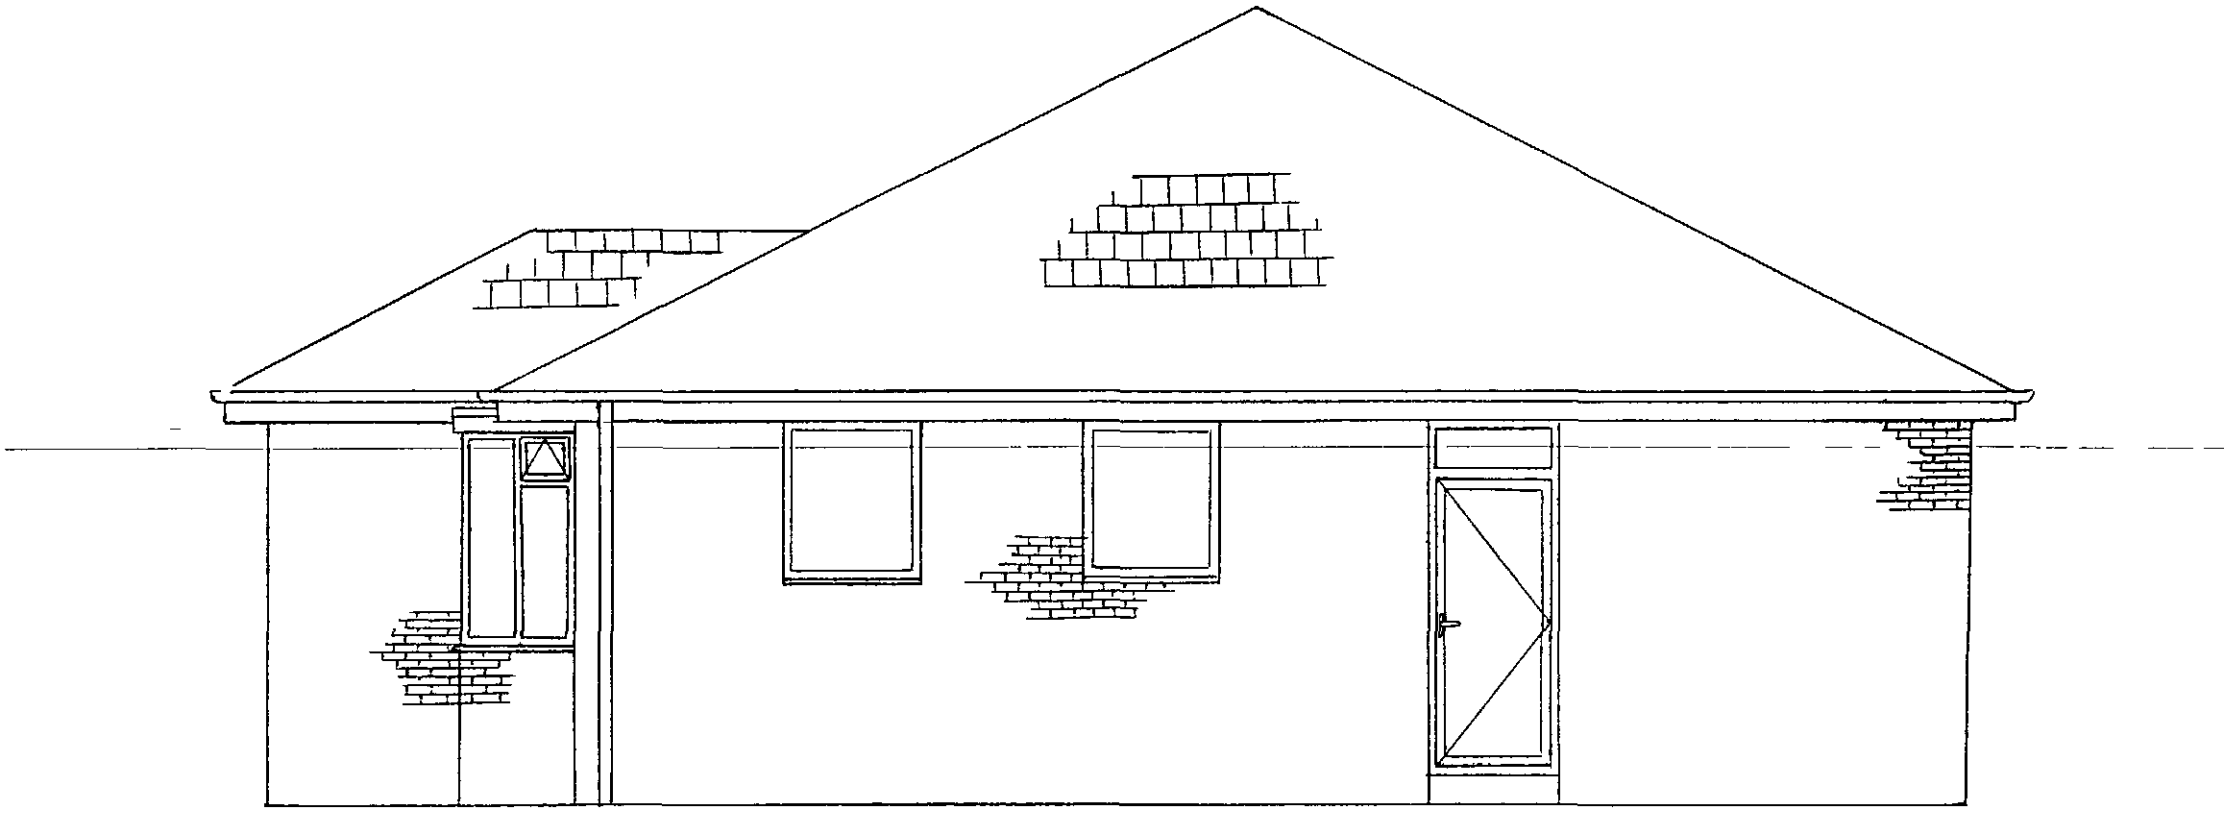


Proposed Right Elevation

Scale - 1:50

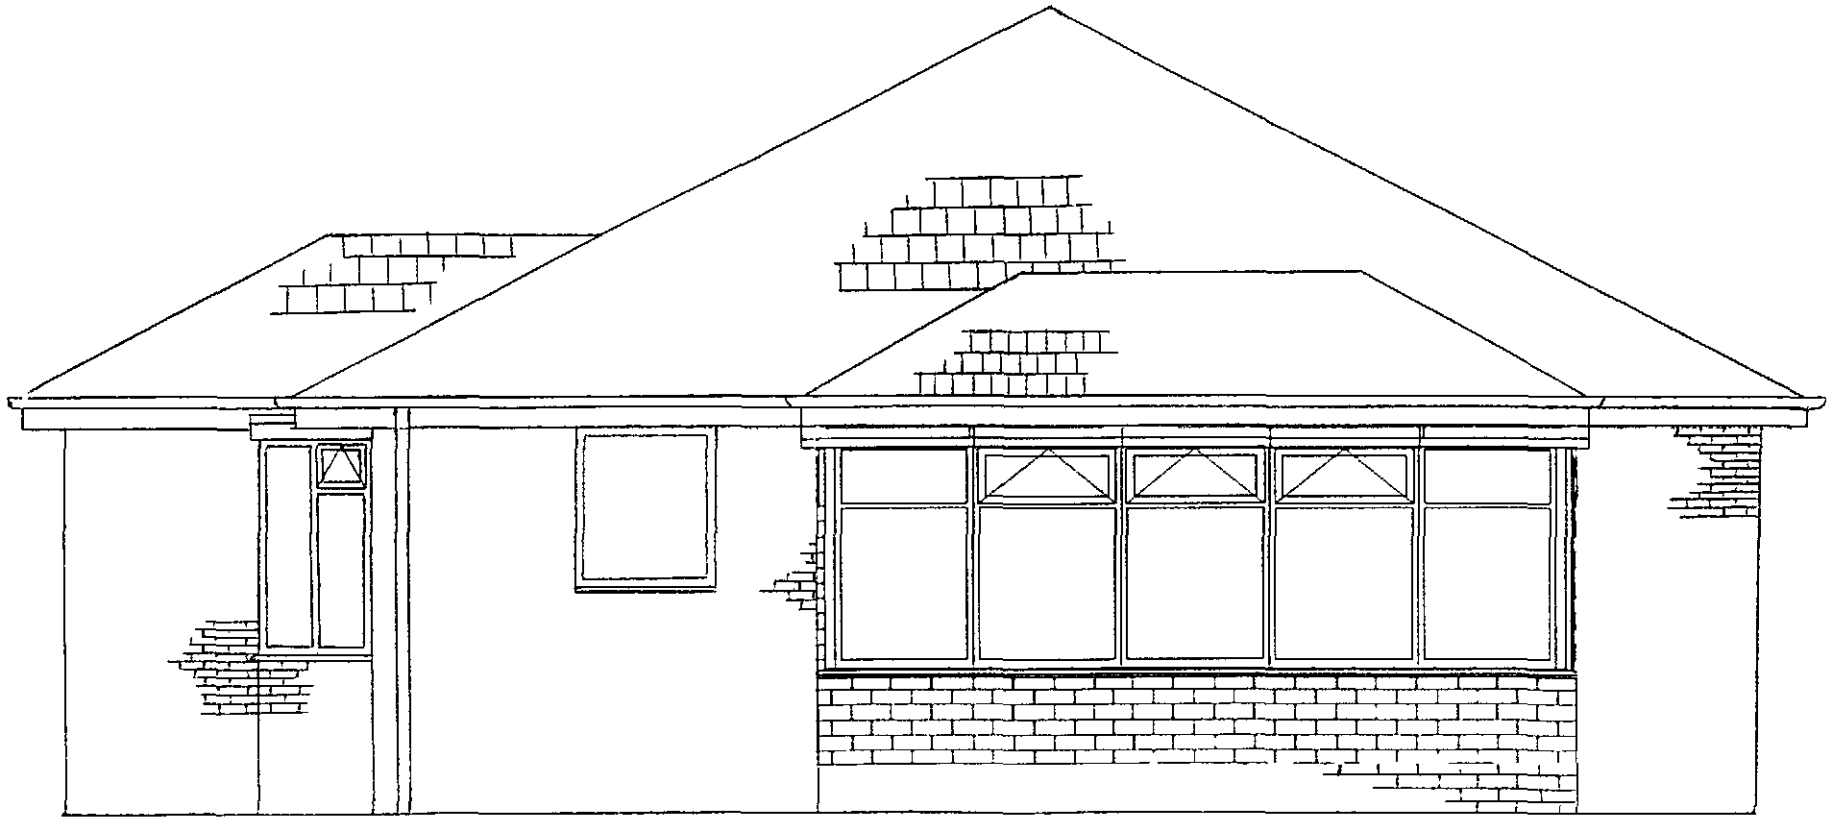

Back Elevation
Scale 1:50

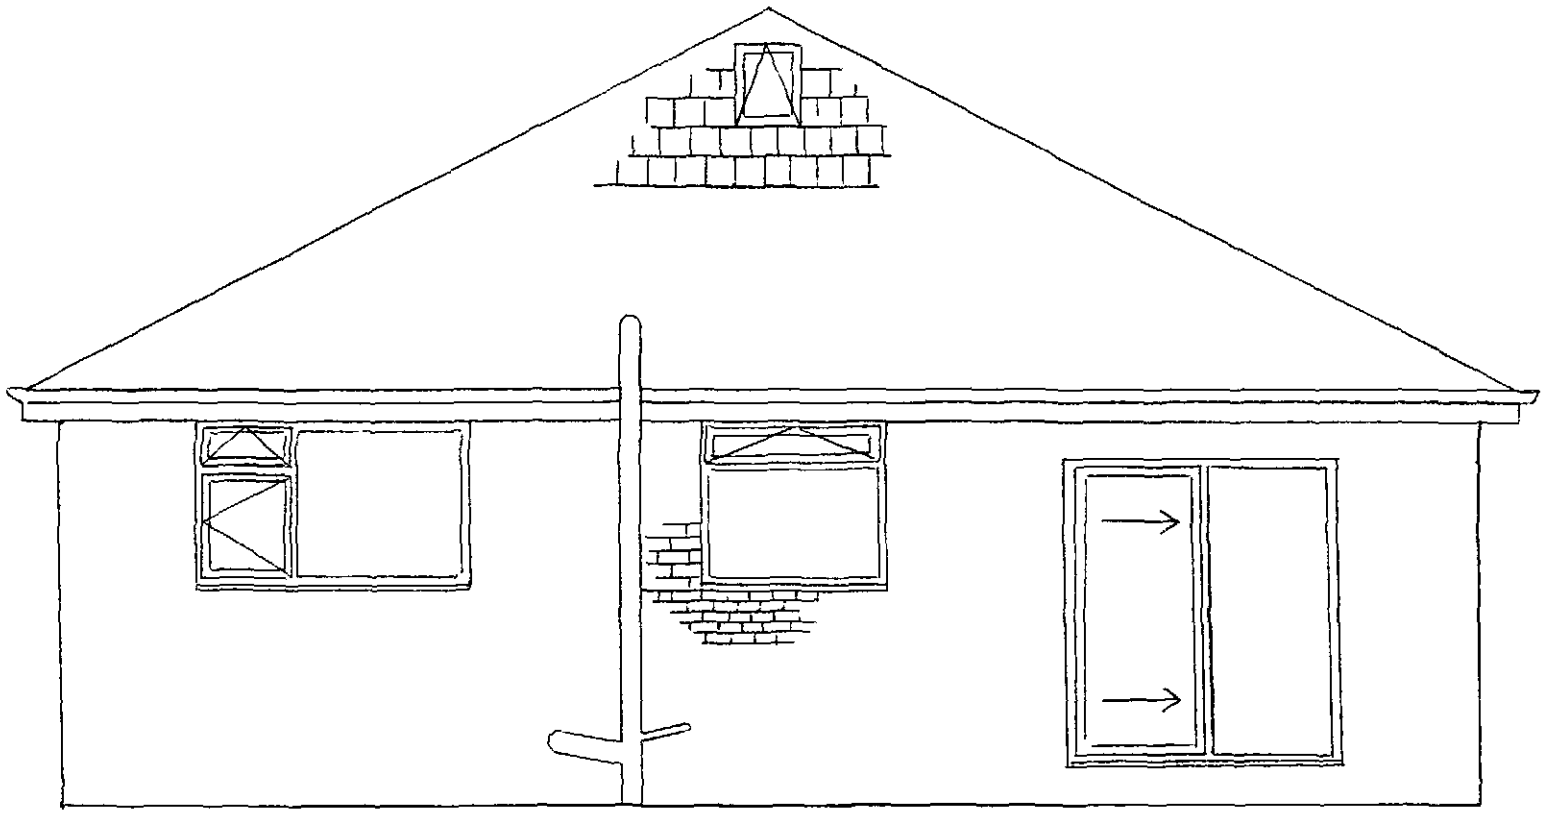

Proposed Back Elevation

Scale 1:50

