

ALL EXISTING & PROPOSED
WINDOW & DOORS WHITE UPVC.
PITCHED ROOF TILES TO MATCH
EXISTING ROOF.

PROPOSED SIDE ELEVATION

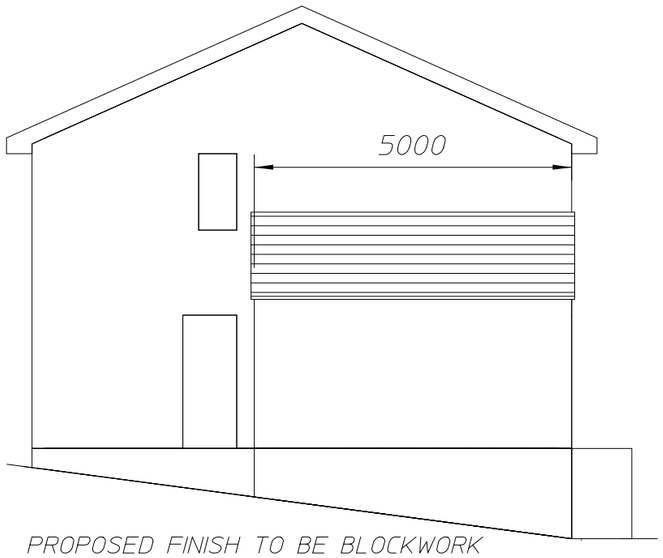


PROPOSED FINISH TO BE BLOCKWORK
RENDERED AND PAINTED GREY

EXISTING SIDE ELEVATION

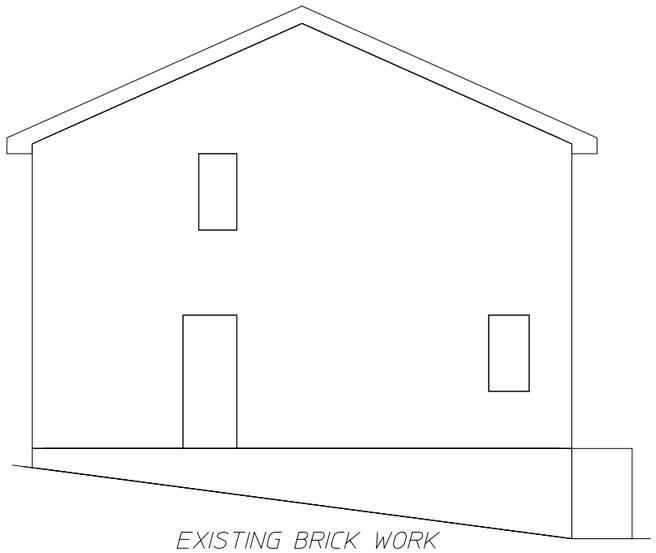


EXISTING BRICK WORK
GOLDEN BUFF BRICK

PROPOSED FRONT ELEVATION

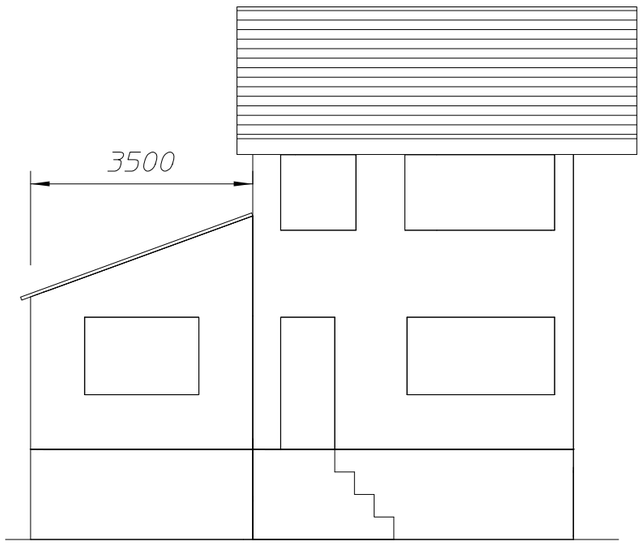


PROPOSED BRICKWORK
TO MATCH EXISTING HOUSE

EXISTING FRONT ELEVATION

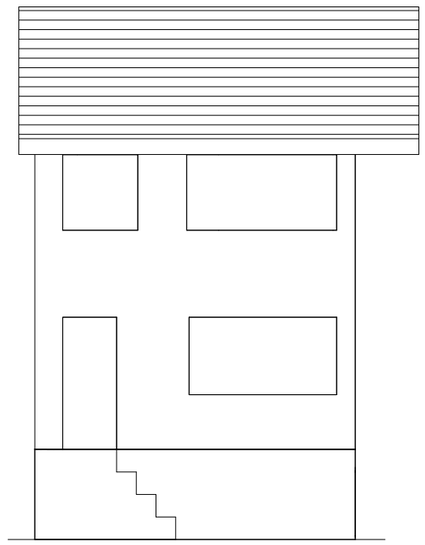


EXISTING BRICK WORK
GOLDEN BUFF BRICK

EXISTING REAR ELEVATION

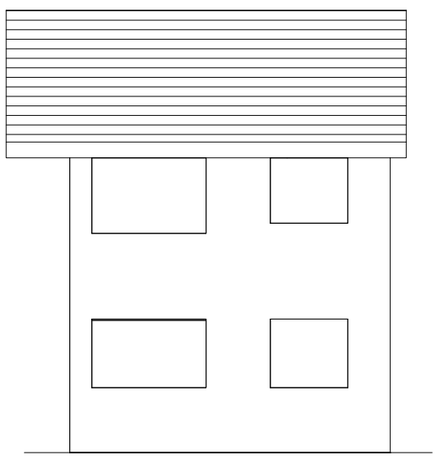


EXISTING BRICK WORK
GOLDEN BUFF BRICK


PROPOSED REAR ELEVATION

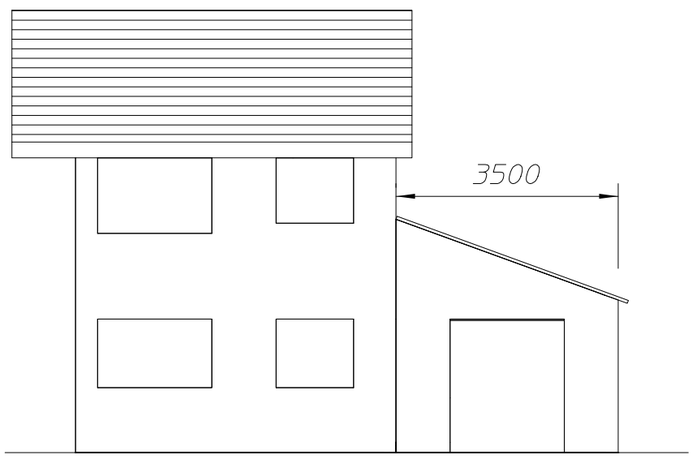

PROPOSED FINISH TO BE BLOCKWORK
RENDERED AND PAINTED GREY

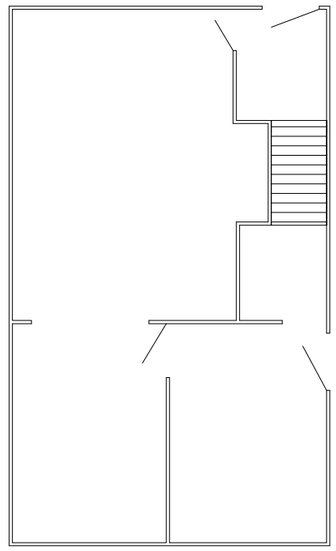

EXISTING LAYOUT

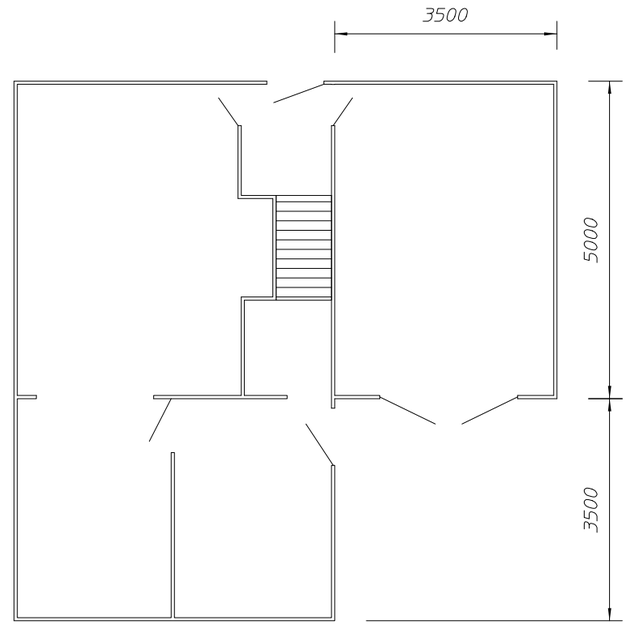

PROPOSED LAYOUT

DRAWN: D JOHNSON	
SCALE: 1:100 A3	
APPLICATION FOR PLANNING 42 BRUNSWICK CLOSE	
	DATE: 12-10-15