

STEPHEN A. WELCER. m.c.i.a.t.
Architectural Tecnician and Surveyor .
217, Wakefield Road.
Normanton.
Wakefield.
WF6 1BP.
West Yorkshire.


Tel. 01924 890012.
Mob. 07989 964611.
e-mail. stevewelcer@btinternet.com.

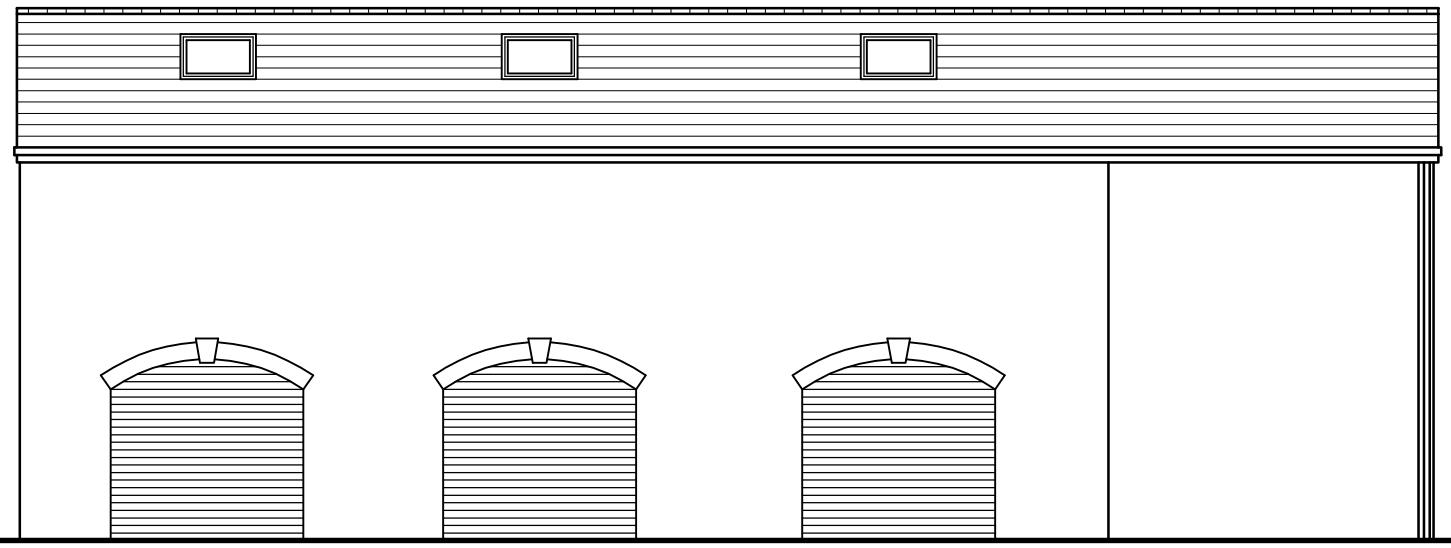


West Elevation.
as Approved.

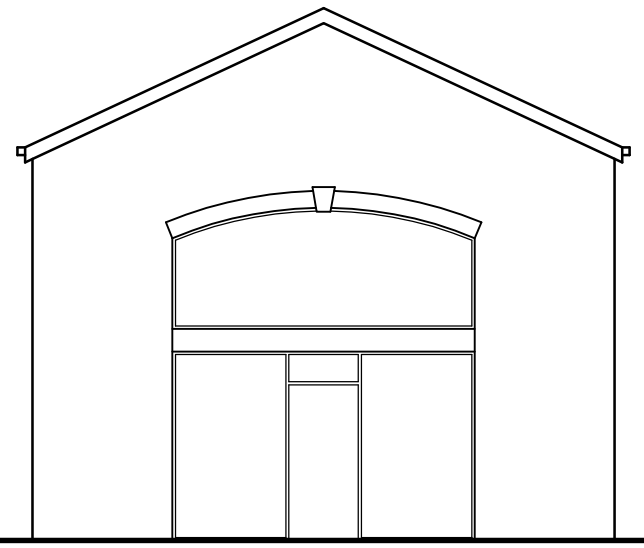

South Elevation.
as Apperoved.

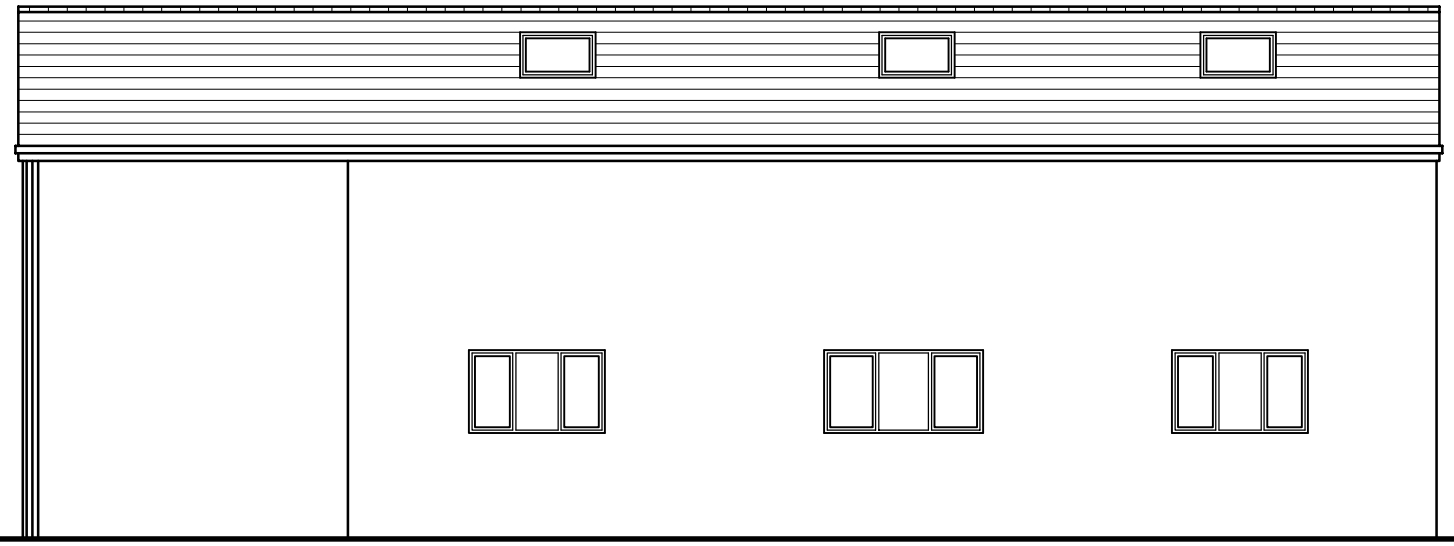

East Elevation.
as Approved.

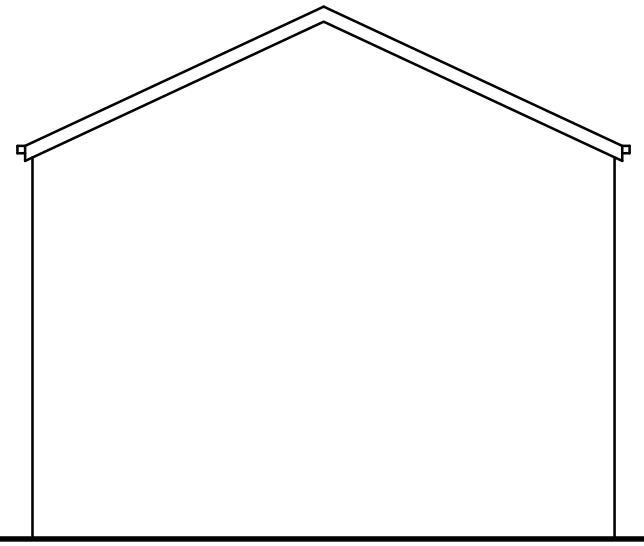

North Elevation.
as Approved.

Scale 1:100 @ A3.
Date AUG. 2017
Drawn by SW
Checked by -
Drawing no. 2017-26-13
Revision -

Drawing Title
ELEVATIONS AS APPROVED.

Project Title
GARAGE BUILDING EXTENSION.
THE GRANNARY. LOW FARM.
CEMETERY ROAD. HEMMINGFIELD.
FOR MR. K. HERBERT.

Property Address
THE GRANNARY. LOW FARM.
CEMETERY ROAD.
HEMMINGFIELD.
S73 0QJ.