


SOUTH EAST ELEVATION




NORTH WEST ELEVATION


NOTES ON EXTERNAL FINISHES :
ROOF RECLAIMED NATURAL BLUE SLATES OR GOOD QUALITY APPROVED ARTIFICIAL SLATES
GABLE VERGES TO BE CEMENT-FILLETED - I.E. NO BARGE BOARDS
HALF-DORMERS TO BE IN GOOD QUALITY ARTIFICIAL STONE, WITH LEAD CHEEKS
WALLS RECLAIMED NATURAL, SQUARED AND COURSED STONE OR GOOD QUALITY APPROVED ARTIFICIAL STONE
HEADS AND SILLS TO BE IN GOOD QUALITY APPROVED ARTIFICIAL STONE AS ABOVE

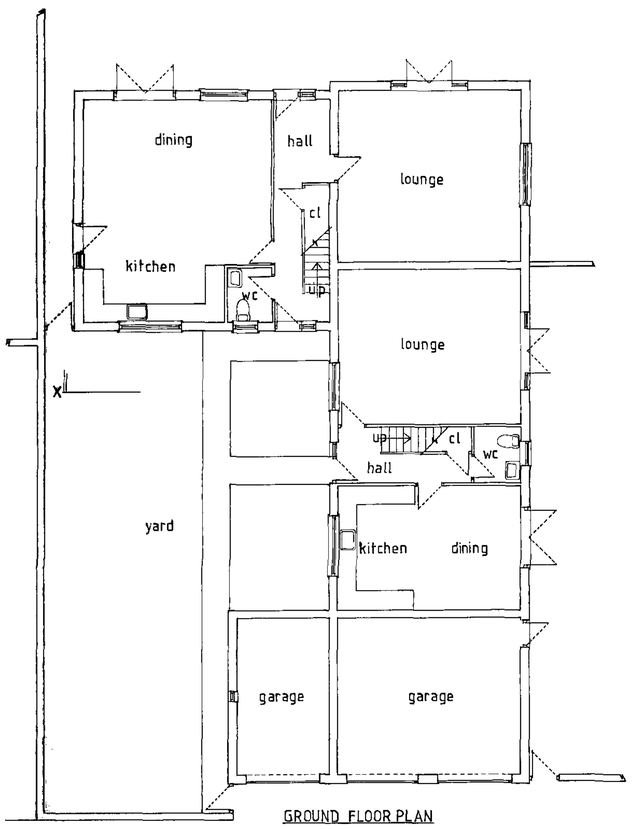


GROUND FLOOR PLAN

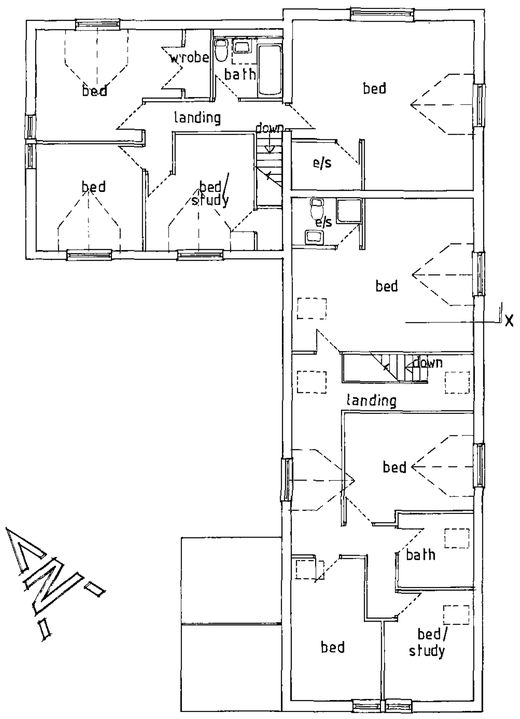

FIRST FLOOR PLAN

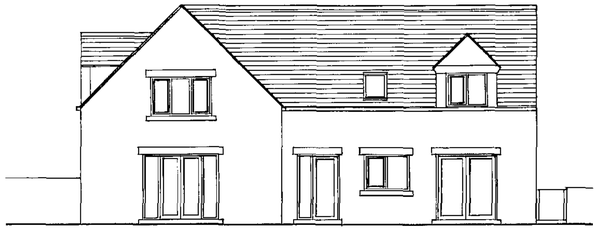


NORTH EAST ELEVATION

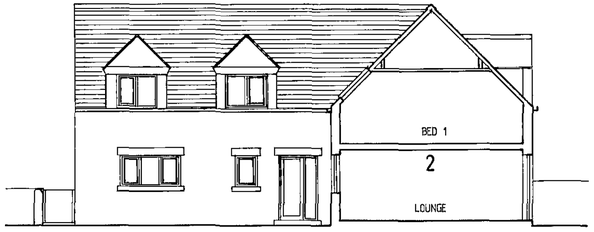

ELEVATION / SECTION X-X

SOUTH WEST ELEVATION

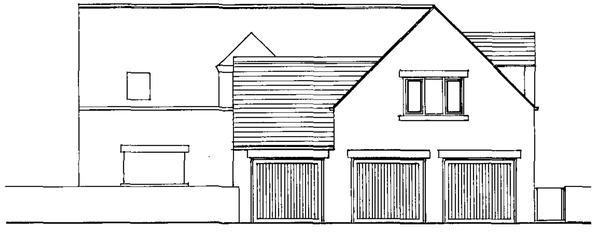

PLAN SCALE 1:100 - DRG. NO. 03

PROPOSED REPLACEMENT OF EXISTING BUILDING WITH 2 NEW DWELLINGS AT THE OLD ENGINE HOUSE, HERMIT HILL LANE, WORTLEY.