



Existing Ground Floor Plan

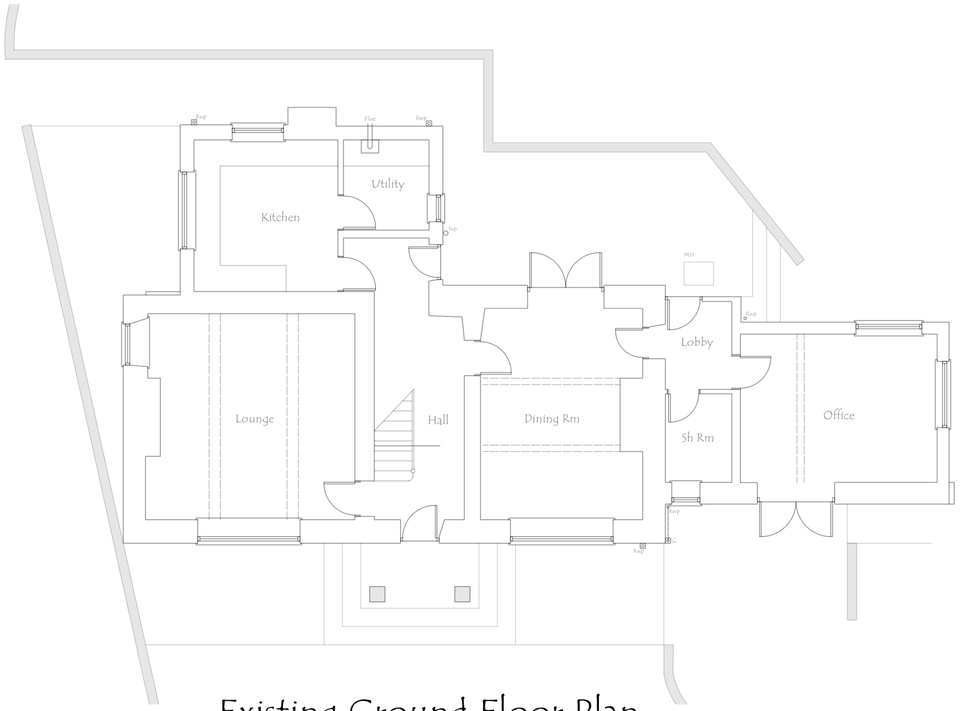

Existing First Floor Plan

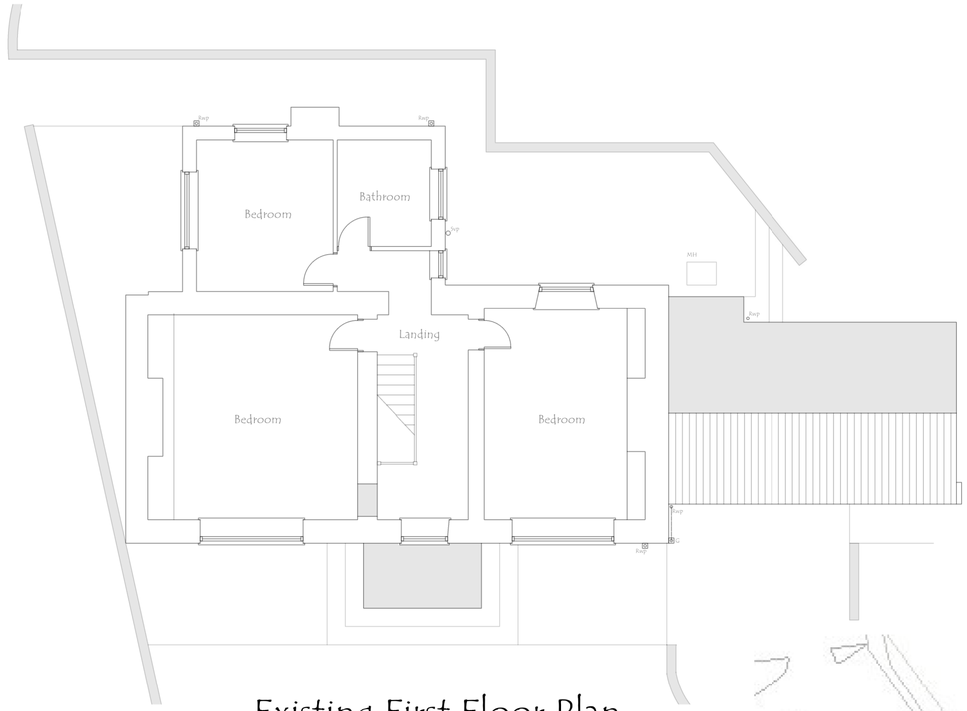

Location Plan 1:1250



Existing Front Elevation




Existing Side Elevation




Existing Rear Elevation



Existing Side Elevation

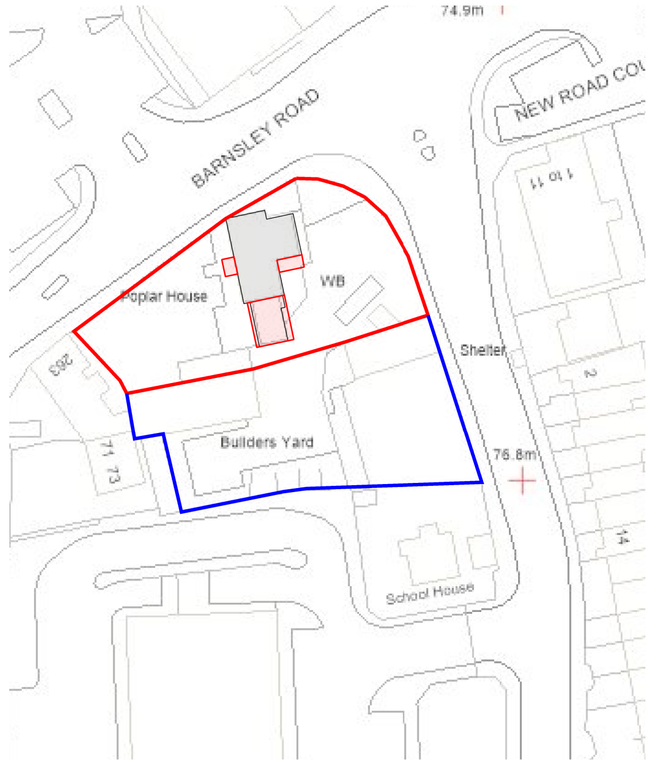

Site Plan 1:500

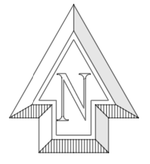

REV	DESCRIPTION	DATE	DRWN
A	Amended Site / Location Plan to Include Set Back	20.6.24	GS

JDS DESIGNS LTD

TEL :- 01226 745 324
EMAIL - JDS.DESIGNS@GMAIL.COM

DRAWING TITLE
Existing Plans & Elevation

PROJECT TITLE
Proposed Two Storey Side and Single Storey Rear Extension at Poplar House Barnsley Road Cudworth Barnsley

PROJECT NO.	DWG NO.
2023.001.20.000	PL001
SCALE: 1:100	REV: A