
EXISTING




Front Elevation




Rear Elevation

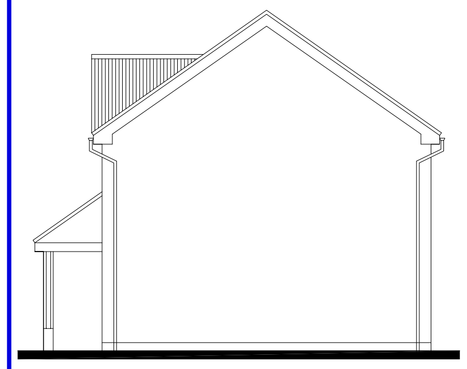


Side Elevation

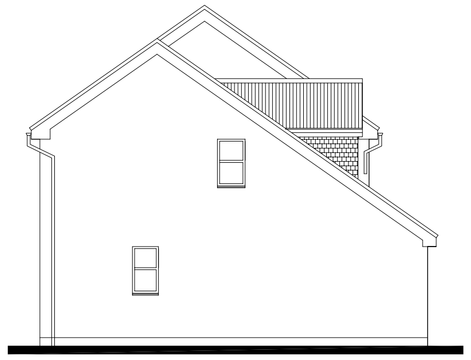

Side Elevation

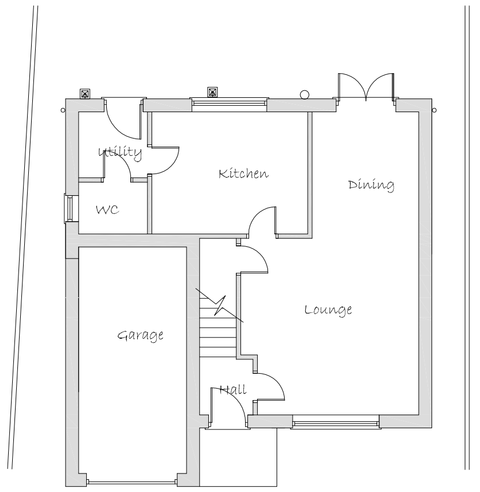

Ground Floor Plan

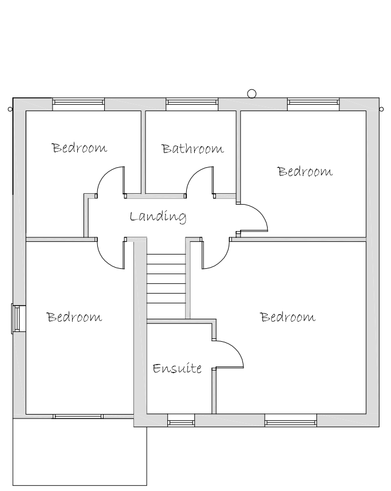

First Floor Plan

29 MANOR FIELDS - GREAT HOUGHTON

NOTES

This drawing and all the information shown is the property of DK Designs and shall not be copied whole, or in part, or used for any other purpose without written permission of the Company

ALL DIMENSIONS TO BE CHECKED ON SITE

ALL SUBJECT TO STRUCTURAL ENGINEERS CHECKS AND CALCULATIONS

DO NOT SCALE FROM THIS DRAWING EXCEPT FOR THE PURPOSES OF LOCAL AUTHORITY PLANNING

IF ANY VARIATIONS ARE MADE TO SPECIFICATION/DRAWINGS WITHOUT DK DESIGNS KNOWLEDGE, DK DESIGNS WILL NOT BE HELD ACCOUNTABLE FOR NON COMPLIANCE OF PLANNING AND BUILDING REGUALTIONS

SUBJECT TO PLANNING APPROVAL

SUBJECT TO BUILDING REGS APPROVAL


ALL WORK TO COMPLY WITH BUILDING REGULATIONS 2013 AS AMENDED AND ASSOCIATED LEGISLATION AND PLANNING CONDITIONS. ALL DIMENSIONS TO BE CHECKED ON SITE. BY BUILDER PRIOR TO COMMENCEMENT. ANY DEVIATION TO BE NOTED ON APPROVED PLAN. 48 HOURS NOTICE TO BE GIVEN TO ALL STATUTORY AUTHORITIES PRIOR COMMENCEMENT. SAMPLES OF BRICK AND TILE TO BE APPROVED BY PLANNING AUTHORITY PRIOR TO COMMENCEMENT OF WORK DETAILS AND CALCULATIONS FOR THE ROOF TRUSSES TO BE SUBMITTED 7 DAYS PRIOR TO COMMENCEMENT OF WORK.

TO BE READ IN CONJUNCTION WITH CONSTRUCTION SPECIFICATION

PROPOSED




Front Elevation

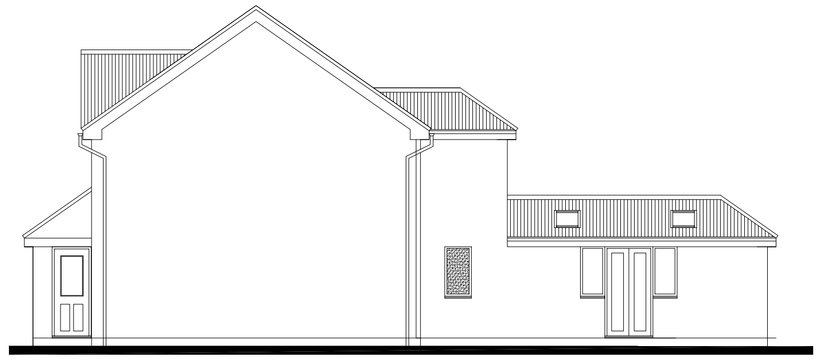


Side Elevation



Rear Elevation

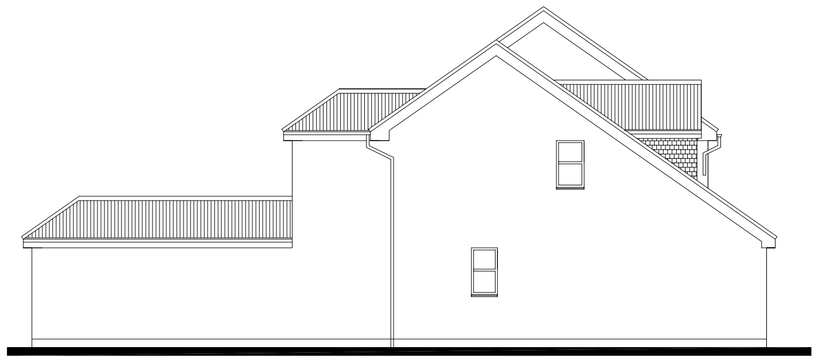


Side Elevation

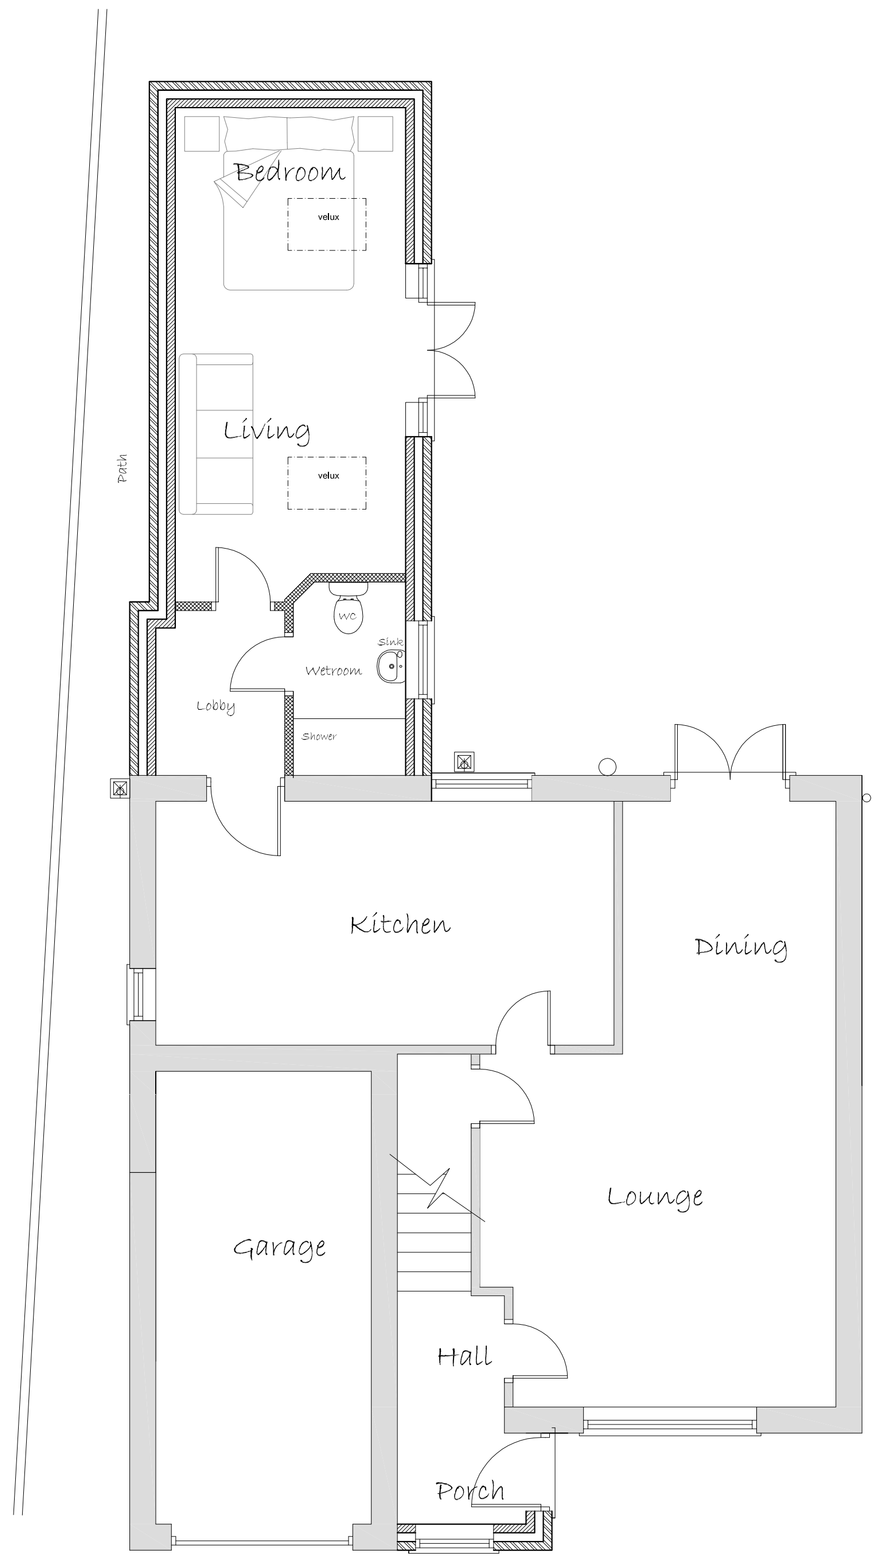

Ground Floor Plan

0 1 2 3 4 5

Meter's 1:50 @ A1

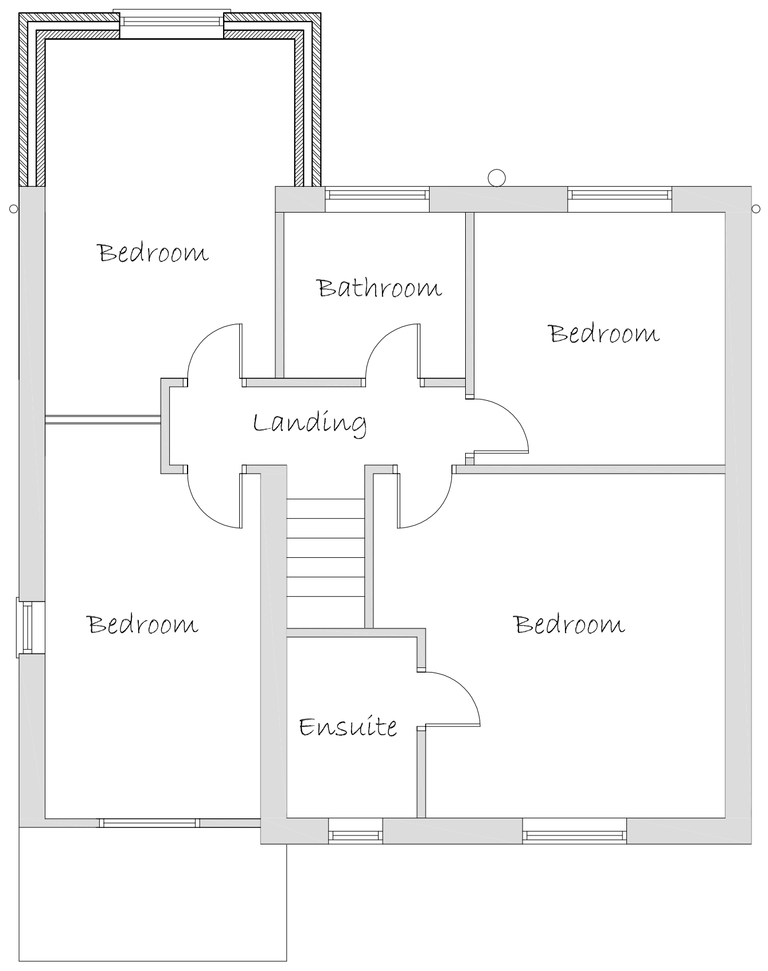

First Floor Plan

Note:- All subject to Structural Engineers Calculations

Rev.	Date.	Remarks

DK DESIGNS
FUTURE PROJECTS TODAY

96 BLACKBURN DRIVE
CHAPELTOWN
SHEFFIELD
S35 2ZP

TEL/FAX:- 0114 2571043 MOB:- 07710783875
EMAIL :- DESIGNS@DK-DESIGNS.CO.UK
WEB:- WWW.DK-DESIGNS.CO.UK

Client.
Mr and Mrs Barlow

Project/Title.
29 Manor Fields - Great Houghton
Existing and Proposed
Floor Plans and Elevations

Scales.	Date.
1:50 1:100 @ A1	Oct14

Drawing Number.	Revision.	Drawn by.
2014/85/03	A.	