


SITE LOCATION

(Scale 1:50000)

Ordnance Survey map extract based upon Landranger map series with the permission of the controller of Her Majesty's Stationery Office Licence No. 0100023487 Crown copyright.

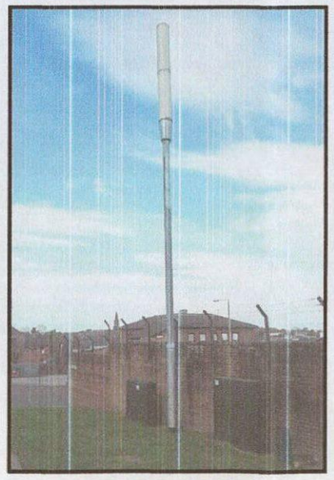

SITE PHOTOGRAPH

The drawings comply with TEF & Vodafone Standard ICNIRP guidelines.
Designed in accordance with CTIL document: SDN0008



DETAILED SITE LOCATION

(Scale 1:1250)

Based upon Ordnance Survey map extract with the permission of the Controller of Her Majesty's Stationery Office. Crown copyright. Licence No. 100020449

ALL DIMENSIONS ARE IN mm UNLESS NOTED OTHERWISE

N.G.R	E: 434462 N: 405834
CONCESSION REQUIRED	NO

DIRECTIONS TO SITE:
TRAVELLING ON THE M1, EXIT AT JUNCTION 37 AND TAKE THE A628 DODWORTH ROAD HEADING FOR BARNSLEY.
CONTINUE FOR APPROX 2.0KM, THEN AT TOWNEND ROUNDABOUT, FOLLOW THE A628.
CONTINUE FOR APPROX. 500m, THEN TURN RIGHT ONTO UPPER NEW STREET.
GO STRAIGHT ON AT MINI ROUNDABOUT, THEN TURN SECOND LEFT ONTO WOOD STREET.
SITE IS LOCATED ON THE IMMEDIATE LEFT.

NOTES:

REV	MODIFICATION	BY	CH	DATE
A	Issued for Approval	PD	DW	05.11.14

CLARKE telecom
Partington House, Stock Lane, Chadderton, Oldham, OL9 9EY
Tel: 0161 785 4500
Fax: 0161 785 4501
Web: www.clarke-telecom.com

O2
CTIL - BEACON

Cell Name	Opt.
NEW STREET/WOOD STREET JUNCTION	–

Cell ID No

CTIL	TEF	VF
116622	046277	45757

Site Address / Contact Details

CORNERSTONE 14601_VODA 45757
NEW STREET/WOOD STREET JUNCTION
BARNSLEY
SOUTH YORKSHIRE
S70 1LR


Drawing Title: SITE LOCATION MAPS

Purpose of issue:	Dwg Rev:
PLANNING	A

Drawing Number:	Pack Issue:
100	C

Surveyed By:	Original Sheet Size:
DW	A3

Drawn:	Date:	Checked:	Date:
PD	03.11.14	DW	05.11.14

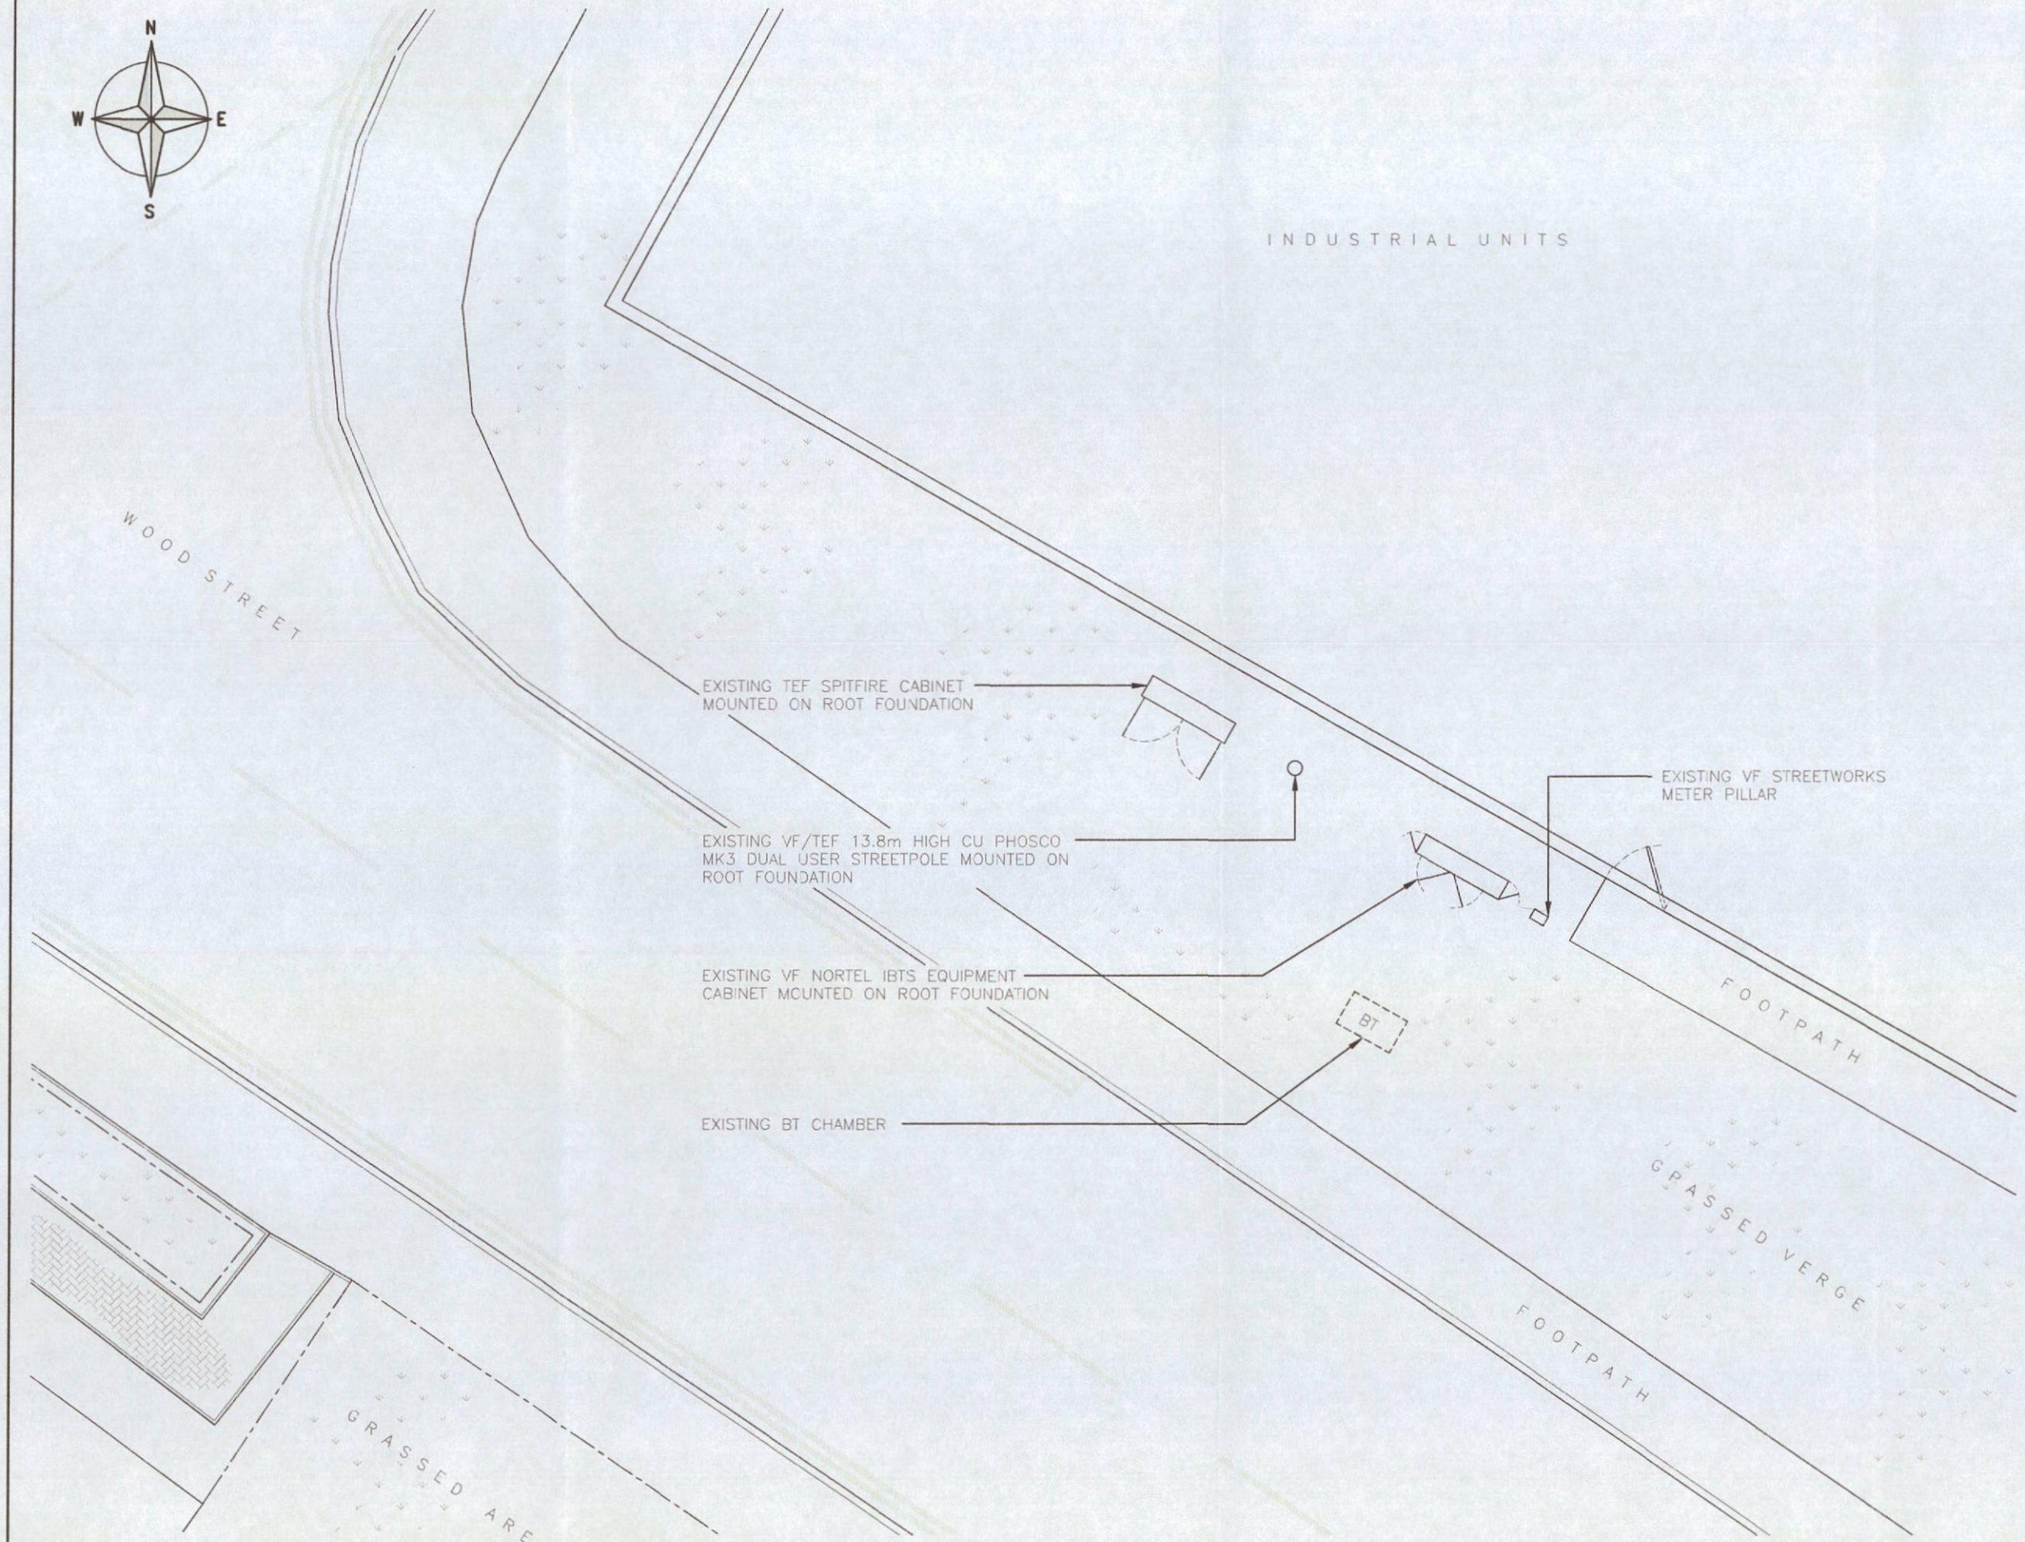

EXISTING SITE PLAN
(1:100)

ALL DIMENSIONS ARE IN mm UNLESS NOTED OTHERWISE

N.G.R	E: 434462 N: 405834
CONCESSION REQUIRED	NO

NOTES:

REV	MODIFICATION	BY	CH	DATE
A	Issued for Approval	PD	DW	05.11.14

CLARKE telecom
Partington House, Stock Lane, Chadderton, Oldham, OL9 9EY
Tel: 0161 785 4500
Fax: 0161 785 4501
Web: www.clarke-telecom.com

O2
CTIL - BEACON

Cell Name	Opt.
NEW STREET/WOOD STREET JUNCTION	–

Cell ID No

CTIL	TEF	VF
116622	046277	45757

Site Address / Contact Details

CORNERSTONE 14601_VODA 45757
NEW STREET/WOOD STREET JUNCTION
BARNSLEY
SOUTH YORKSHIRE
S70 1LR


Drawing Title:
EXISTING SITE PLAN

Purpose of issue:	Dwg Rev:
PLANNING	A

Drawing Number:	Dwg Rev:
200	A

Surveyed By:	Original Sheet Size:	Pack Issue:
DW	A3	C

Drawn:	Date:	Checked:	Date:
PD	03.11.14	DW	05.11.14

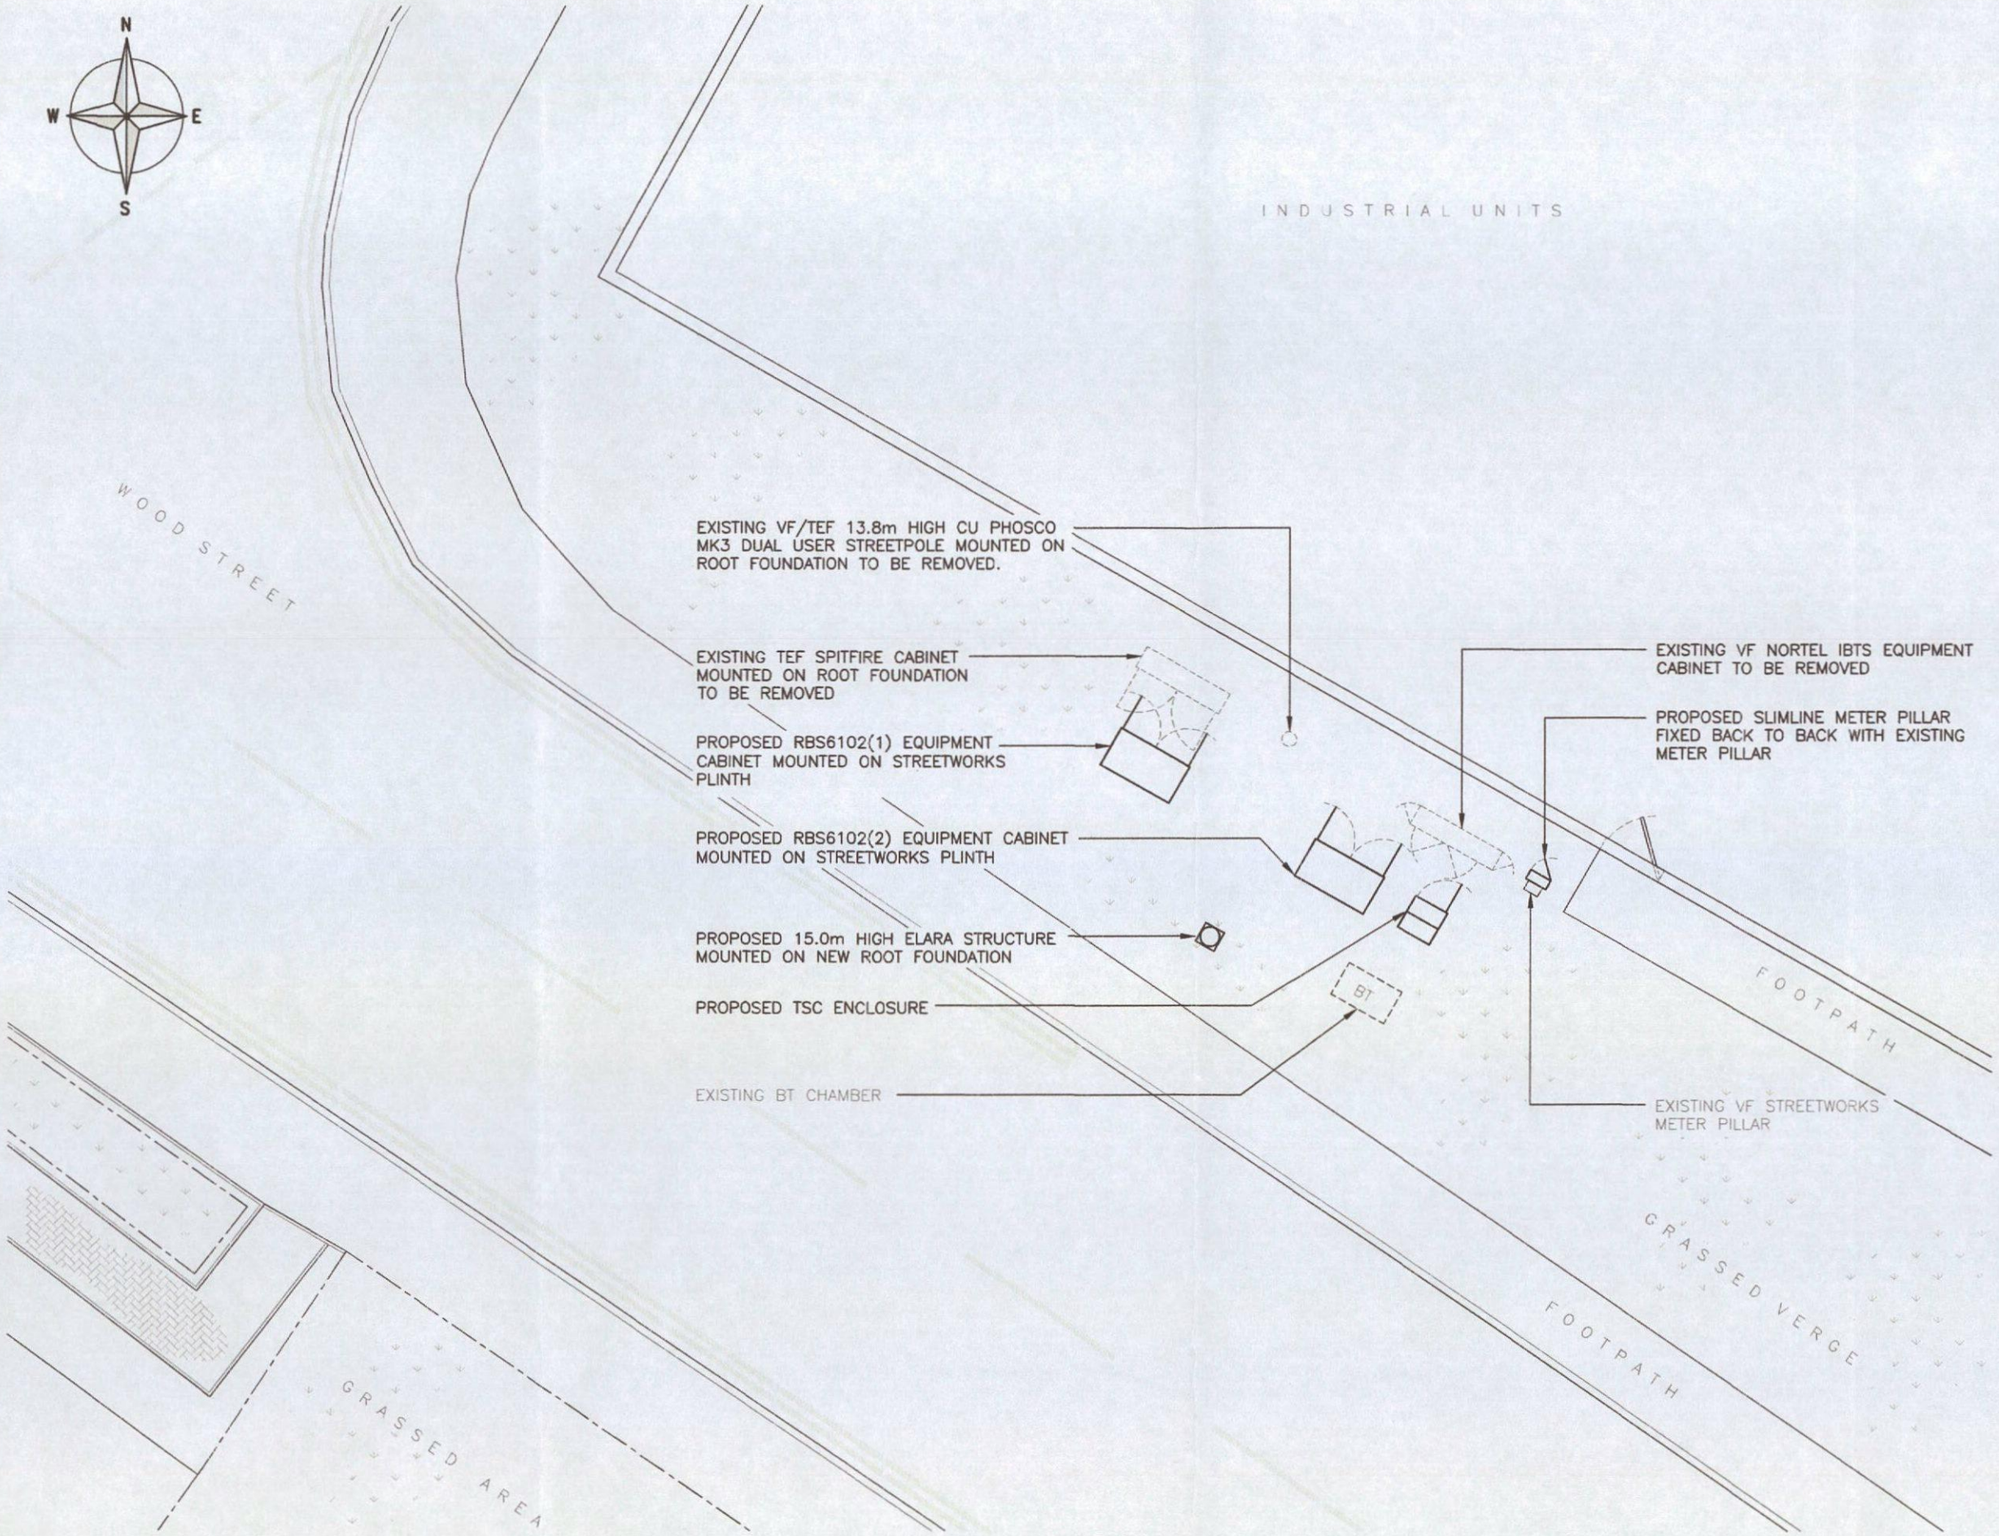

PROPOSED SITE PLAN
(1:100)

The drawings comply with TEF & Vodafone Standard ICNIRP guidelines.
Designed in accordance with CTIL document: SDN0008

ALL DIMENSIONS ARE IN mm UNLESS NOTED OTHERWISE

N.G.R	E: 434462 N: 405834
CONCESSION REQUIRED	NO

NOTES:

REV	MODIFICATION	BY	CH	DATE
B	Proposed pole relocated	MW	DW	05.01.15
A	Issued for Approval	PD	DW	05.11.14

CLARKE telecom
Partington House, Stock Lane, Chadderton, Oldham, OL9 9EY
Tel: 0161 785 4500
Fax: 0161 785 4501
Web: www.clarke-telecom.com

O2
CTIL - BEACON

Cell Name	Opt.
NEW STREET/WOOD STREET JUNCTION	–

Cell ID No

CTIL	TEF	VF
116622	046277	45757

Site Address / Contact Details


CORNERSTONE 14601_VODA 45757
NEW STREET/WOOD STREET JUNCTION
BARNSLEY
SOUTH YORKSHIRE
S70 1LR

Drawing Title: PROPOSED SITE PLAN

Purpose of issue:	Dwg Rev:
PLANNING	B
Drawing Number: 201	

Surveyed By:	Original Sheet Size:	Pack Issue:
DW	A3	C

Drawn:	Date:	Checked:	Date:
PD	03.11.14	DW	05.11.14

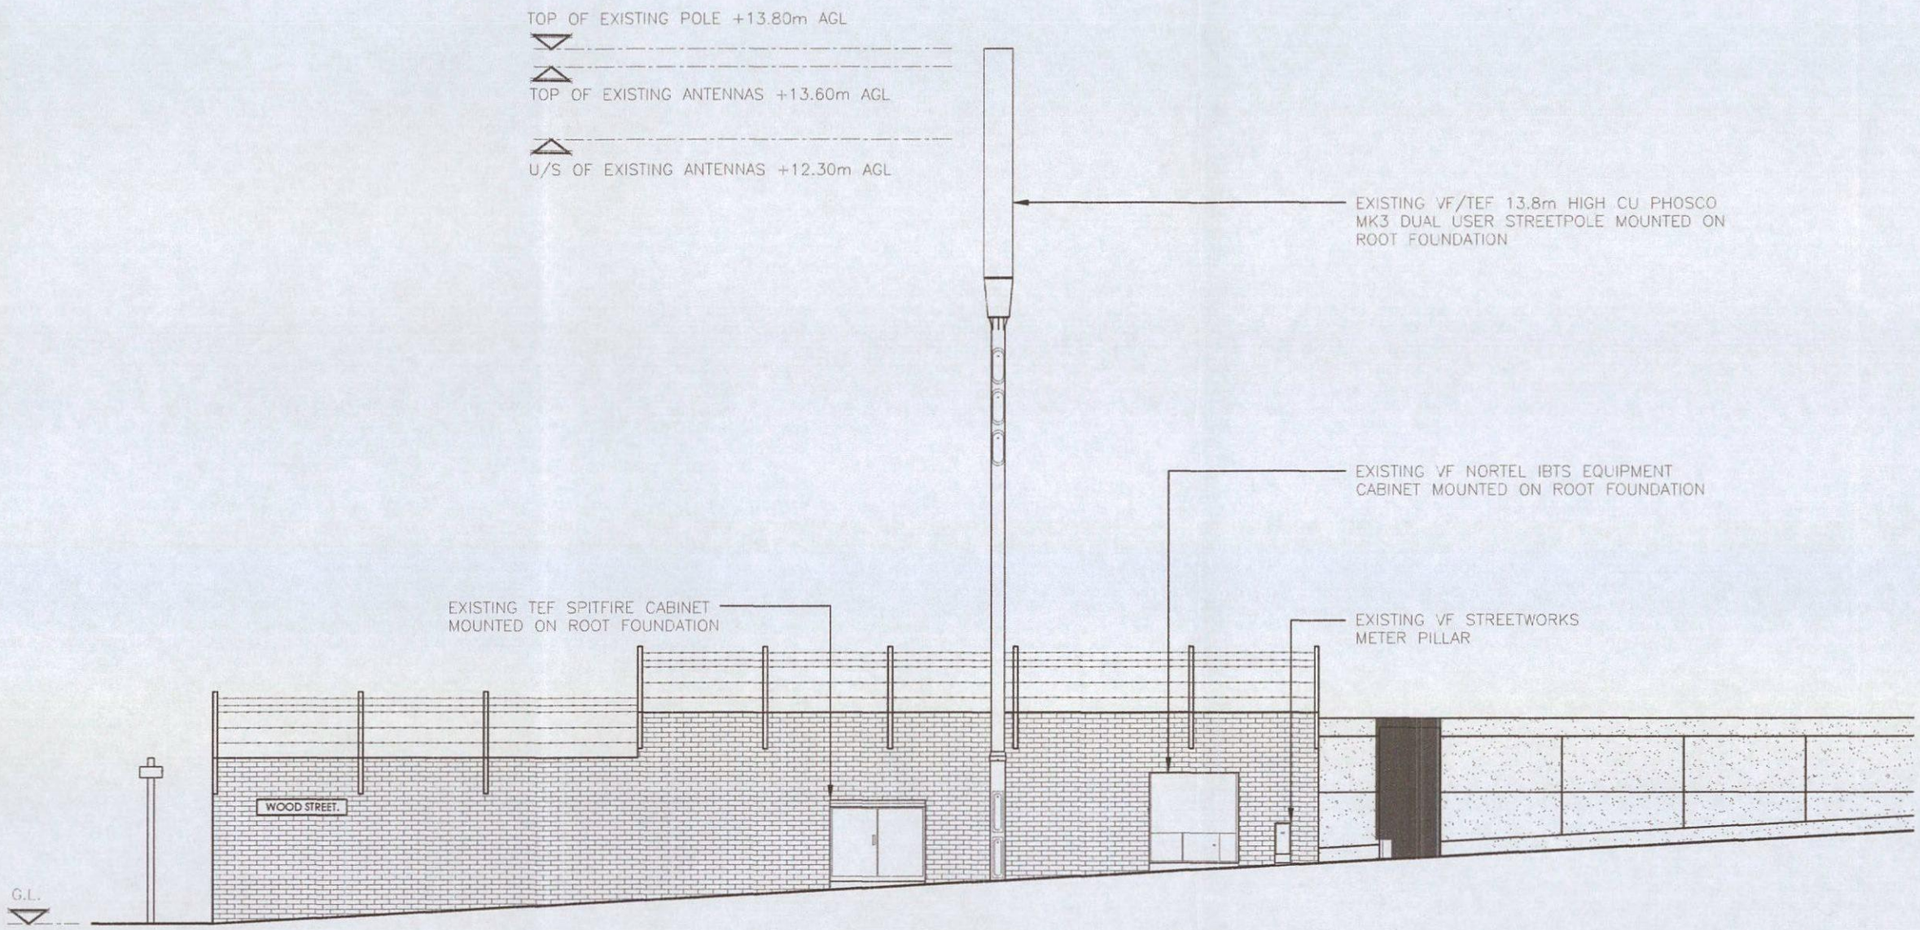

EXISTING SOUTH WEST ELEVATION
(1:100)

ALL DIMENSIONS ARE IN mm UNLESS NOTED OTHERWISE

N.G.R	E: 434462 N: 405834
CONCESSION REQUIRED	NO

NOTES:

REV	MODIFICATION	BY	CH	DATE
A	Issued for Approval	PD	DW	05.11.14

CLARKE telecom
Partington House, Stock Lane, Chadderton,
Oldham, OL9 9EY
Tel: 0161 785 4500
Fax: 0161 785 4501
Web: www.clarke-telecom.com

O2
CTIL - BEACON

Cell Name	Opt.
NEW STREET/WOOD STREET JUNCTION	–

Cell ID No

CTIL	TEF	VF
116622	046277	45757

Site Address / Contact Details


CORNERSTONE 14601_VODA 45757
NEW STREET/WOOD STREET JUNCTION
BARNSLEY
SOUTH YORKSHIRE
S70 1LR

Drawing Title:
EXISTING SITE ELEVATION

Purpose of issue:	Dwg Rev:
PLANNING	A

Drawing Number:	Pack Issue:
300	C

Surveyed By:	Original Sheet Size:		
DW	A3		
Drawn: PD	Date: 03.11.14	Checked: DW	Date: 05.11.14

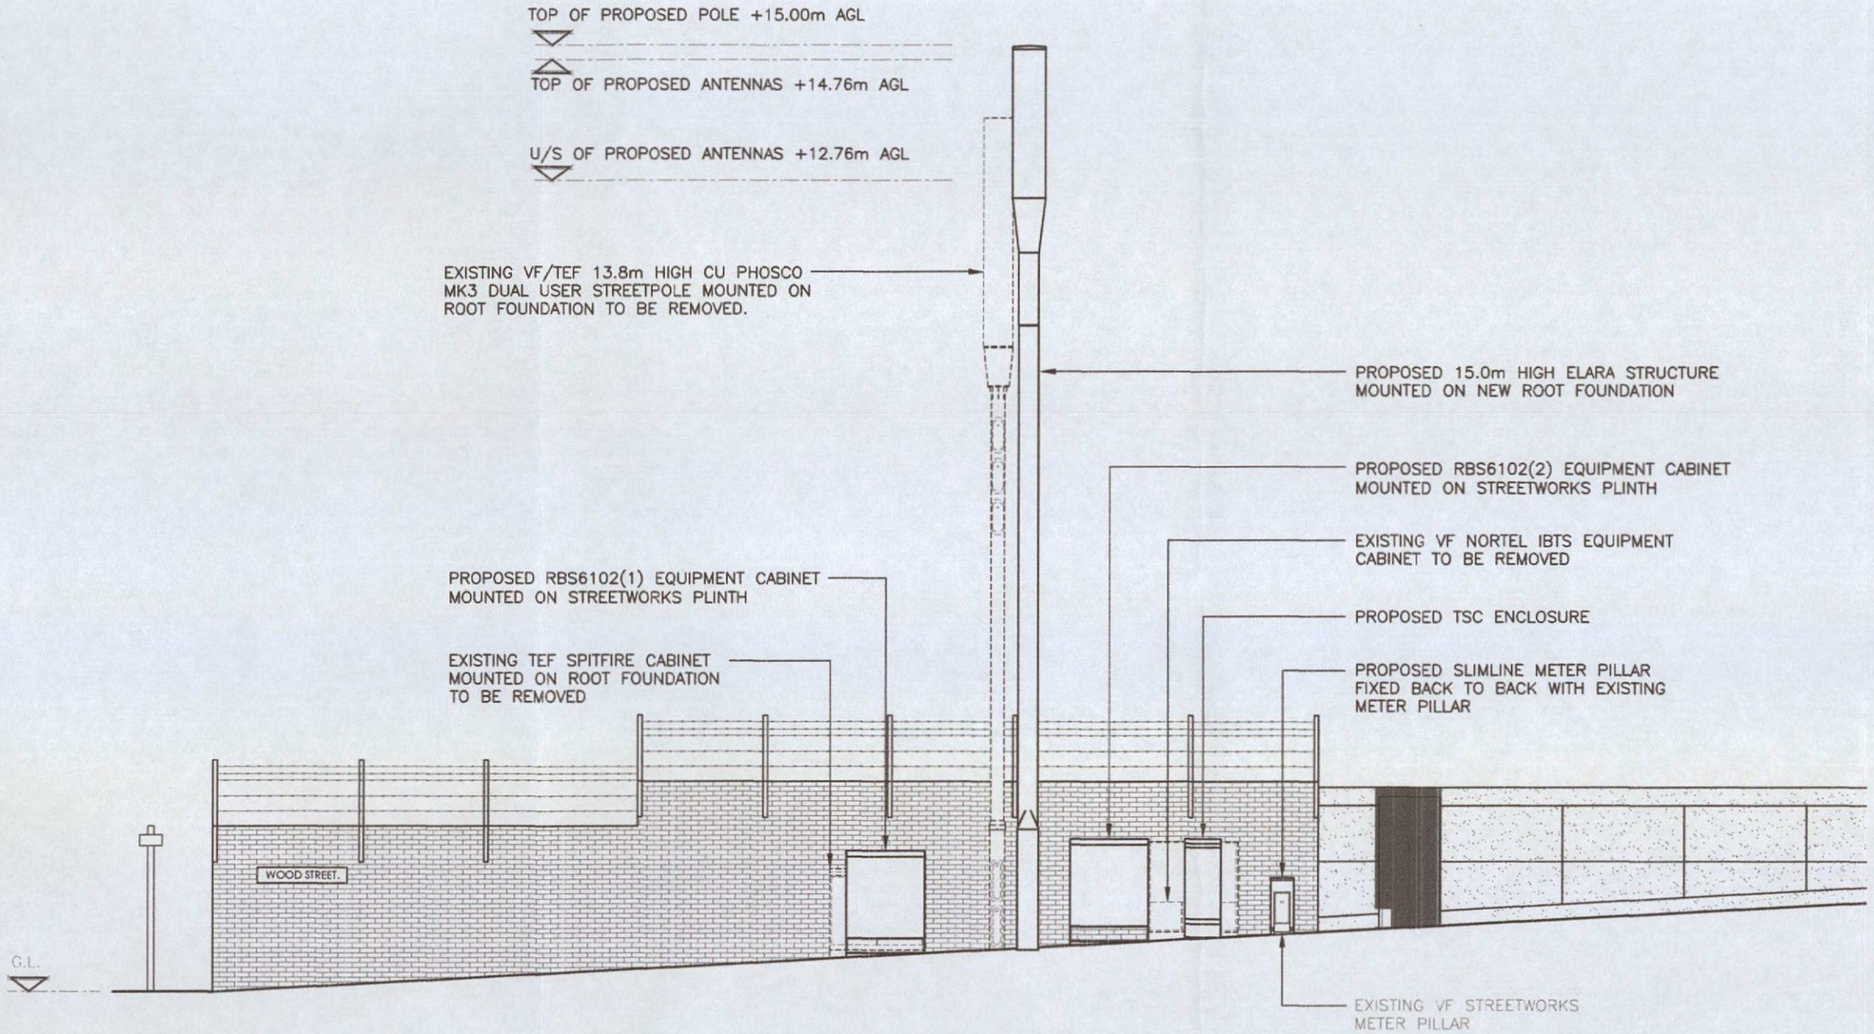

PROPOSED SOUTH WEST ELEVATION

(1:100)

The drawings comply with TEF & Vodafone Standard ICNIRP guidelines.
Designed in accordance with CTIL document: SDN0008

ALL DIMENSIONS ARE IN mm UNLESS NOTED OTHERWISE

N.G.R	E: 434462 N: 405834
CONCESSION REQUIRED	NO

NOTES:

REV	MODIFICATION	BY	CH	DATE
B	Proposed pole relocated to avoid services	MW	DW	05.01.15
A	Issued for Approval	PD	DW	05.11.14

CLARKE telecom
Partington House, Stock Lane, Chadderton, Oldham, OL9 9EY
Tel: 0161 785 4500
Fax: 0161 785 4501
Web: www.clarke-telecom.com

O2
CTIL - BEACON

Cell Name	Opt.
NEW STREET/WOOD STREET JUNCTION	–

Cell ID No

CTIL	TEF	VF
116622	046277	45757

Site Address / Contact Details

CORNERSTONE 14601_VODA 45757
NEW STREET/WOOD STREET JUNCTION
BARNSLEY
SOUTH YORKSHIRE
S70 1LR

Drawing Title: PROPOSED SITE ELEVATION

Purpose of issue:	Dwg Rev:
PLANNING	B

Drawing Number:	Original Sheet Size:	Pack Issue:
301	A3	C

Surveyed By:		Drawn:	Date:	Checked:	Date:
DW		PD	03.11.14	DW	05.11.14