

DO NOT SCALE.
FIGURED DIMENSIONS ONLY TO BE TAKEN

ALL CONSTRUCTION WORK OF WHATSOEVER NATURE IS DEEMED TO BE HAZARDOUS. ALL OR ANY WORK ARISING OUT OF THE IMPLEMENTATION OF THE INFORMATION SHOWN ON THIS DRAWING MUST BE CARRIED OUT IN ACCORDANCE WITH THE CONSTRUCTION (DESIGN & MANAGEMENT) REGULATIONS 2007 AND ALL UPDATES AND AMENDMENTS THEREOF.


HOUSE TYPE 1
PLOTS 1 & 2

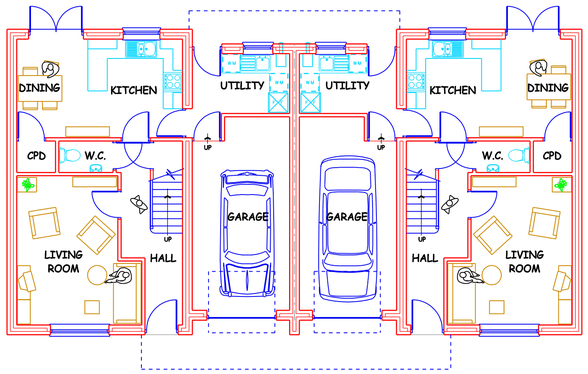


GROUND FLOOR PLAN

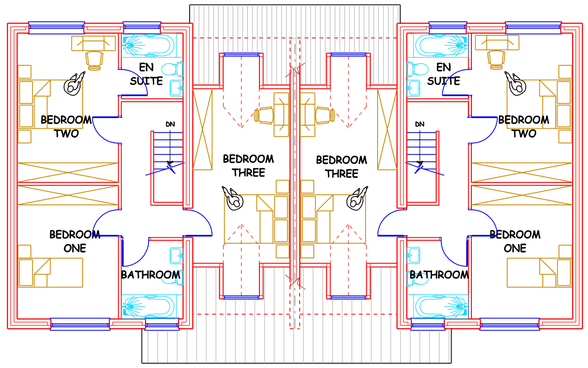

FIRST FLOOR PLAN

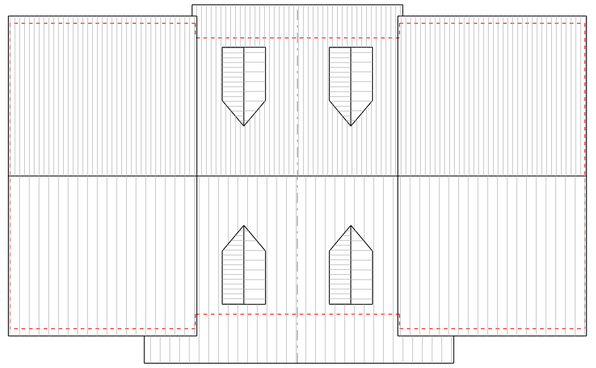


ROOF PLAN

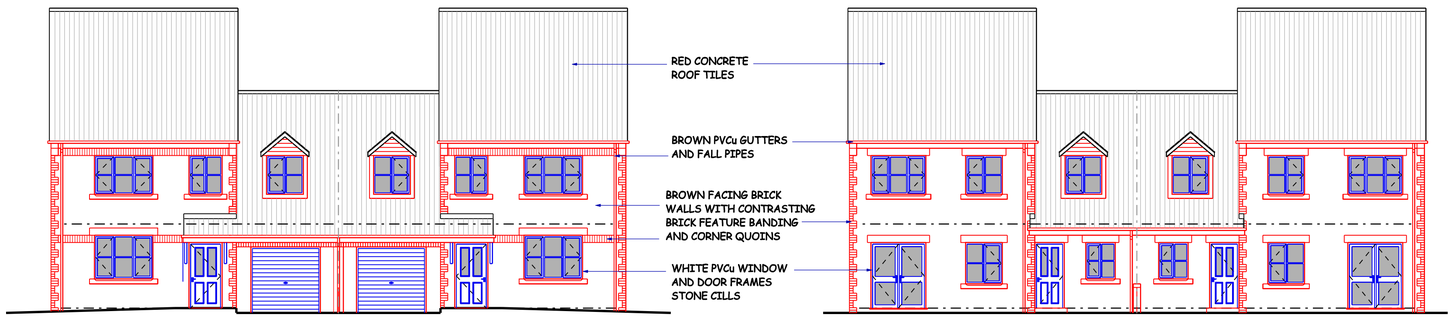

FRONT ELEVATION

REAR ELEVATION

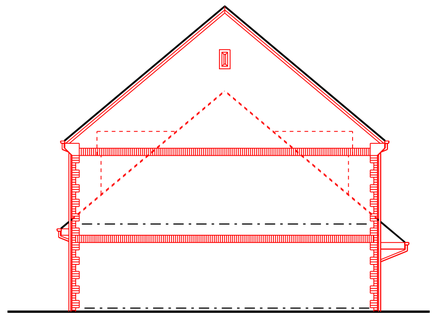

END ELEVATION

Rev A 26/03/08 Plots reduced to 3 Bed
revisions

A.A. DESIGN LTD
architects surveyors
interior designers

UNIT 2 AIZLEWOOD ROAD
SHEFFIELD S8 0YX
TELEPHONE 0114 2589571 FAX 0114 2500669
E - Mail architects@aadesign.co.uk

LAND ADJACENT TO
THE STURDY LADS
LONGRIDGE ROAD
MONK BRETTON

PLOTS 1 & 2
PLANS & ELEVATIONS

DATE DRAWN	SCALE
MAR'08	1:100

DRAWING No. 08014/004A