


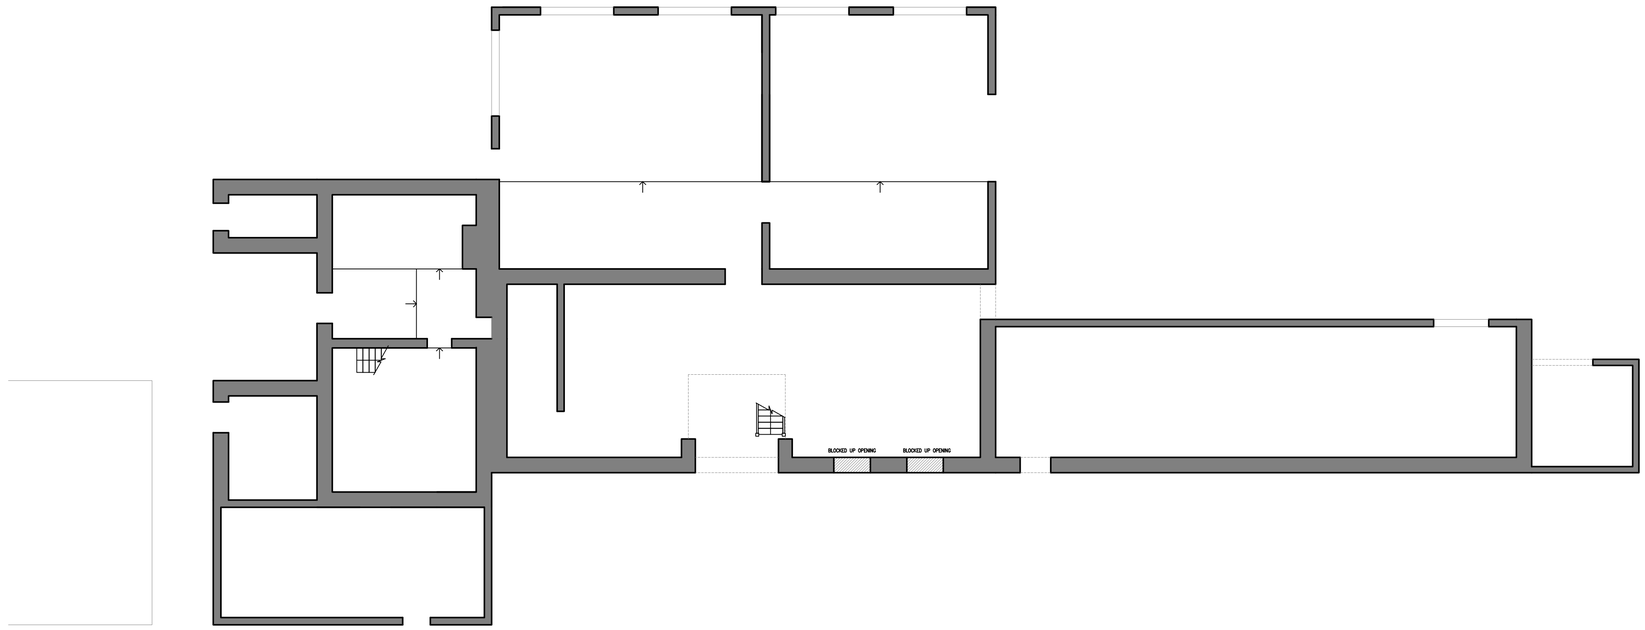



GROUND FLOOR PLAN
Scale 1:100

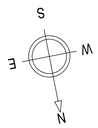

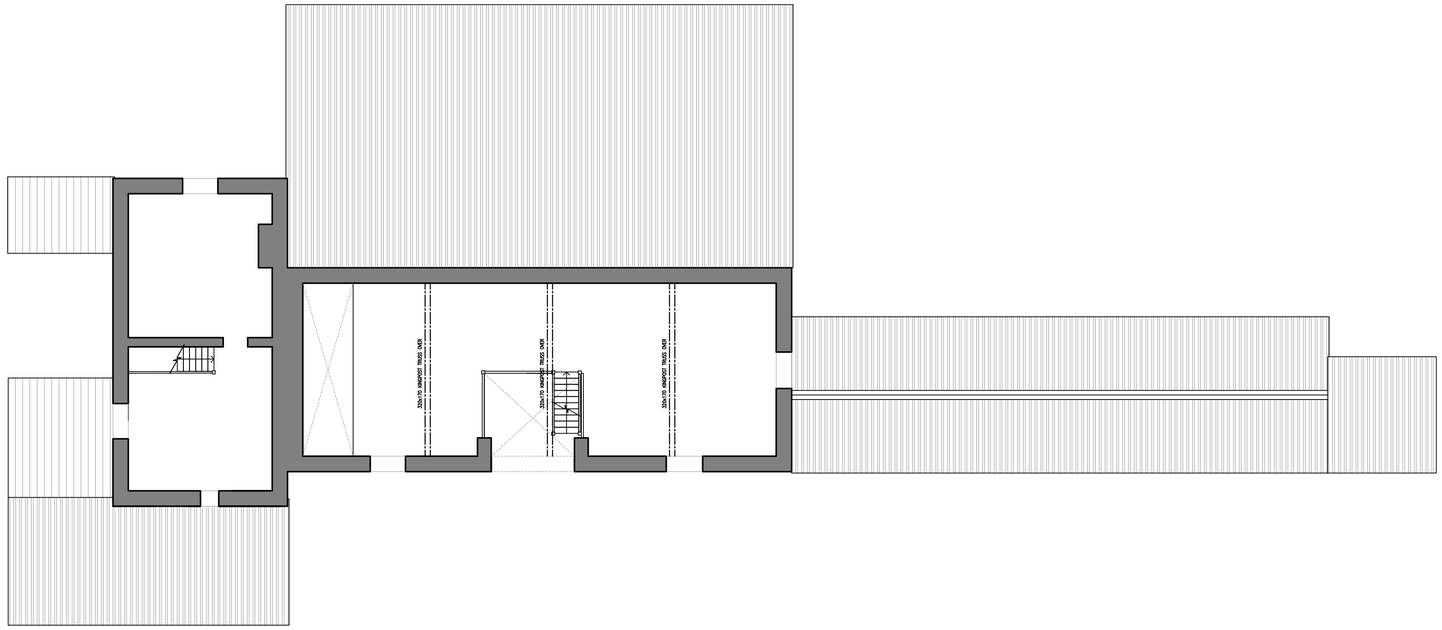

FIRST FLOOR PLAN
Scale 1:100

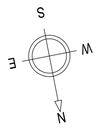

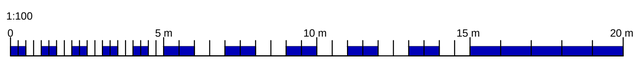

Prism Agriculture Ltd						Sunny Bank Farm, Lund Lane, Lundowood, Barnsley, S71 5PE	
NO.	REVISION				DATE	Mr Lidster	
						Proposed Class Q Barn Conversion	
						Existing Floor Plans – Building 1	
DRAWN	CHECK		SIZE	SCALE		DATE	DRAWING NO. / REVISION
ND	TW		A1	AS SHOWN		Feb' 19	200.02