




FRONT ELEVATION

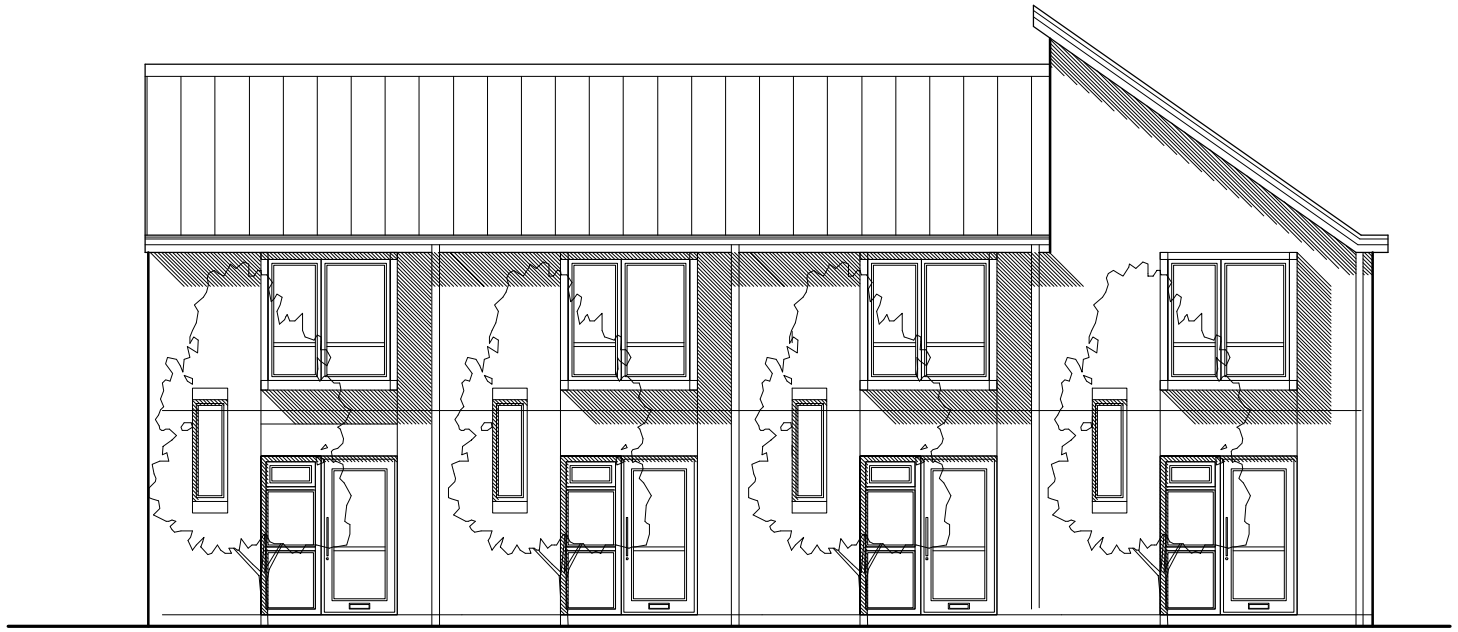

SIDE ELEVATION

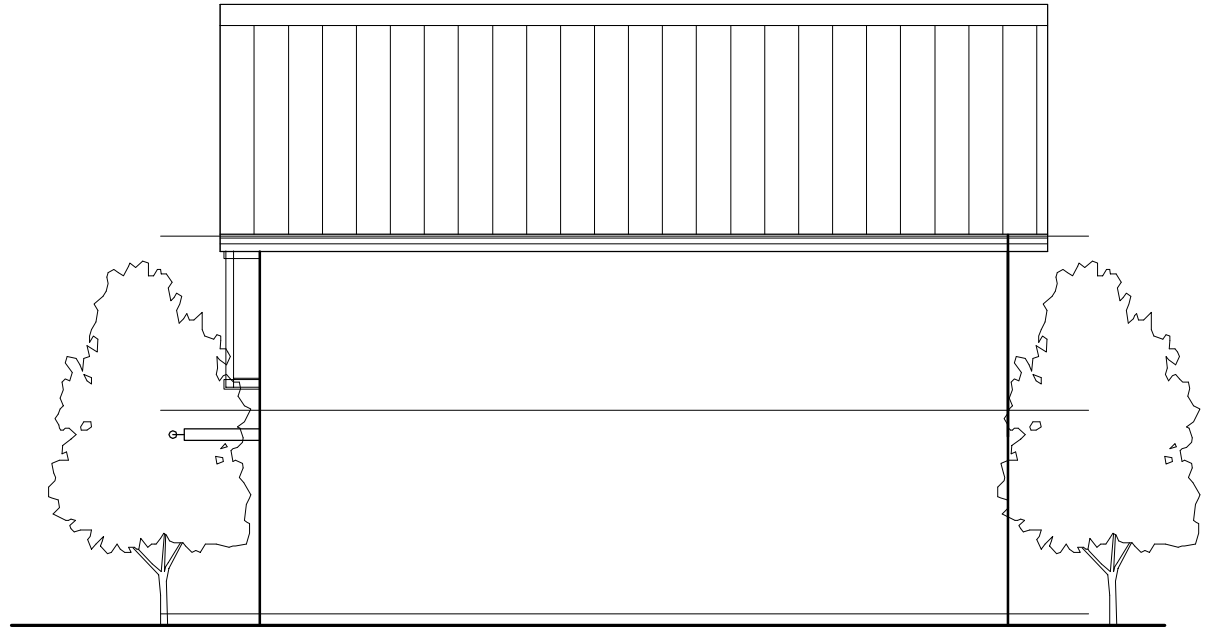

REAR ELEVATION

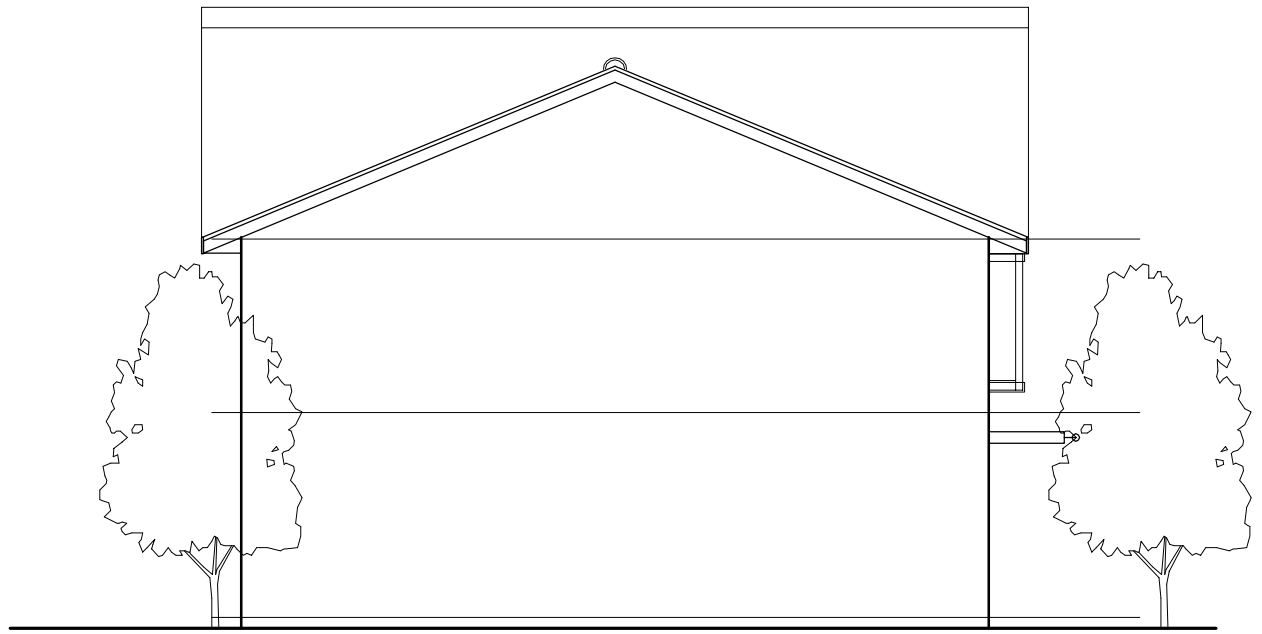

SIDE ELEVATION


*Coda Studios Ltd*
*Hope Works, 25 Mowbray St, Sheffield, S3 8EL*
*t:0870 990 3095 f: 0870 990 3096*
*e:information@codastudios.co.uk*


| DRAWN | CHECKED | DATE | SCALE | REVISION |
|---|---|---|---|---|
| LJ | DC | 03/13 | 1/100 | - |

| | |
|---|---|
| *Client* | *DRCW Properties Ltd* |
| *Job* | *Thurnscoe* |
| *Title* | *Proposed Elevations* |
| *Dwg. No.* | *1500-003* |


© COPYRIGHT EXISTS ON THE DESIGNS AND INFORMATION SHOWN ON THIS DRAWING
The Contractor must verify all dimensions on site before making shop drawings or commencing work of any kind. No dimensions to be scaled from this drawing. Architect to be notified of any discrepancies in dimensions immediately.