
Drawing No.	Rev No.
KSL001 -004	A

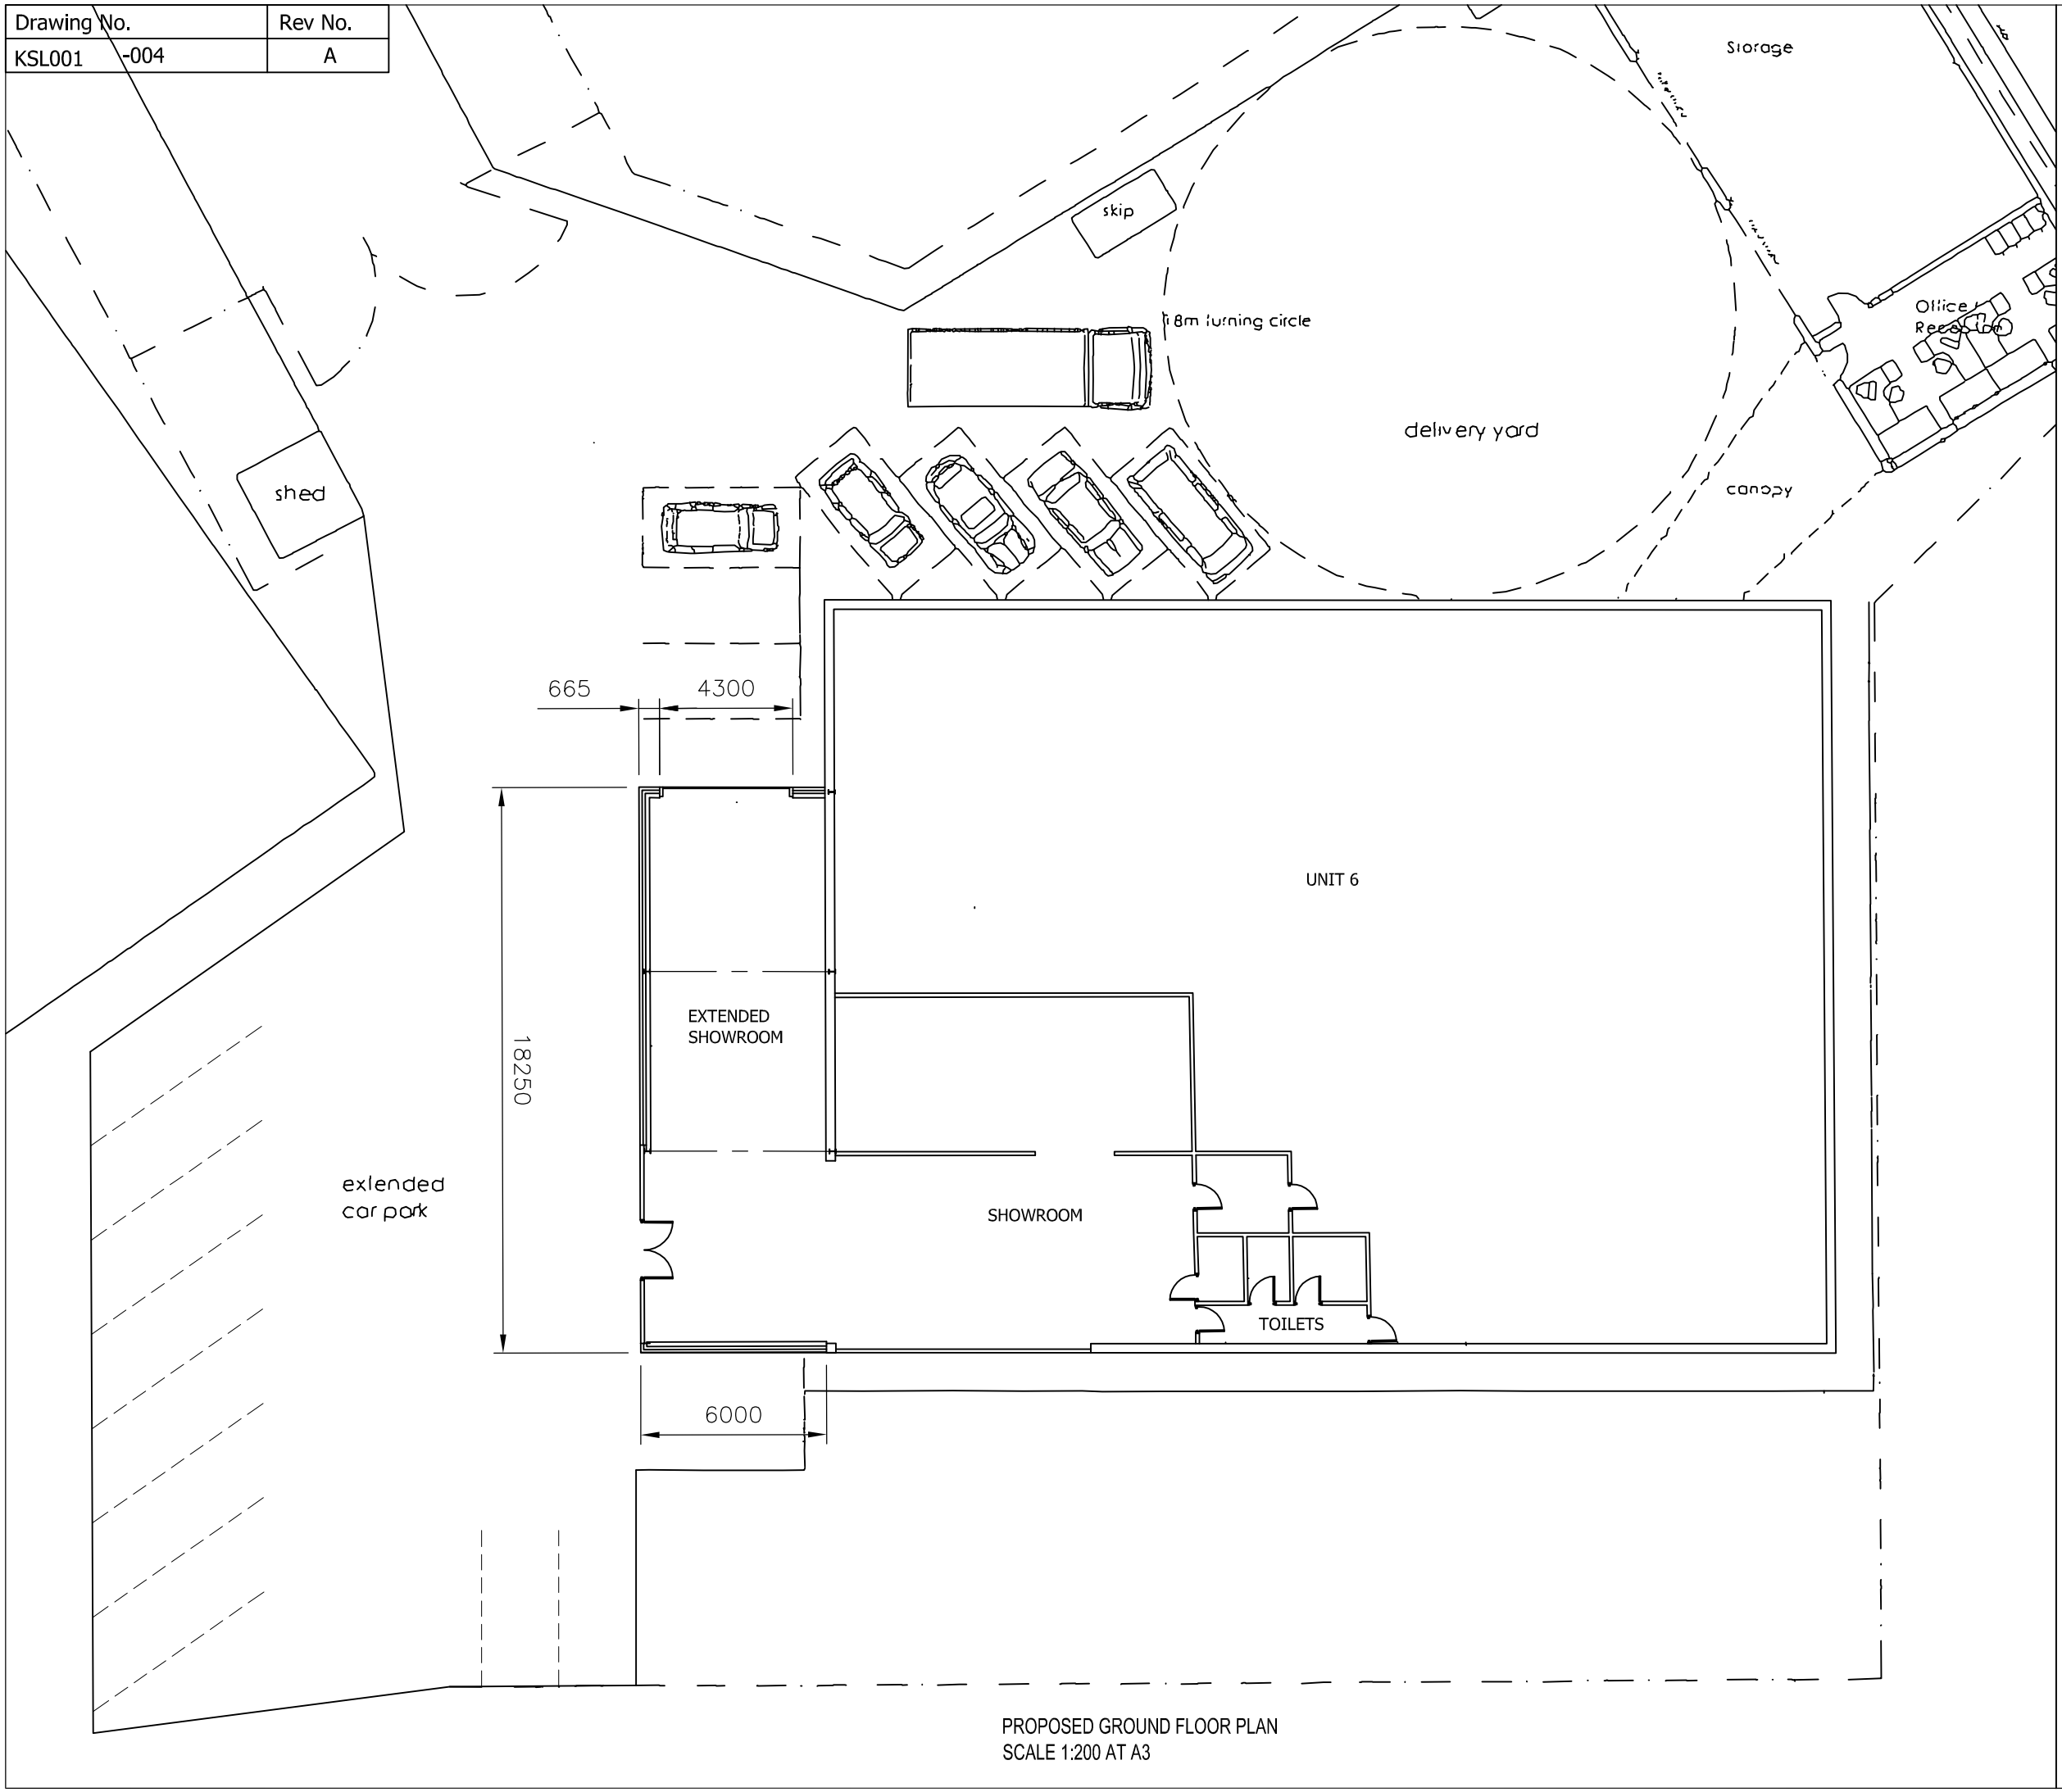

PROPOSED GROUND FLOOR PLAN
SCALE 1:200 AT A3

DO NOT SCALE: Contractor to check all dimensions and report any omissions or errors

NOTES

Rev	Description	By	Chk	App	Date
A	Car park revised	JRB	GB	GB	20/07/12

JRB DESIGNS Ltd
1 Saville Road
Cudworth
Barnsley
S72 8LT
Tel: 01226 383542
Fax: 01226 380078
Mob: 07970 541192
Email: john@jrbdesigns.co.uk

This drawing is copyright. © jrbdesigns Ltd.

Client
KUSTOM SPORTS Ltd.

Drawing Title
PROPOSED PLANS

Address
UNIT 6 MIDDLEWOODS WAY
WHARNCLIFFE BUSINESS PARK
CARLTON BARNSLEY
S71 3HR

Project Title:
PROPOSED SINGLE STOREY SIDE EXTENSION

Purpose of Issue:
PLANNING

Drawing Status
FIRST ISSUE

Scale at A3	Drawn By	Date	
AS SHOWN	JRB	05/07/2012	
Checked By	Date	Approved By	Date
GB	05/07/2012	GB	05/07/2012
Project No.		Drawing No.	Revision
KSL001		004	A

APPROVAL ☒ INFORMATION ☐ TENDER ☐ CONTRACT ☐ CONSTRUCTION ☐