
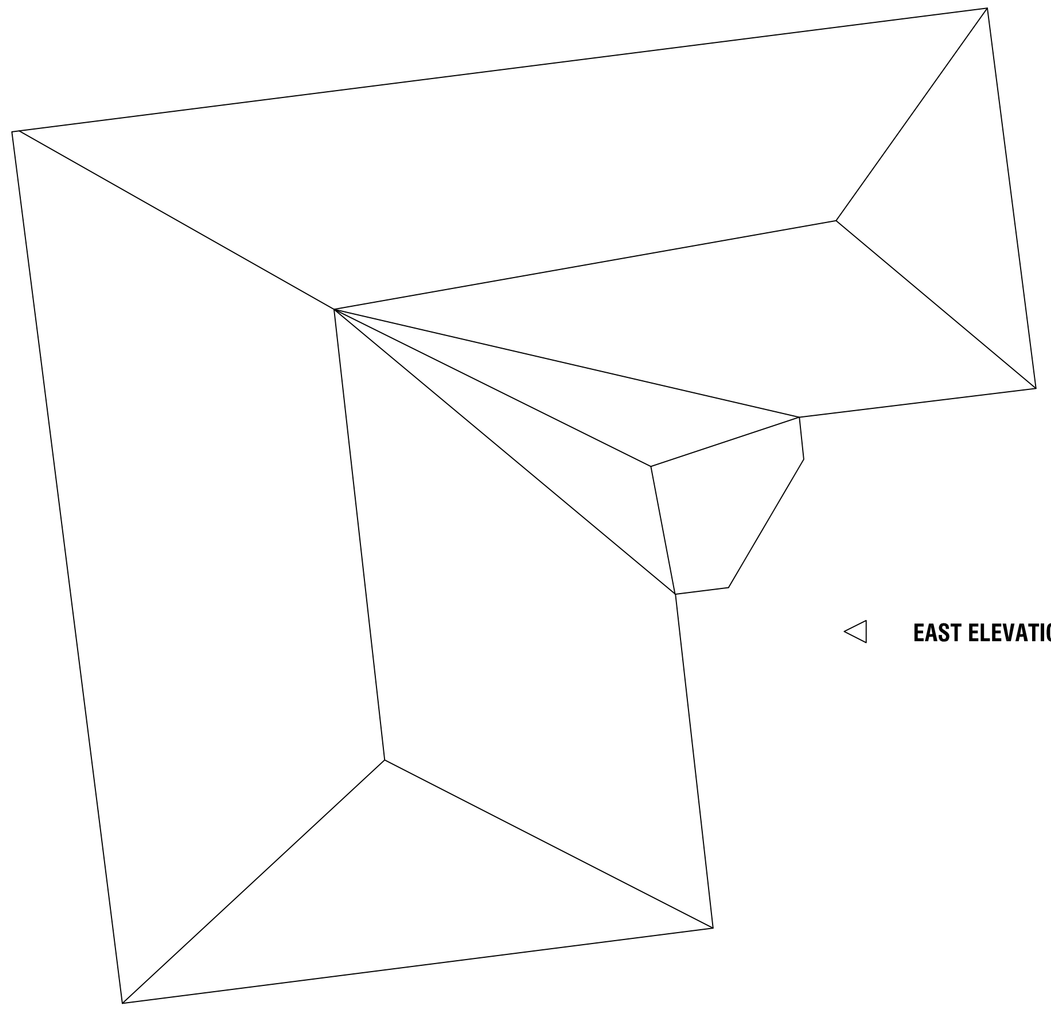



EAST ELEVATION

SOUTH ELEVATION


ROOF PLAN - Scale 1:100

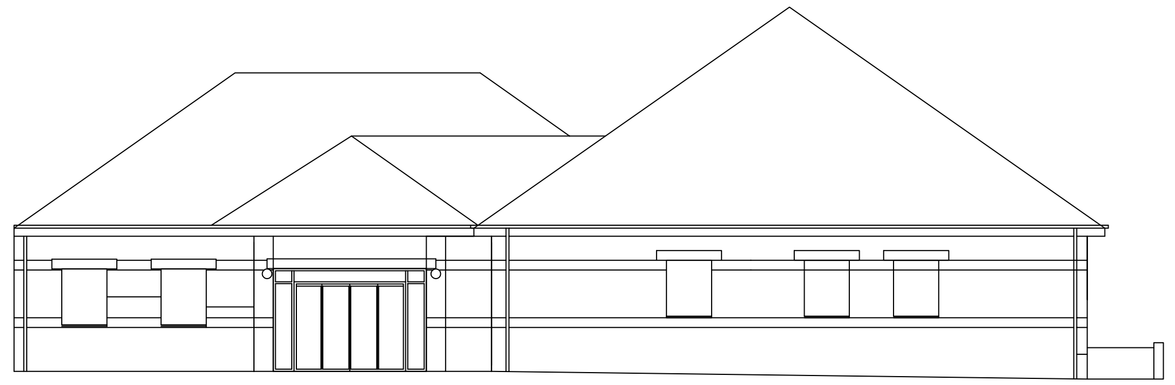

EAST ELEVATION - Scale 1:100

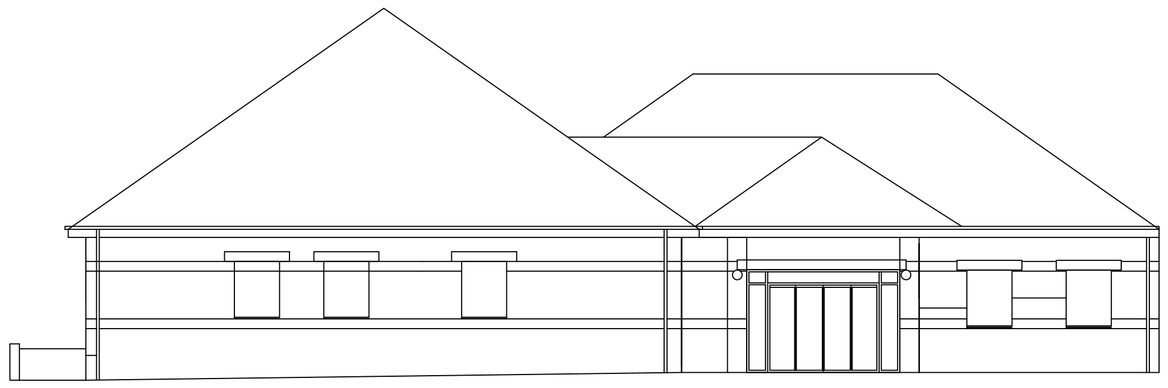


SOUTH ELEVATION - Scale 1:100

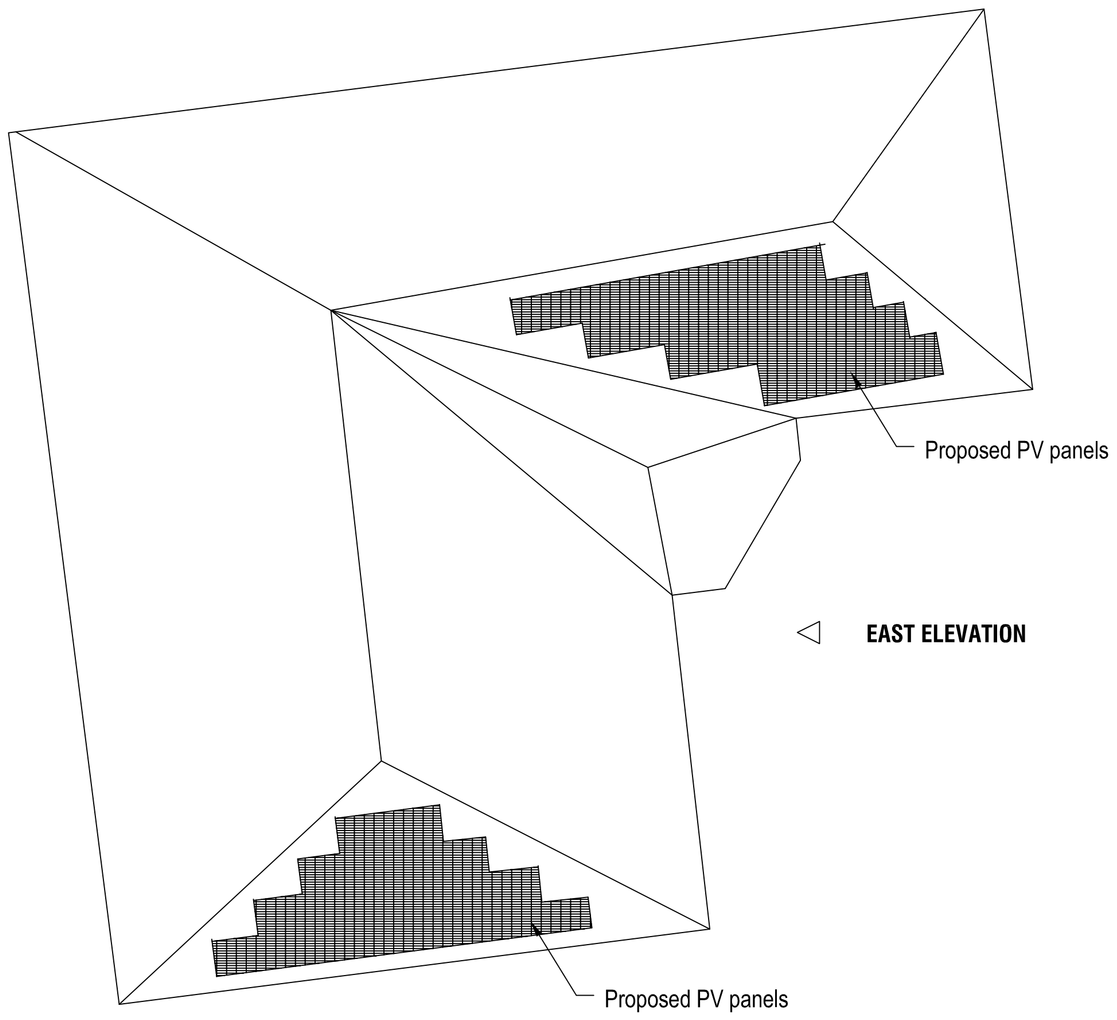


EAST ELEVATION

SOUTH ELEVATION

ROOF PLAN - Scale 1:100

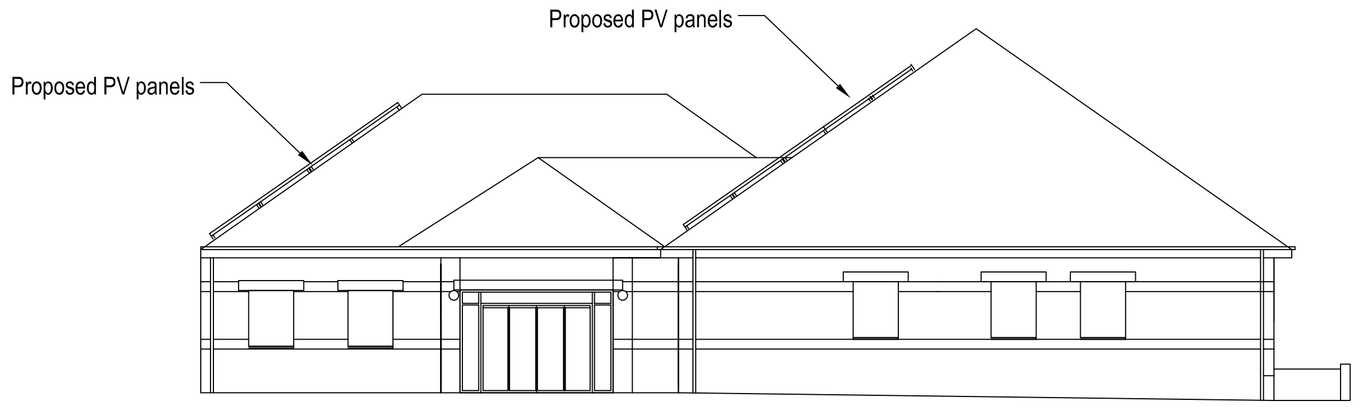

EAST ELEVATION - Scale 1:100

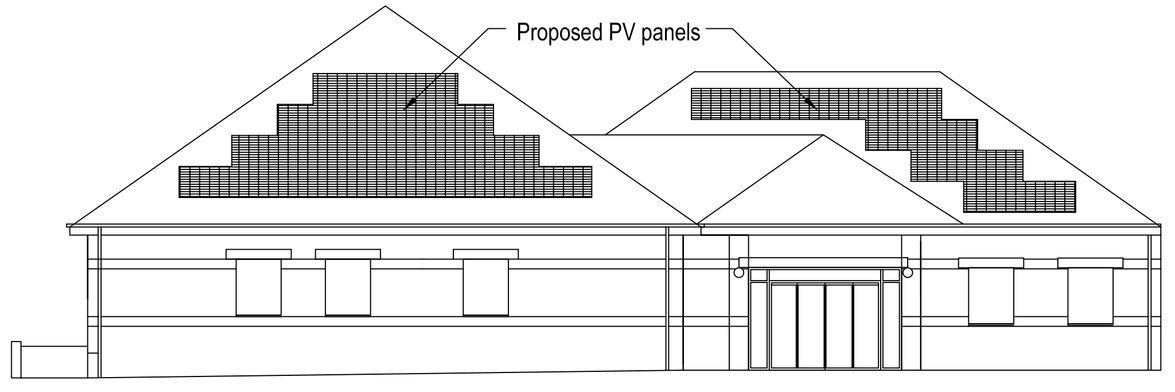

SOUTH ELEVATION - Scale 1:100

REV	DATE	DESCRIPTION

The contractor is to comply in all respects with the current Building Regulations and is to check all site dimensions and levels.
Do not scale from the drawing, use written dimensions. To be read in conjunction with Pre-Tender Health & Safety Plan / Preliminaries Section (Section A34 etc).
Ordinance Survey mapping reproduced by permission of WMDC & Controller of HM Stationery Office Crown Copyright. WMDC OS licence No LA076406

NPS NORTH EAST LTD
NAVIGATION HOUSE
WHISTLER DRIVE, CASTLEFORD
WEST YORKSHIRE, WF10 5HX
TEL: 01977 628300 FAX: 01977 628301
EMAIL: enquiries@nps-ne.co.uk

Head Office:
Lancaster House, 16 Central Avenue, St Andrews Business Park,
Norwich, NR7 0HR. Tel: 01603 706000 Fax: 01603 706001
Other Office locations can be found on website : www.nps.co.uk

PROJECT	CLIENT	
Photo Voltaic Scheme to Various Properties	Berneslai Homes	
	CAD FILE REF	DATE: Aug 2011 / SCALE: 1:100@A1
SUBJECT	REV	DRAWN: D Duce / CHECKED
Cudworth Housing Office Existing & Proposed Elevations & Plan	PROJECT NR	DRAWING NR
	AG10.113	03

© NPS This drawing may not be reproduced in any form without prior written agreement