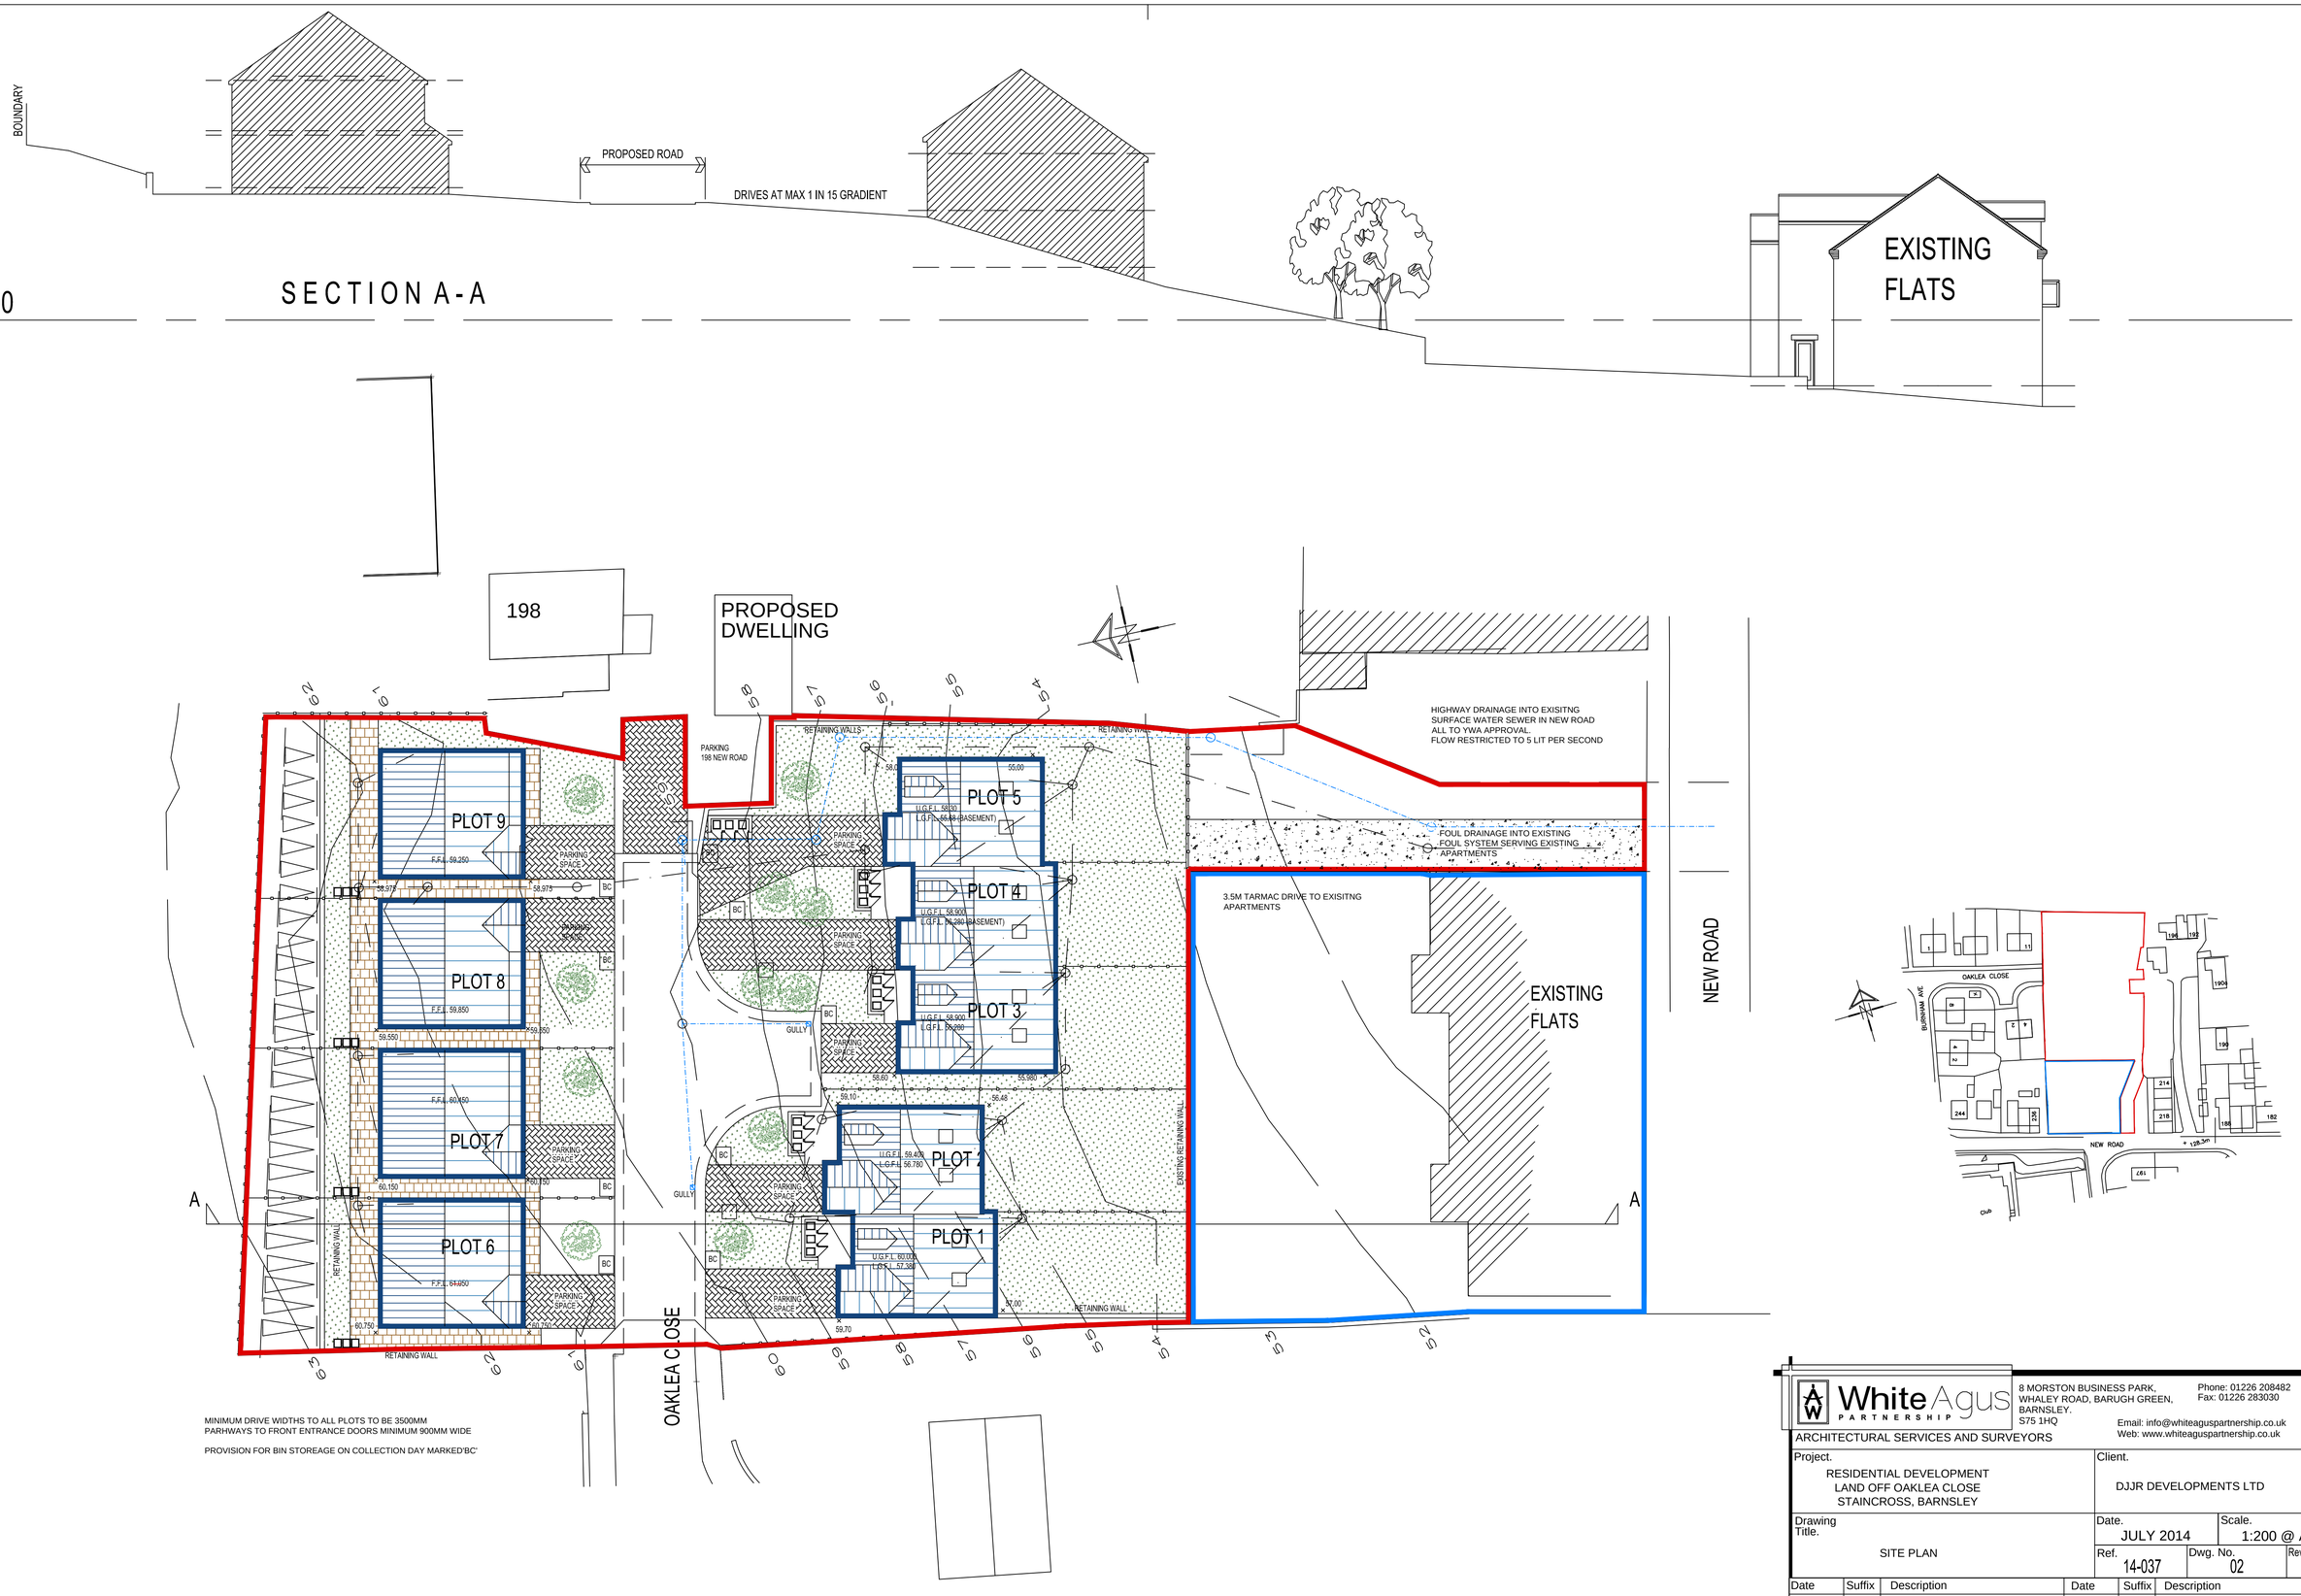


MINIMUM DRIVE WIDTHS TO ALL PLOTS TO BE 3500MM
PARHWAYS TO FRONT ENTRANCE DOORS MINIMUM 900MM WIDE

PROVISION FOR BIN STOREAGE ON COLLECTION DAY MARKED'BC'

White Agus PARTNERSHIP
8 MORSTON BUSINESS PARK,
WHALEY ROAD, BARUGH GREEN,
BARNSLEY.
S75 1HQ
Phone: 01226 208482
Fax: 01226 283030
Email: info@whiteaguspartnership.co.uk
Web: www.whiteaguspartnership.co.uk
ARCHITECTURAL SERVICES AND SURVEYORS

Project.	Client.
RESIDENTIAL DEVELOPMENT LAND OFF OAKLEA CLOSE STAINCROSS, BARNSLEY	DJJR DEVELOPMENTS LTD
Drawing Title. SITE PLAN	Date. JULY 2014 / Scale. 1:200 @ A1
	Ref. 14-037 / Dwg. No. 02 / Rev. B

Date	Suffix	Description	Date	Suffix	Description
18-08-14	A	MINOR REVISIONS FOR HIGHWAYS REQUIREMENTS			
15-10-14	B	DRIVEWAY TO EXISTING APARTMENTS CLARIFIED			